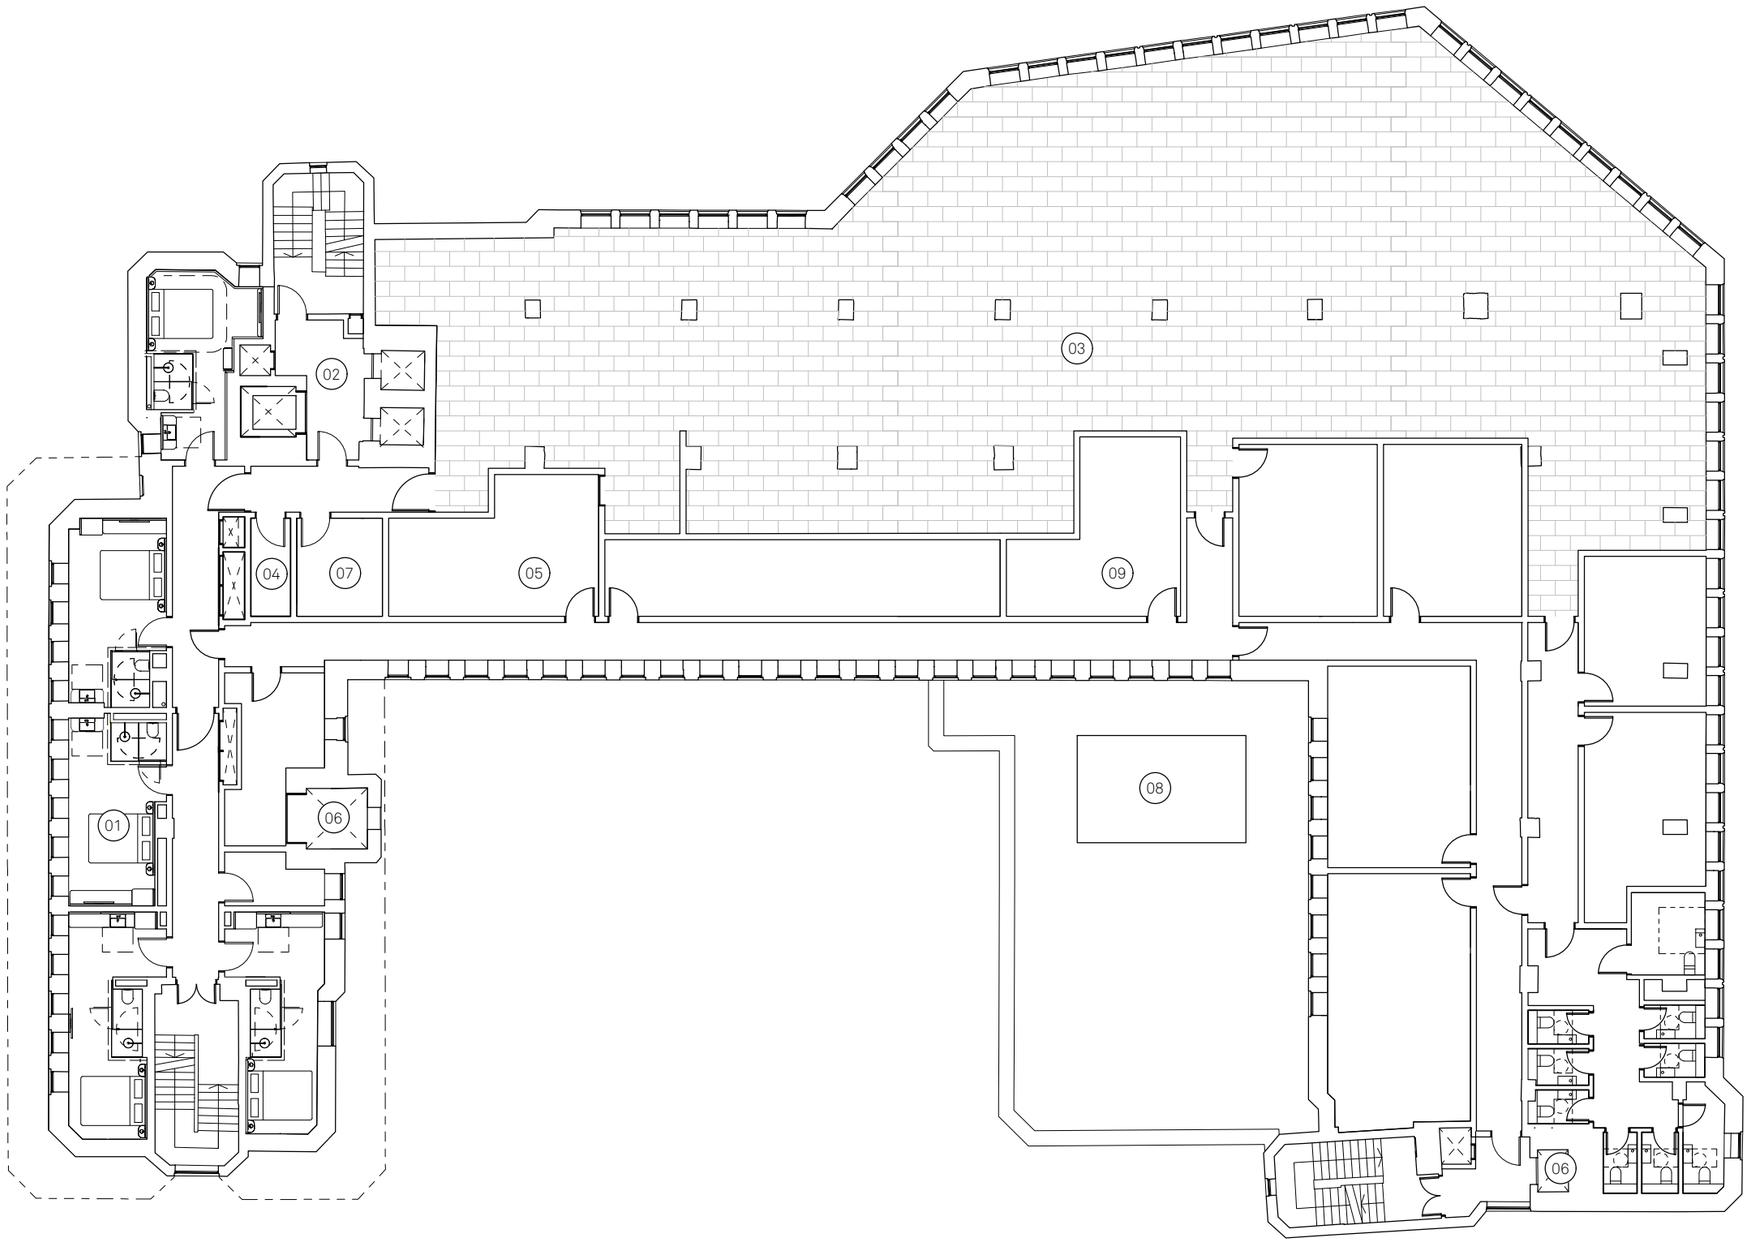


Key:

01 Typical Room
02 Lift Lobby
03 Public Area
04 IT/Electrical
05 Prep Kitchen
06 Service Lift
07 Comms Room
08 Generator
09 BOH

North:

Project:
Maybrook House Hotel
Deansgate Road

Title:
1st Floor
General Arrangement Floorplan
Proposed

Jon Matthews Architects
Union, 2-10 Albert Square, Manchester, M2 6LW
0161 974 3690

Status: Planning
Scale: 1:200 @ A3
Date: 28/05/26
Drawing No: 275-JMA-B1-01-DR-A-022201
Rev: P09

Copyright of this drawing is vested in Jon Matthews Architects and must not be copied or reproduced without written consent. Figured dimensions only are to be taken from this drawing. Do not scale from this drawing. For full company disclosure please visit www.jonmatthewsarchitects.com