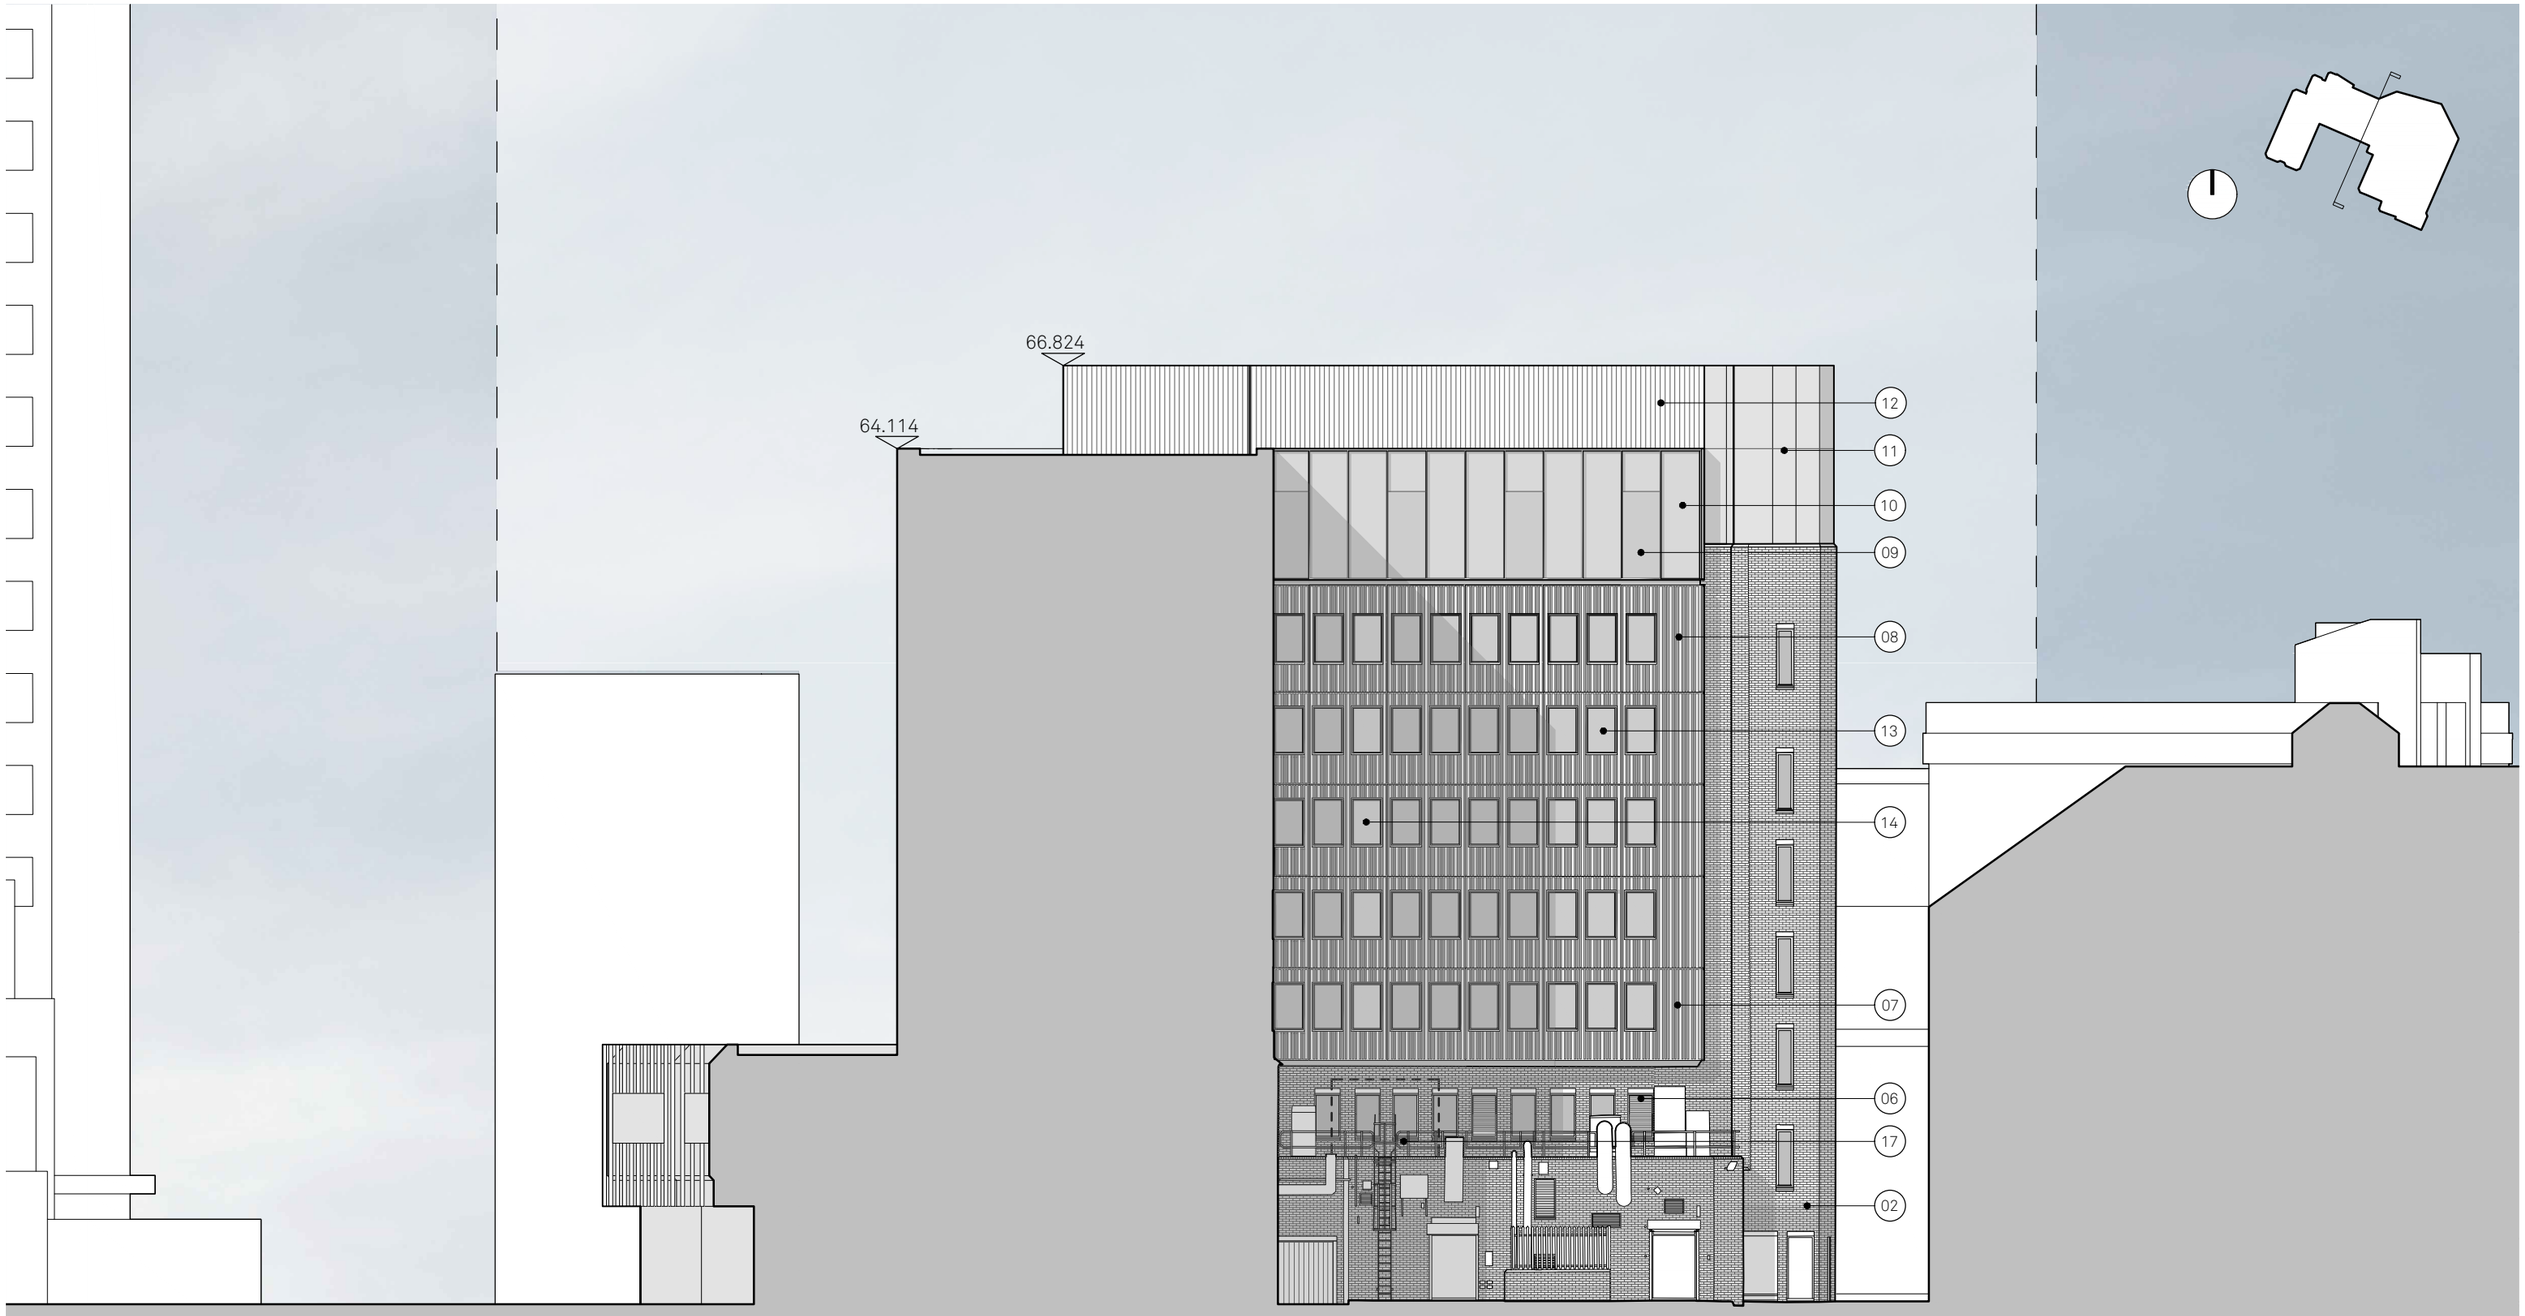


Blackfriars Street | Maybrook House | Parsonage | Haywards Building

Key:
01 Glazed door
02 Existing brick, painted warm toned grey
03 Anodised metal door
04 Glazed terracotta tile, brackets painted dark grey
05 Existing precast concrete facade painted dark grey
06 Horizontal Metallic louvres
07 Existing precast concrete facade, painted warm toned light grey
08 Precast concrete facade
09 Neutral tinted glass capless curtain wall system
10 As above, but shadowbox
11 Anodised metal panel
12 Vertical metallic PPC aluminium louvres
13 Metallic PPC fixed slimline window with neutral tinted glass
14 As above but backpainted glass
15 Proposed Signage Zone
16 Existing brick, painted dark grey
17 Generator zone

North:

Project:
Maybrook House Hotel
Deansgate Road

Title:
GA Elevations
Proposed
West Inner Courtyard

Jon Matthews Architects
Union, 2-10 Albert Square, Manchester, M2 6LW
0161 974 3690

Status: Planning
Scale: 1:200 @ A3
Date: 28/05/26
Drawing No: 275-JMA-B1-ZZ-DR-A-042205
Rev: P03

Copyright of this drawing is vested in Jon Matthews Architects and must not be copied or reproduced without written consent. Figured dimensions only are to be taken from this drawing. Do not scale from this drawing. For full company disclosure please visit www.jonmatthewsarchitects.com