




front

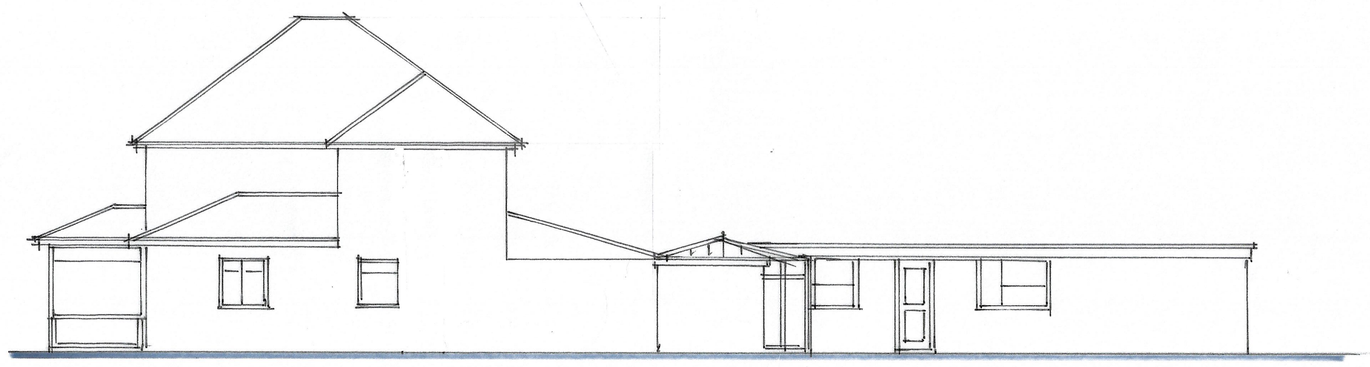


side

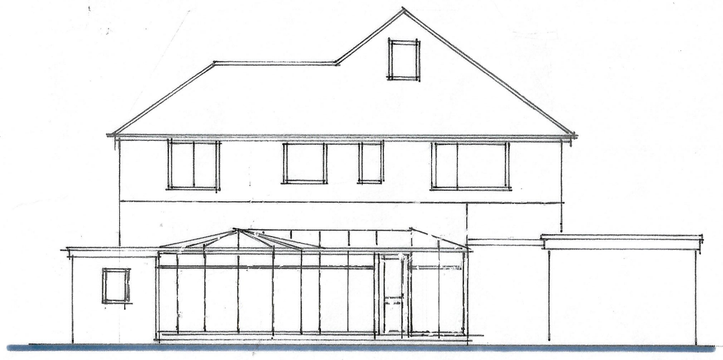


rear

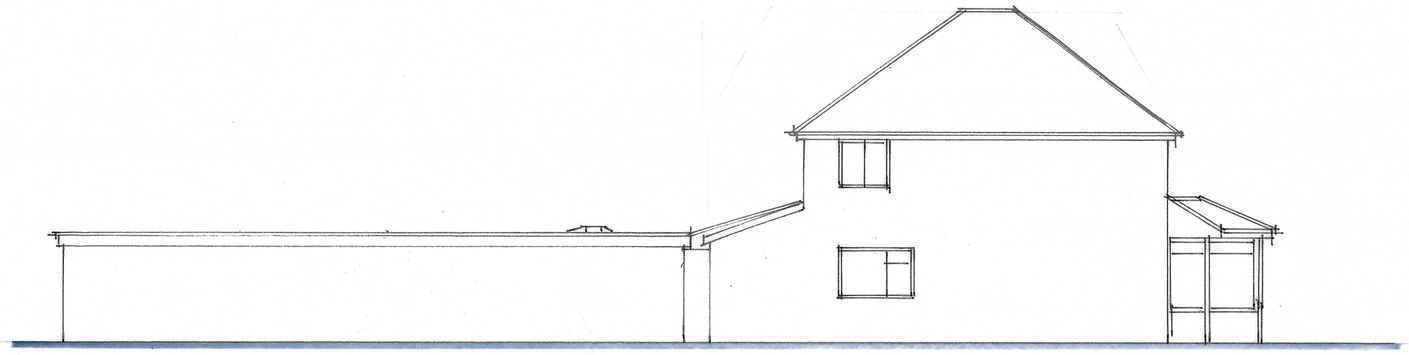


side

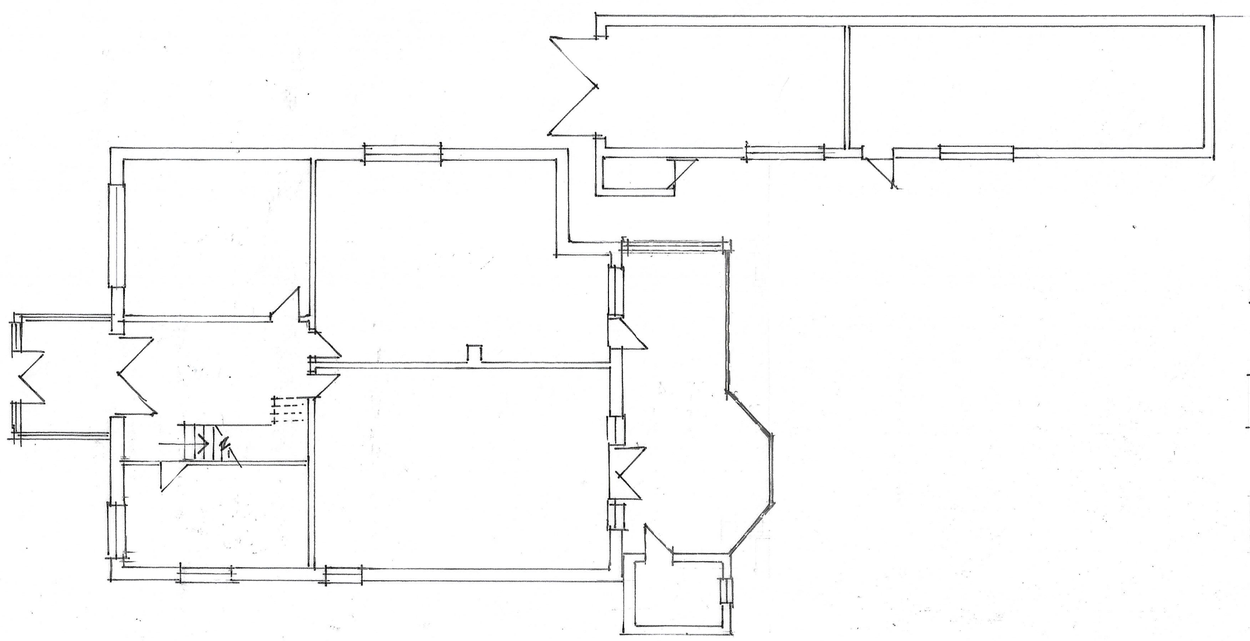

GROUND

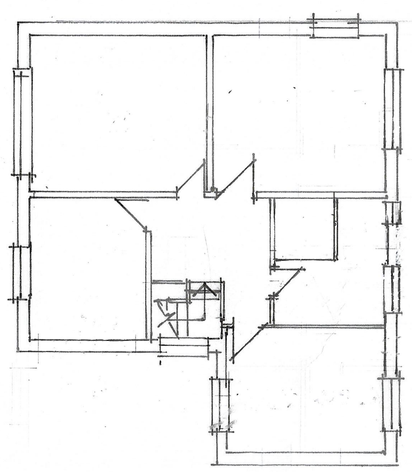

FIRST

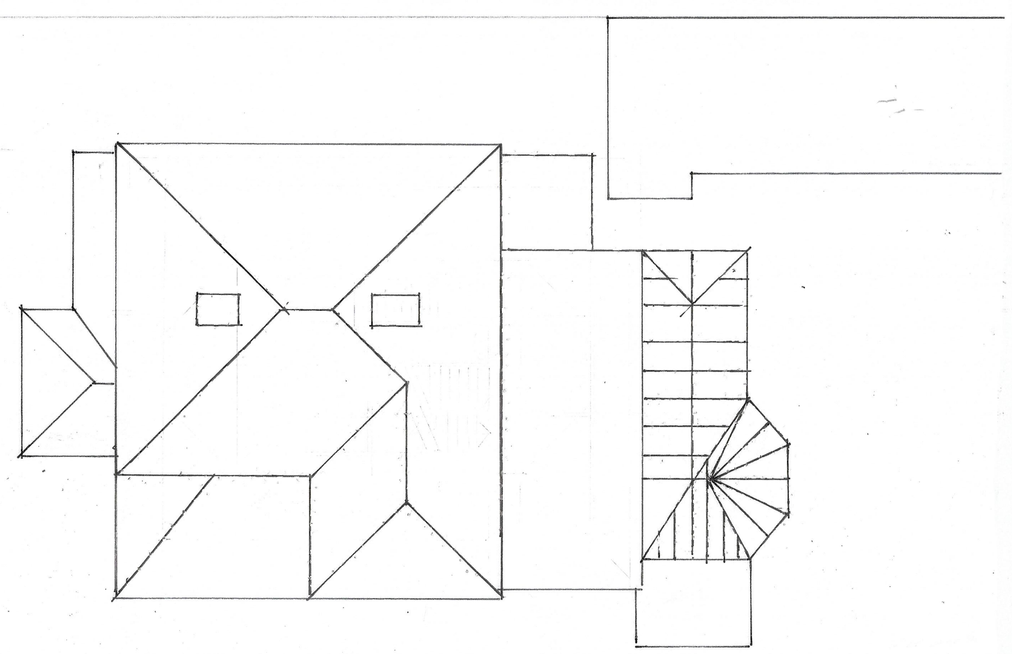

ROOF

CLIENT

MR M SADDIQUE
328 WILBRAHAM ROAD
MANCHESTER M21 0UX

JOB TITLE

PROPOSED EXTENSIONS & ALTERATIONS

DRAWING TITLE

PLANS & ELEVATIONS AS EXISTING

HOLBOROW ORMESHER + LIMITED

architectural & interior design

COMPANY ADDRESS:
15 OVERTON CLOSE
MIDDLEWICH
CHESHIRE CW10 0PZ

PHONE: 0770 834 939

ISSUE	ORIGINAL	1	2	3	4	5	6	7
REVISION								
DATE								
DRAWN								
CHECKED								
APPROVED								

SCALE 1:100 at A1

DRAWING NUMBER 2413/26/01