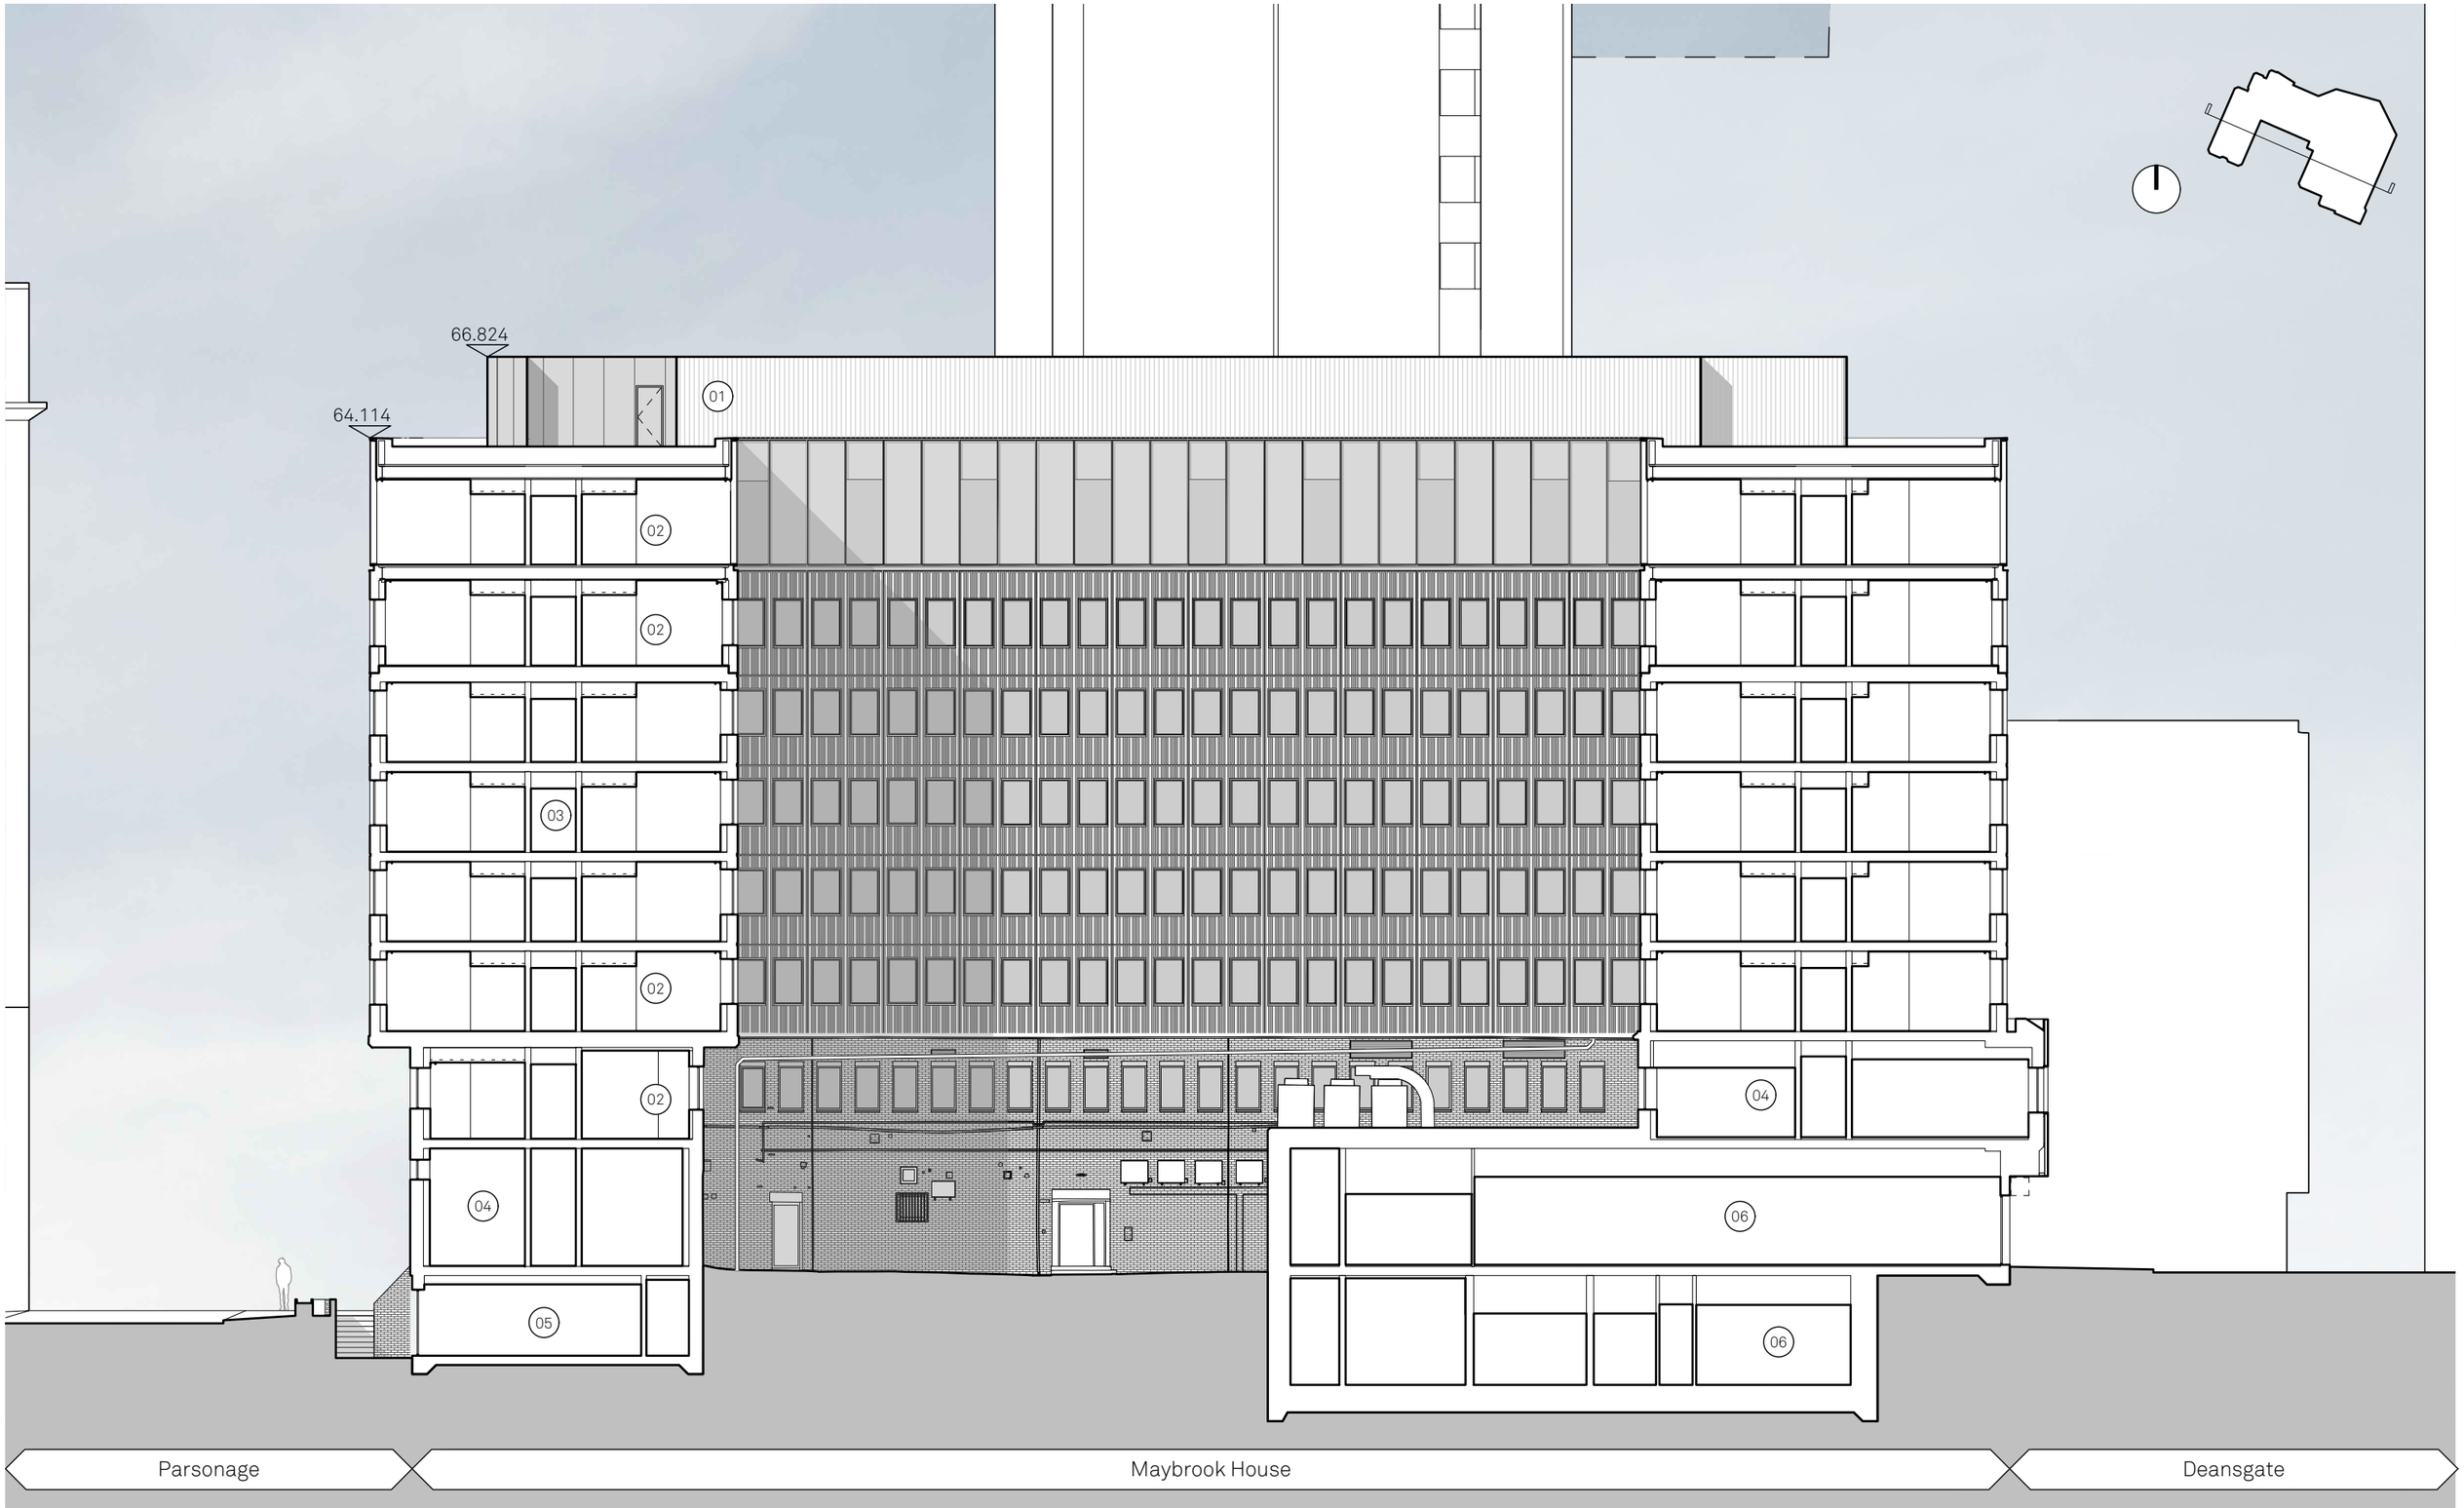


Parsonage | Maybrook House | Deansgate

Key:
- 01 Plant screen
- 02 Typical room
- 03 Corridor
- 04 Back of house
- 05 Existing tenant

North:

Project:
Maybrook House Hotel
Deansgate Road

Title:
GA Section A
Proposed

Jon Matthews Architects
Union, 2-10 Albert Square, Manchester, M2 6LW
0161 974 3690

Status:	Scale:	Date:	Drawing No:	Rev:
Planning	1:200 @ A3	28/05/26	275-JMA-B1-XX-DR-A-052200	P06

Copyright of this drawing is vested in Jon Matthews Architects and must not be copied or reproduced without written consent. Figured dimensions only are to be taken from this drawing. Do not scale from this drawing. For full company disclosure please visit www.jonmatthewsarchitects.com