
CALDERPEEL.COM

© CALDERPEEL ARCHITECTS LTD


NOTE: DO NOT SCALE FROM THIS DRAWING

REV	DESCRIPTION	DATE	DRAWN
A	amendments following NCC comment	20.09.25	GF
B	amendments following NCC comment	03.10.25	GF
C	amendments following NCC comment	17.10.25	GF



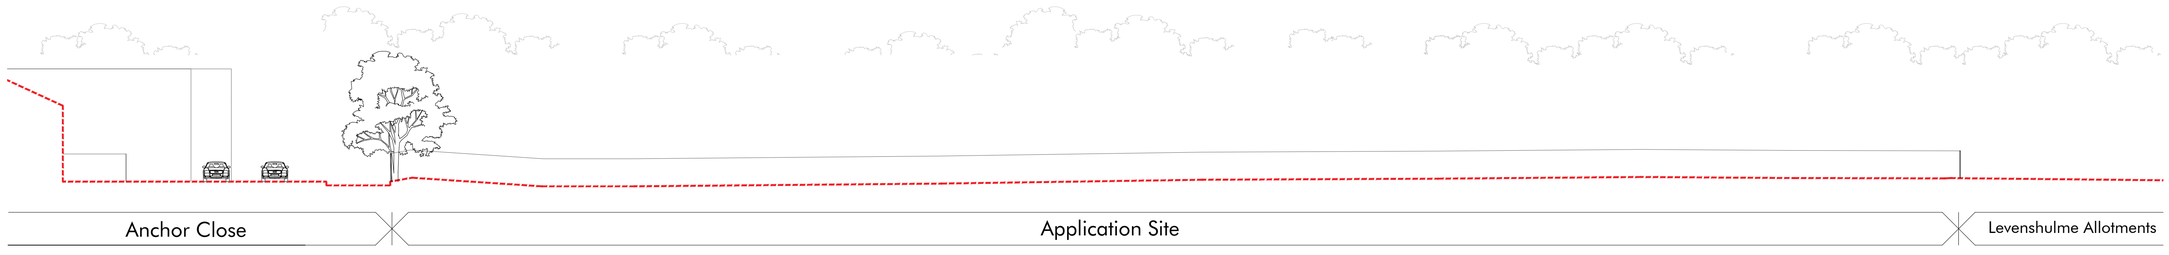

Section D - Existing

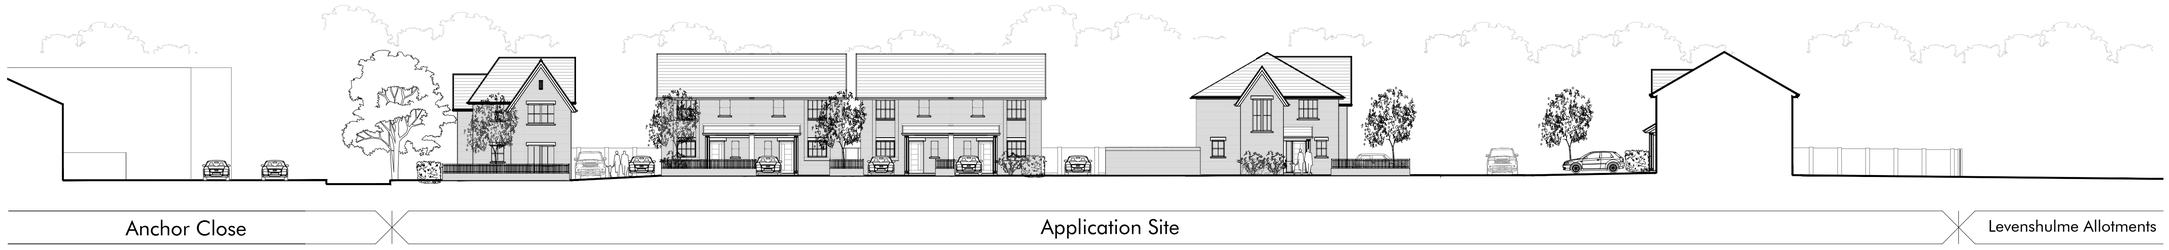

Section D - Proposed

CHESHIRE
Market Court
20-24 Church St
Altrincham
WA14 4DW
0161 929 7622

SHEFFIELD
Acero
1 Concourse Way
Sheffield
S1 2BJ
0114 212 9035

LIVERPOOL
AvenueHQ
17 Mann Island
Liverpool
L3 1BP
0161 929 7622

ELSA ROAD, LEVENSHULME

SOUTHWAY HOUSING TRUST

Proposed Site Sections Sheet 2
DWG: 23118 (PL) 201 C
DATE: 01.12.2025
SCALE: 1:200 @ A1 DRAWN: JK

CALDERPEEL
ARCHITECTS