

SIGNS OVERVIEW

Typeface:
SOUVENIR BOLD
SOUVENIR DEMI
SOUVENIR MEDIUM



A 915 X 1220 - D/sided pictorial sign with ornate outer steel frame and inner twisted steel frame (emulates braid) and panel, foamex d/sided simple shield graphic header - 1 off 65mm high gold vinyl letters



JOB NAME
SPINNERS REST

JOB NO.
20251118

DATE
2nd June 2026

DRAWN BY
Andrew Norse

SITE ADDRESS
Address

Tel: 01254 580166 or email: info@parkinsonsigns.com - 12 Chapel Street, Blackburn, Lancashire BB2 2EH

DULUX HERITAGE
FOREST GREY



3900 x 1800mm - Sign painted illustration in 'Dulux Heritage - Forest Grey' with 25mm thick gold sprayed foamex letters and sign painted logo

500mm (CAP) high letters
560 x 400mm Logo

Typeface:

BOGUE MEDIUM

Letters are based on this typeface
but with a hand drawn appeal

JOB NAME
SPINNERS REST

JOB NO.
20251118

DATE
2nd June 2026

DRAWN BY
Andrew Norse

SITE ADDRESS
Address

Tel: 01254 580166 or email: info@parkinsonsigns.com - 12 Chapel Street, Blackburn, Lancashire BB2 2EH

FONT : MEURSAULT VF (SEMI BOLD)


SPINNERS REST

E Scale 1:15@A3
4828 x 250mm - 15mm Return foamex letters sprayed in black (satin) fitted direct to new faience panels - 2 sets

250mm high letters




B 915 x 1220mm Amenity (50mm Return) - Alluminium Black bullnose frame with matching alluminium panel and white vinyl letters and logo - 2 off

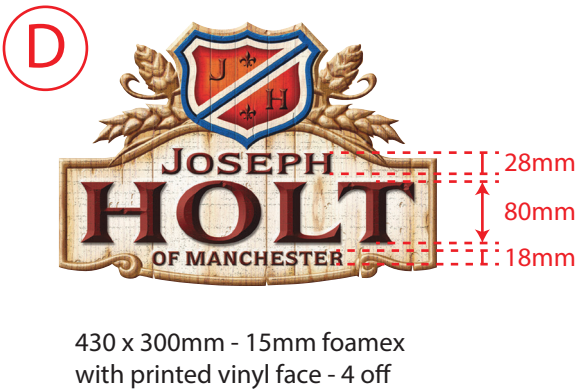

F Black swan neck cowl lights - 16 off
Illumination Level:
100 candelas per/sq m

F

swan neck cowl light

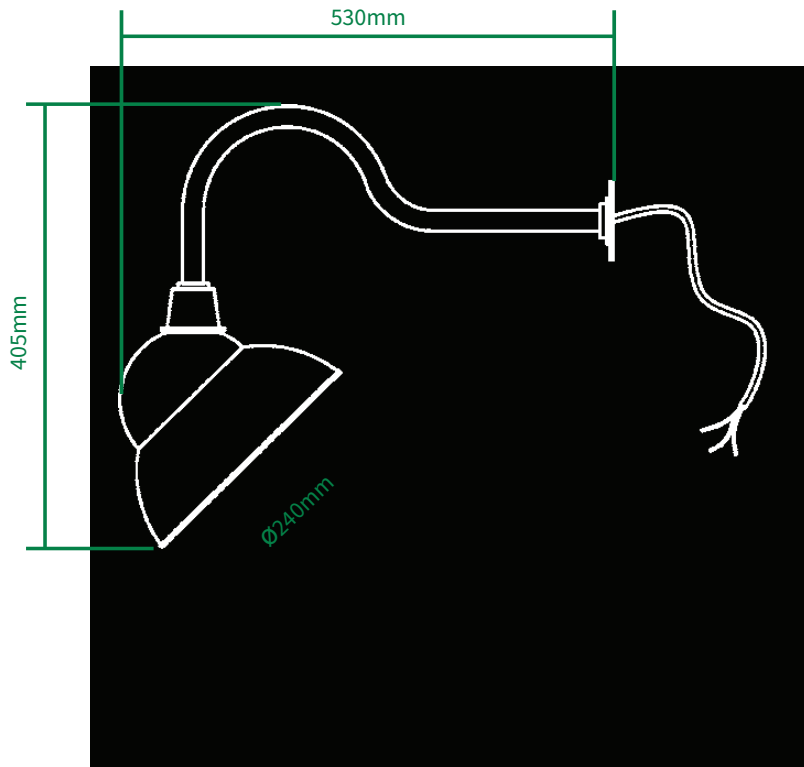

technical specification

- Polished and lacquered brass
- 9W LED lamp
- Cool white 820 lumens
- Warm white 780 lumens
- Down lighting only
- 100 Candelas per m/2

JOB NAME
SPINNERS REST

JOB NO.
20251118

DATE
2nd June 2026

DRAWN BY
Andrew Norse

SITE ADDRESS
Address

Tel: 01254 580166 or email: info@parkinsonsigns.com - 12 Chapel Street, Blackburn, Lancashire BB2 2EH

SIGNS OVERVIEW



JOB NAME
SPINNERS REST

JOB NO.
20251118

DATE
2nd June 2026

DRAWN BY
Andrew Norse

SITE ADDRESS
Address

Tel: 01254 580166 or email: info@parkinsonsigns.com - 12 Chapel Street, Blackburn, Lancashire BB2 2EH

LANCASHIRE SIGN MAKERS
PARKINSON SIGNS
SINCE 1946



JOB NAME
SPINNERS REST

JOB NO.
20251118

DATE
2nd June 2026

DRAWN BY
Andrew Norse

SITE ADDRESS
Address

Tel: 01254 580166 or email: info@parkinsonsigns.com - 12 Chapel Street, Blackburn, Lancashire BB2 2EH

SIGNS OVERVIEW



JOB NAME
SPINNERS REST

JOB NO.
20251118


DATE
2nd June 2026

DRAWN BY
Andrew Norse

SITE ADDRESS
Address

Tel: 01254 580166 or email: info@parkinsonsigns.com - 12 Chapel Street, Blackburn, Lancashire BB2 2EH

SIGNS OVERVIEW

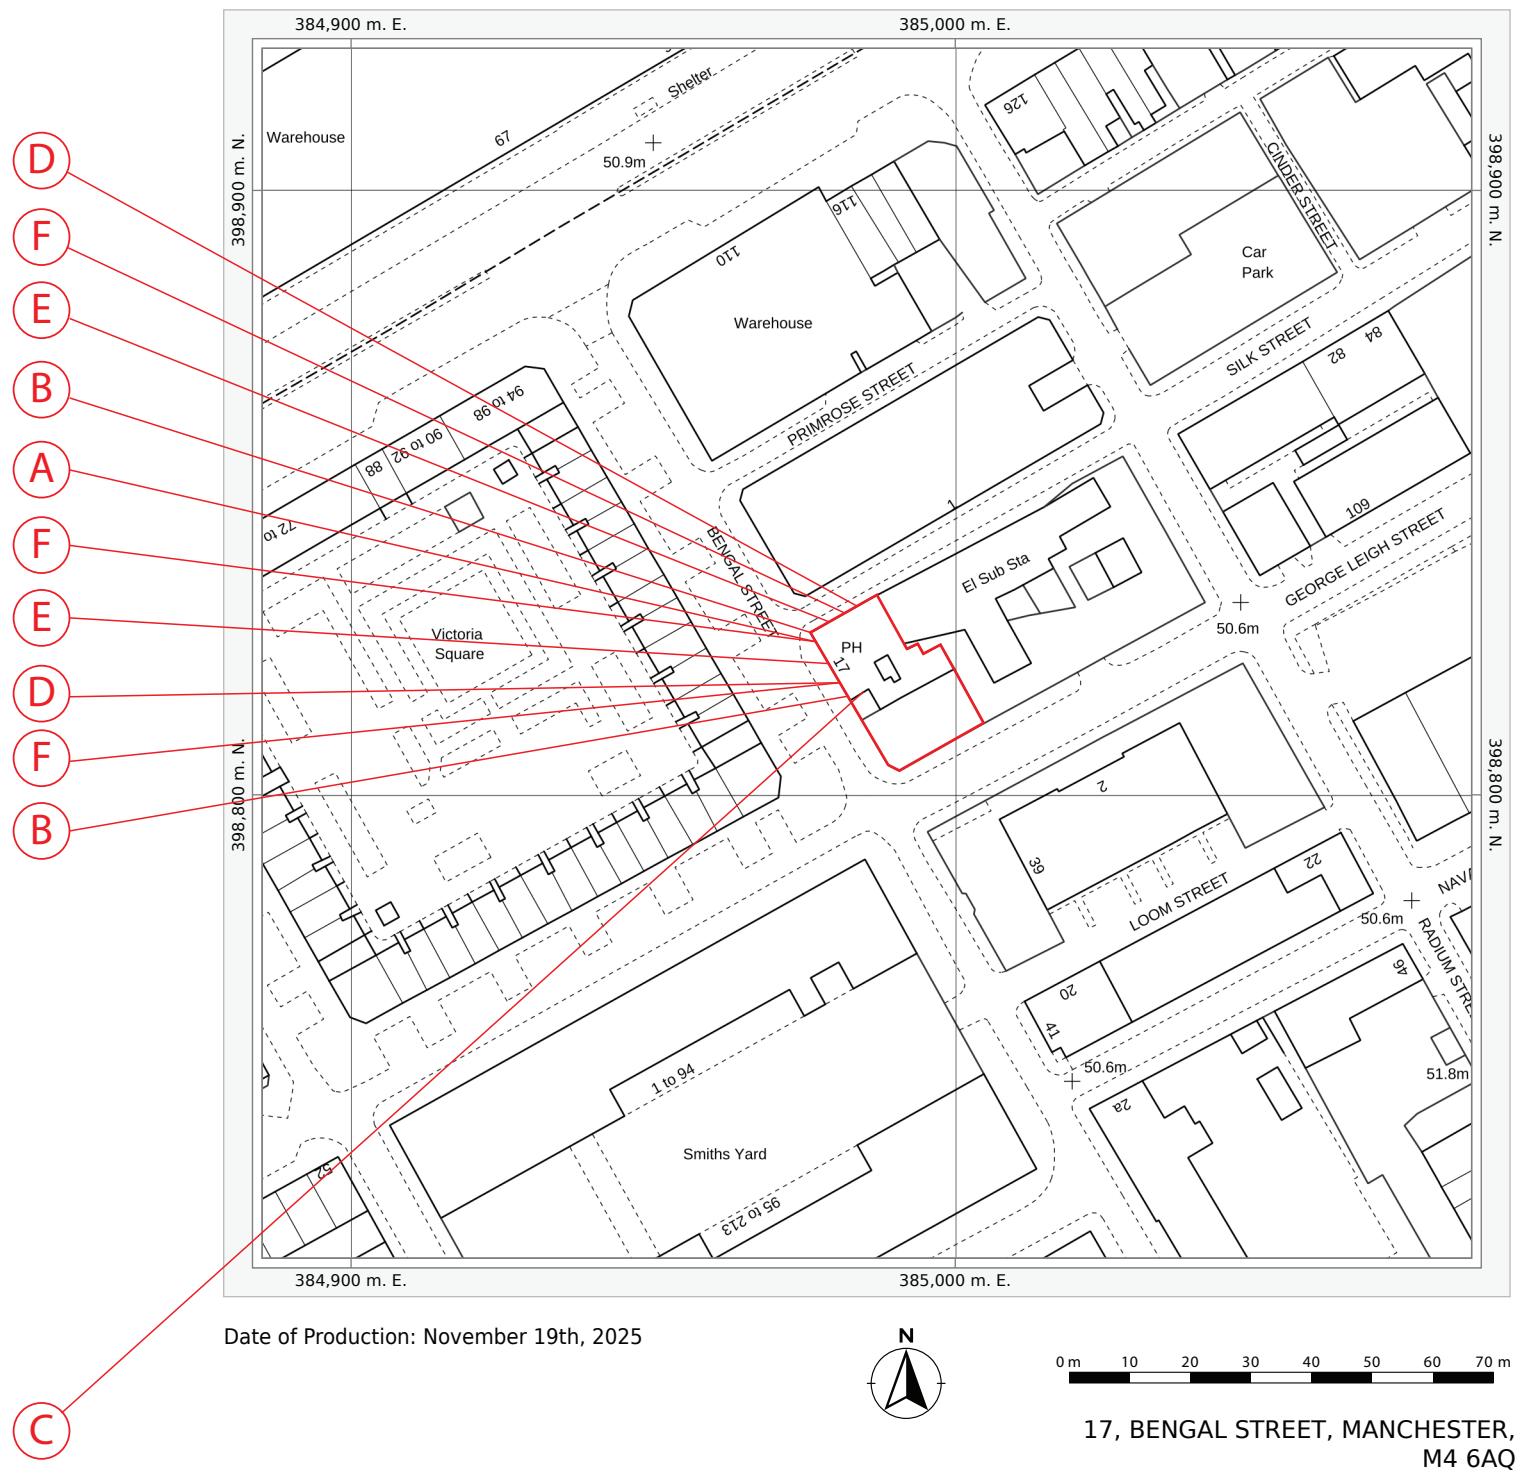

JOB NAME
SPINNERS REST


JOB NO.
20251118


DATE
2nd June 2026

DRAWN BY
Andrew Norse

SITE ADDRESS
Address

Tel: 01254 580166 or email: info@parkinsonsigns.com - 12 Chapel Street, Blackburn, Lancashire BB2 2EH

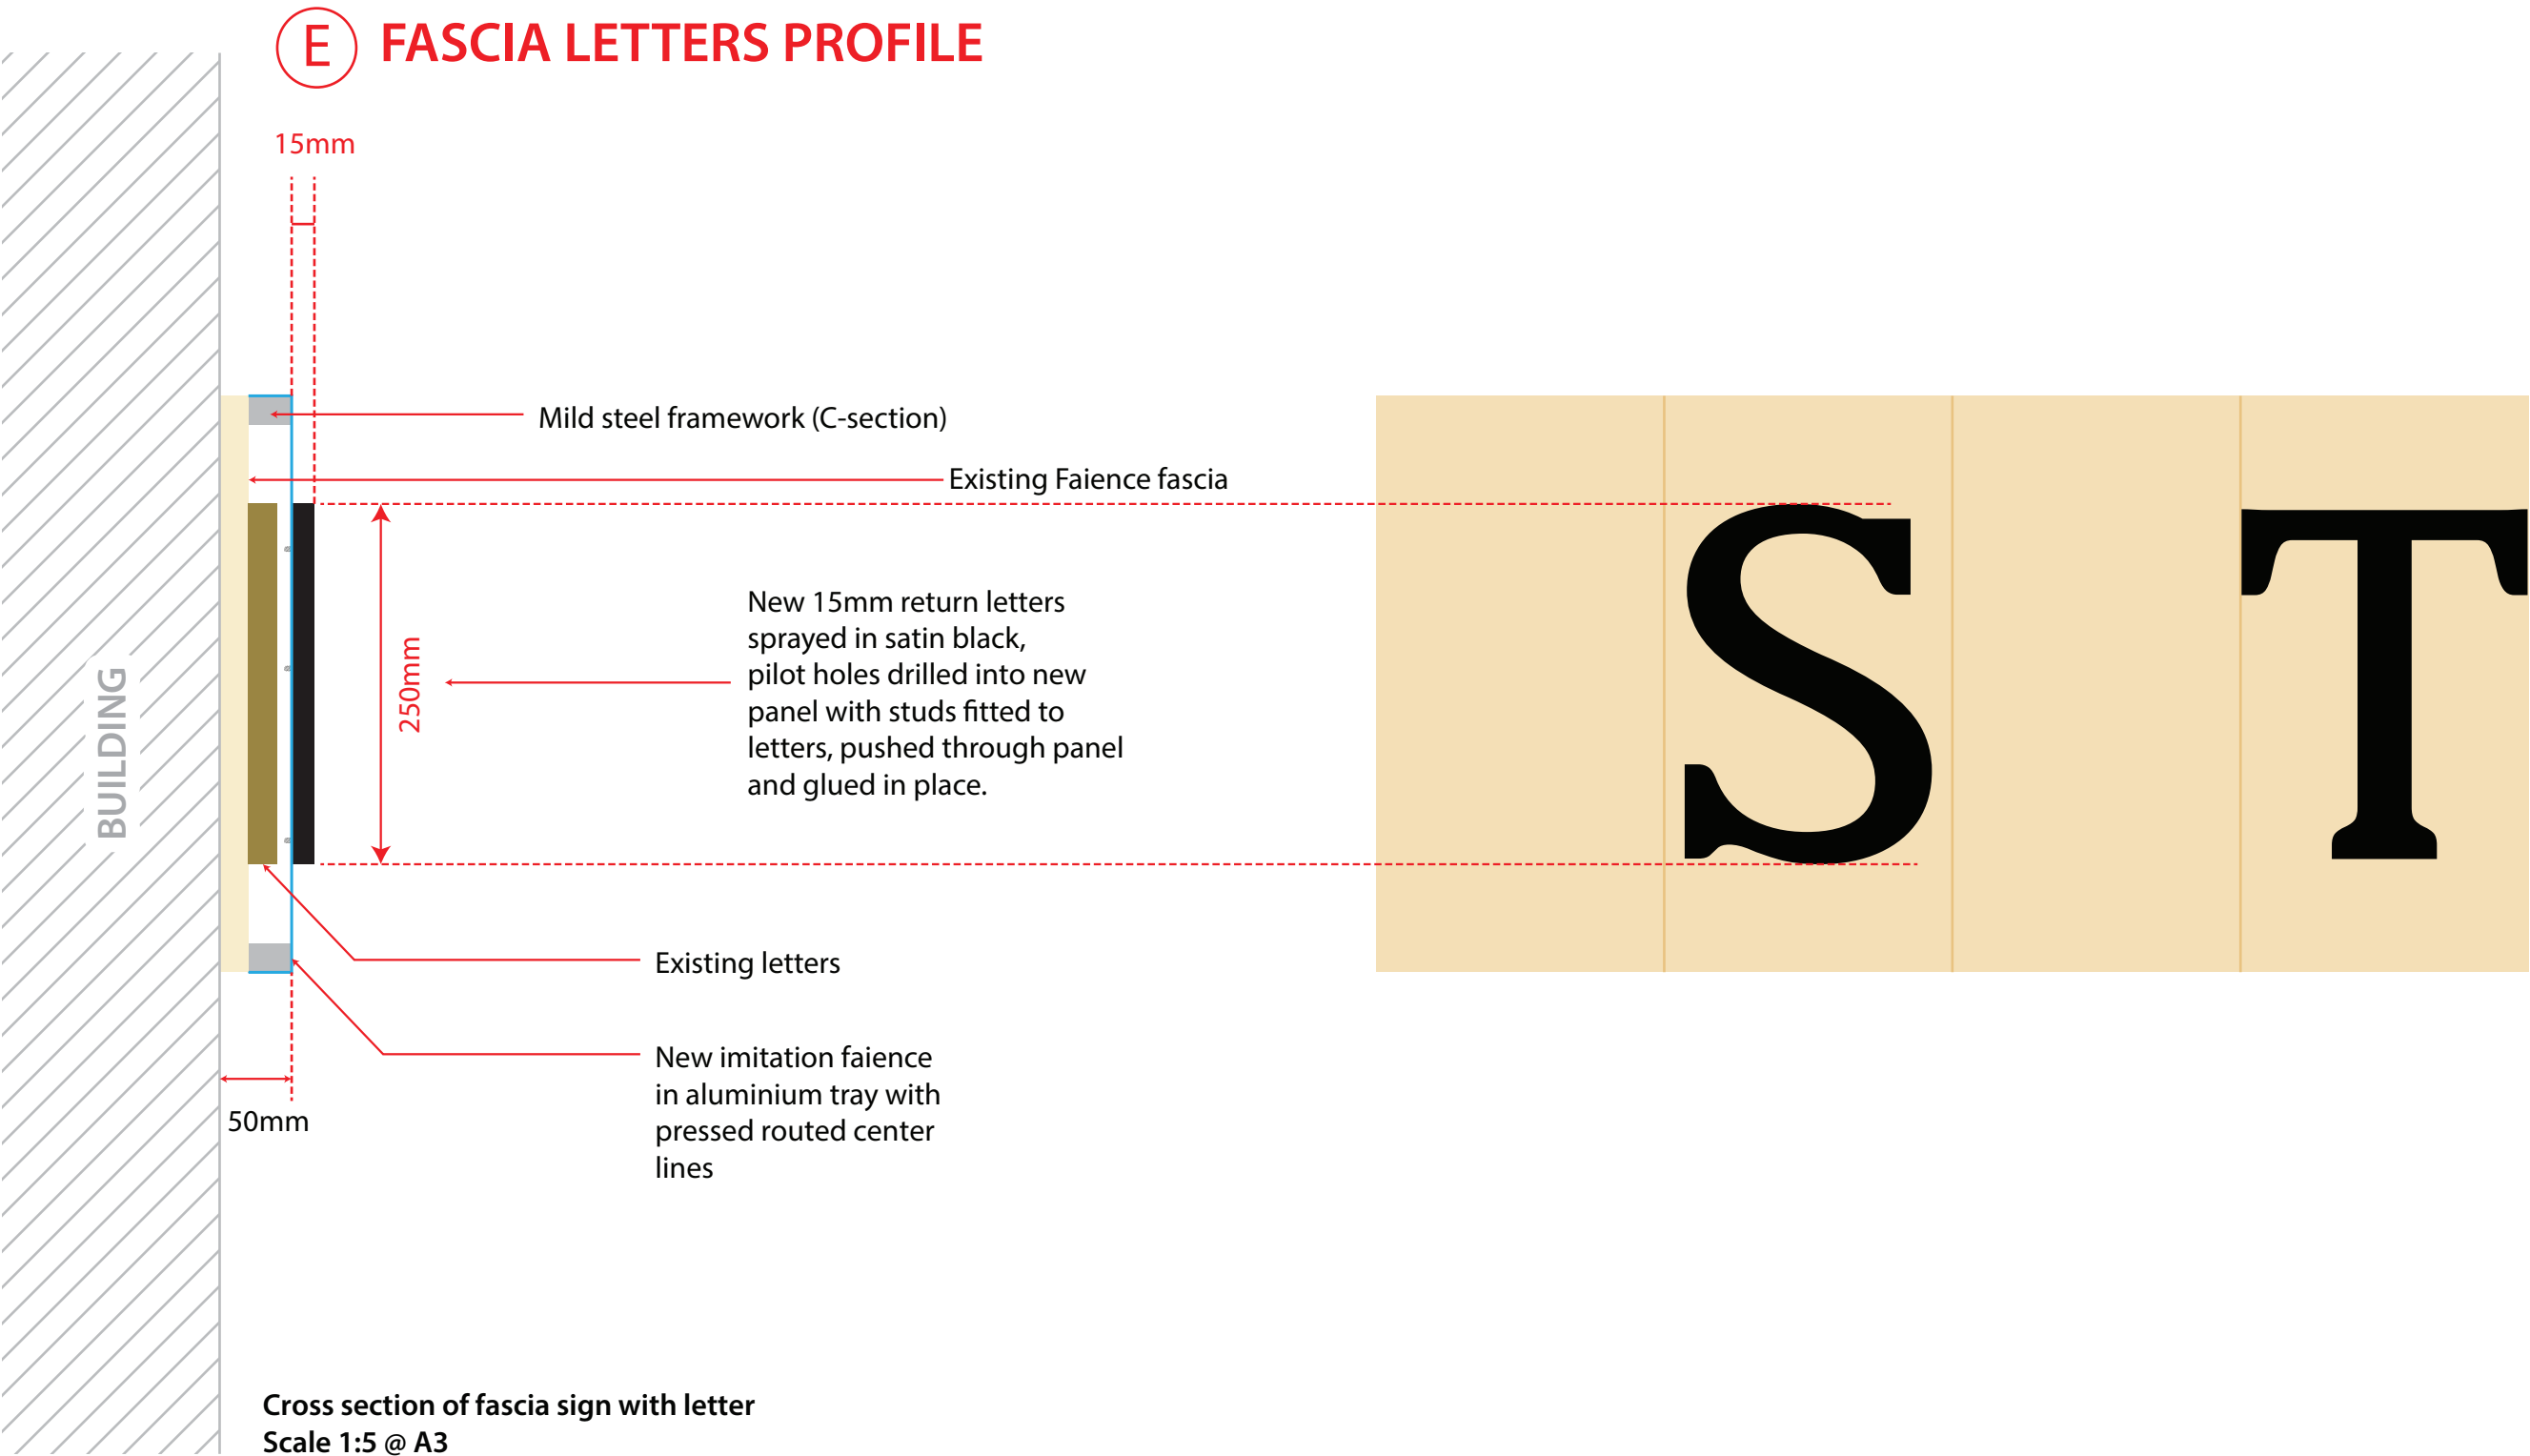

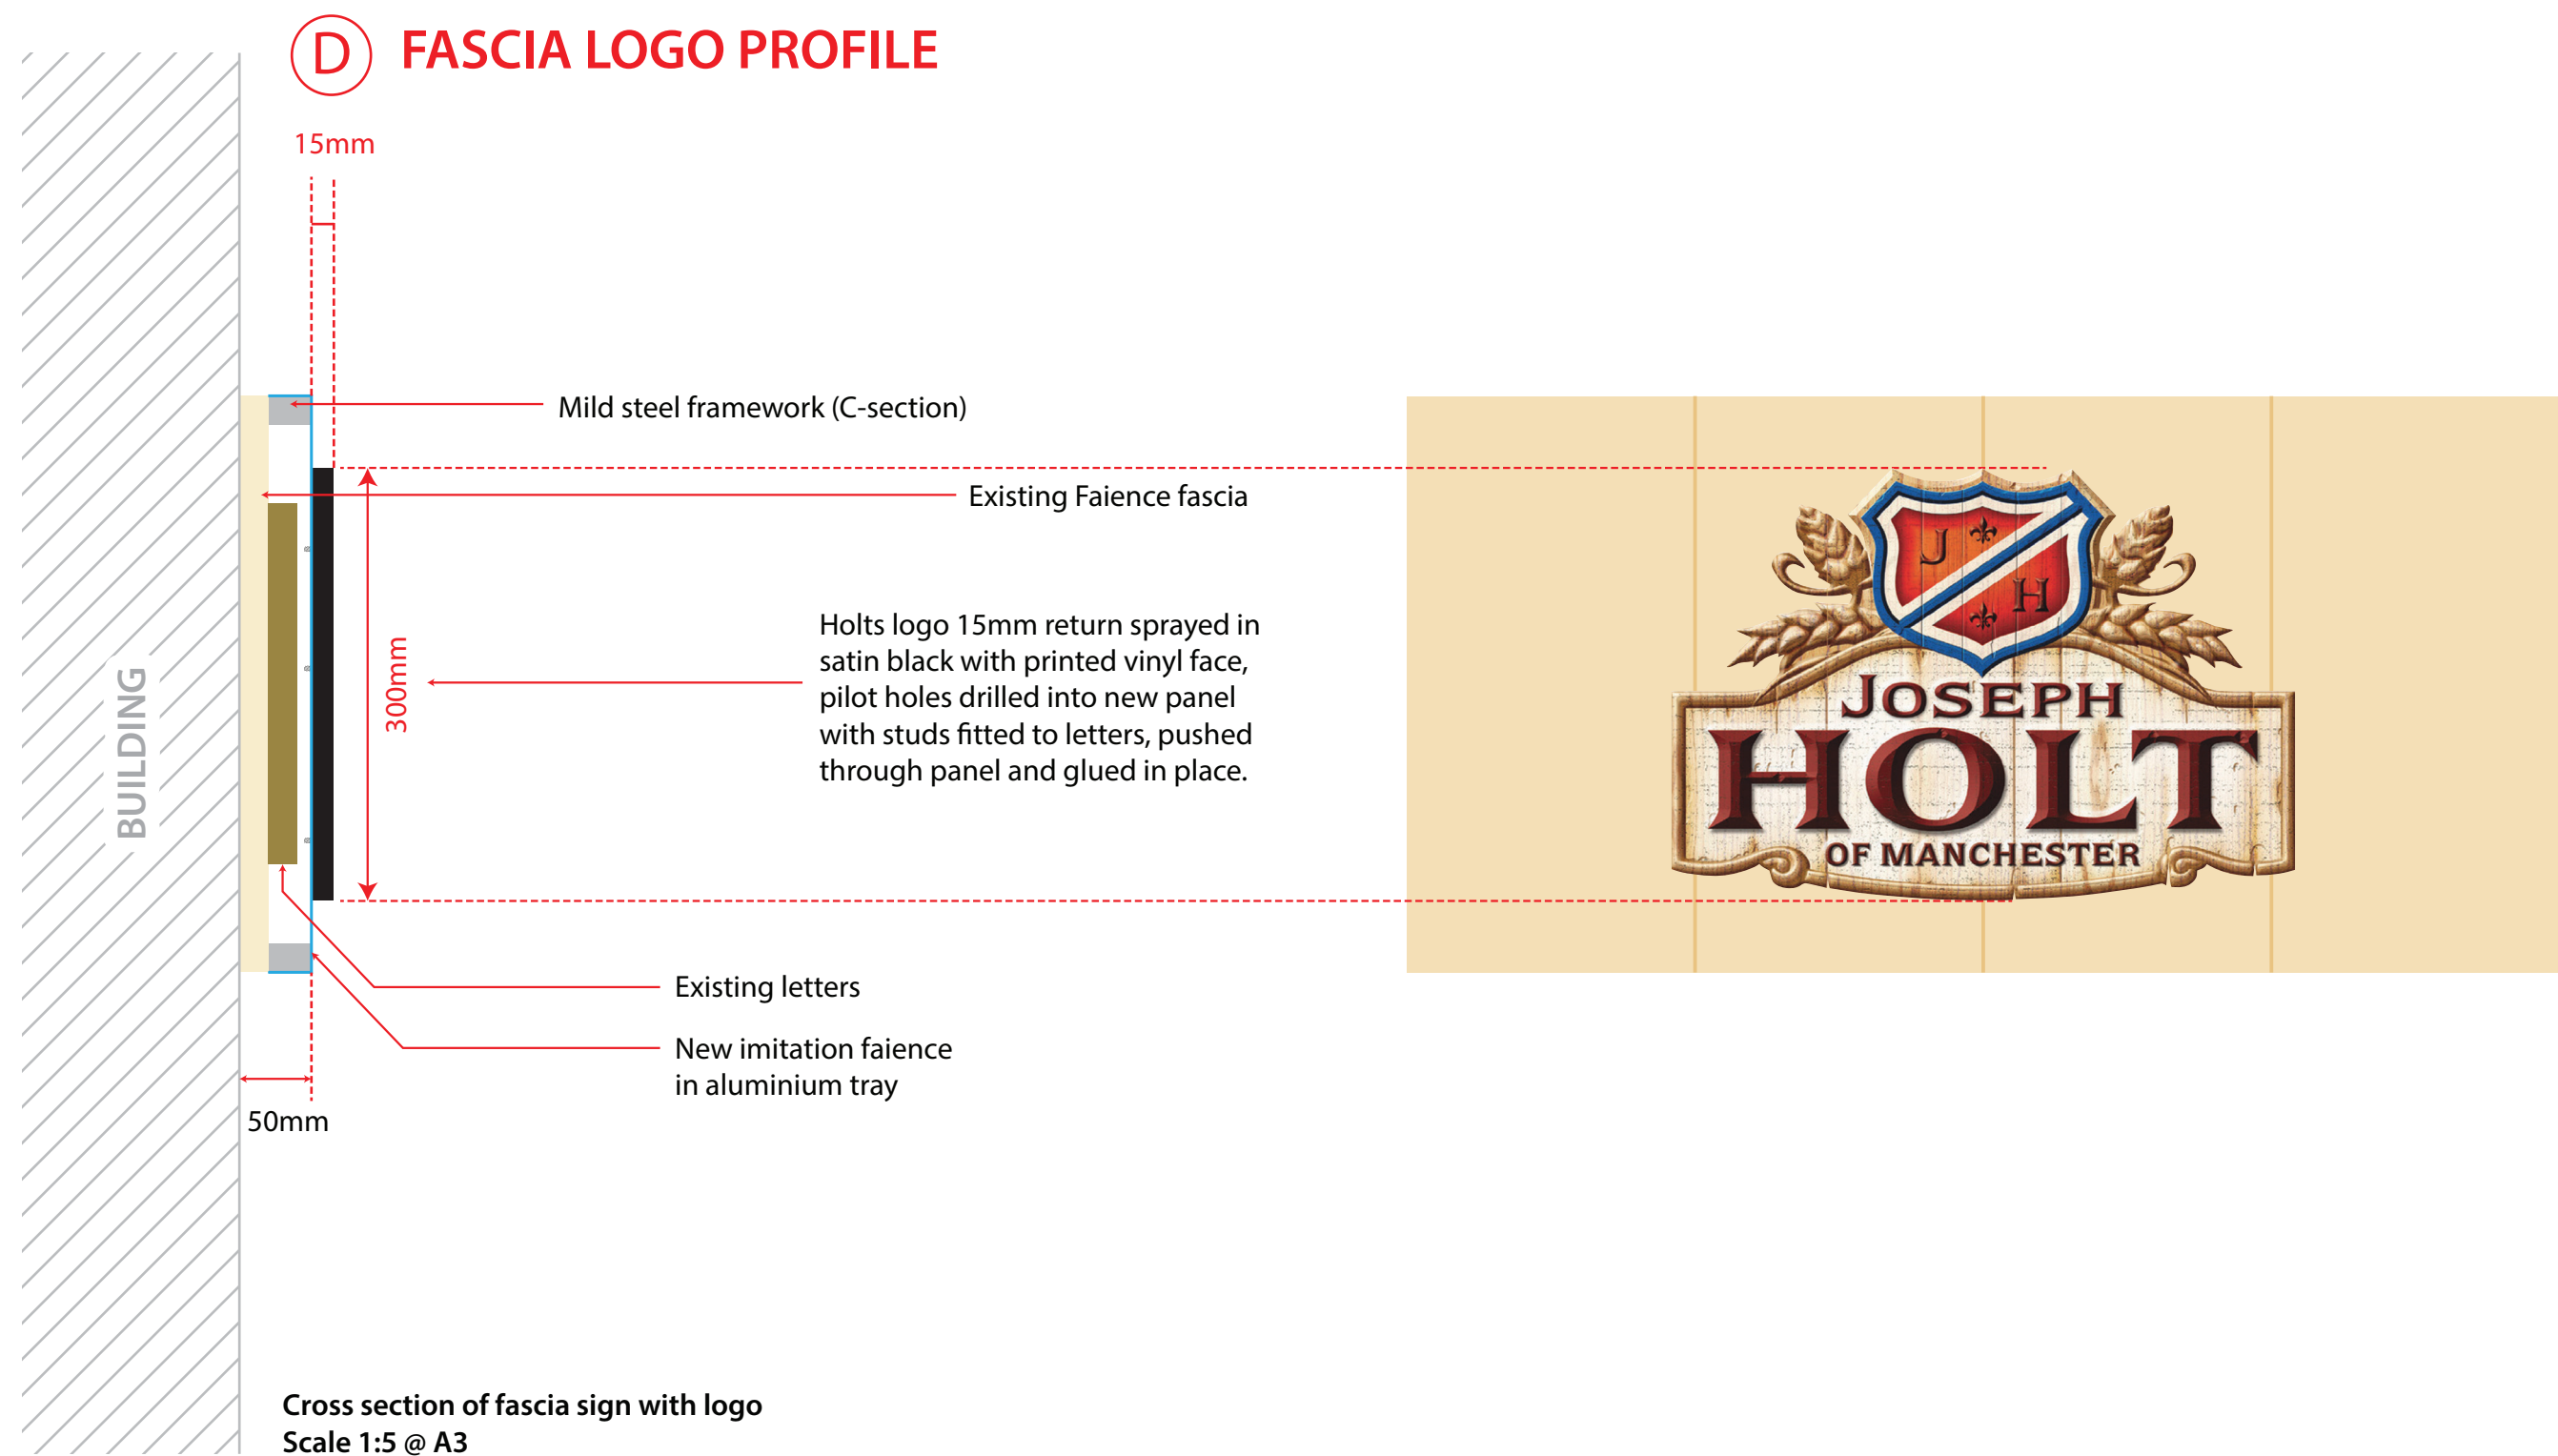

JOB NAME
SPINNERS REST

JOB NO.
20251118

DATE
2nd June 2026

DRAWN BY
Andrew Norse

SITE ADDRESS
Address

Tel: 01254 580166 or email: info@parkinsonsigns.com - 12 Chapel Street, Blackburn, Lancashire BB2 2EH