

KEY PLAN
SCALE 1:1000

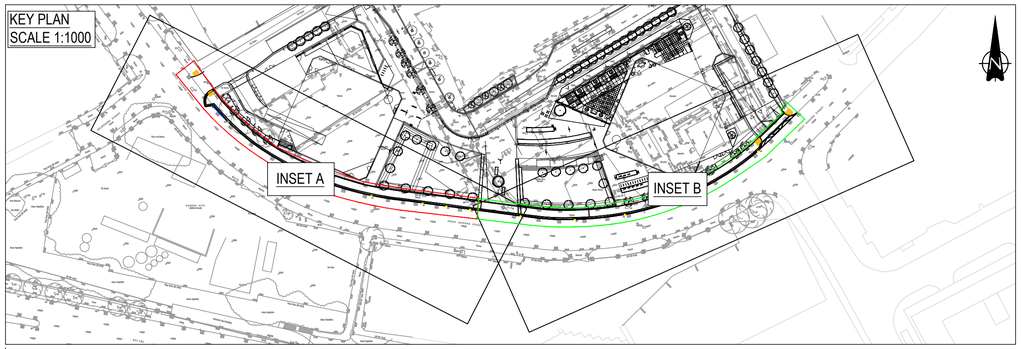


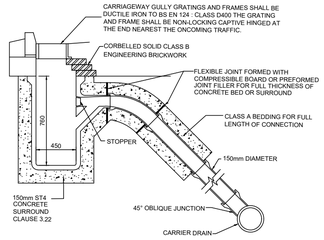


NOTES
1. GULLY POT TO BE 95 LITRES MIN CAPACITY
2. MAXIMUM TRENCH WIDTH FOR 150mm GULLY LEAD IS 600mm. NUMBER OF BENDS MAY VARY DUE TO SITE DIFFERENCES.
3. CONCRETE SURROUND TO PIPES SHALL ALWAYS FINISH AT A JOINT
4. CONCRETE GULLY POT TO BS5911 PART 230 CLAUSE 3.10 (ii)

GULLY DETAIL WITH CONNECTION TO CARRIER DRAIN
SCALE N.T.S

INSET A
SCALE 1:200

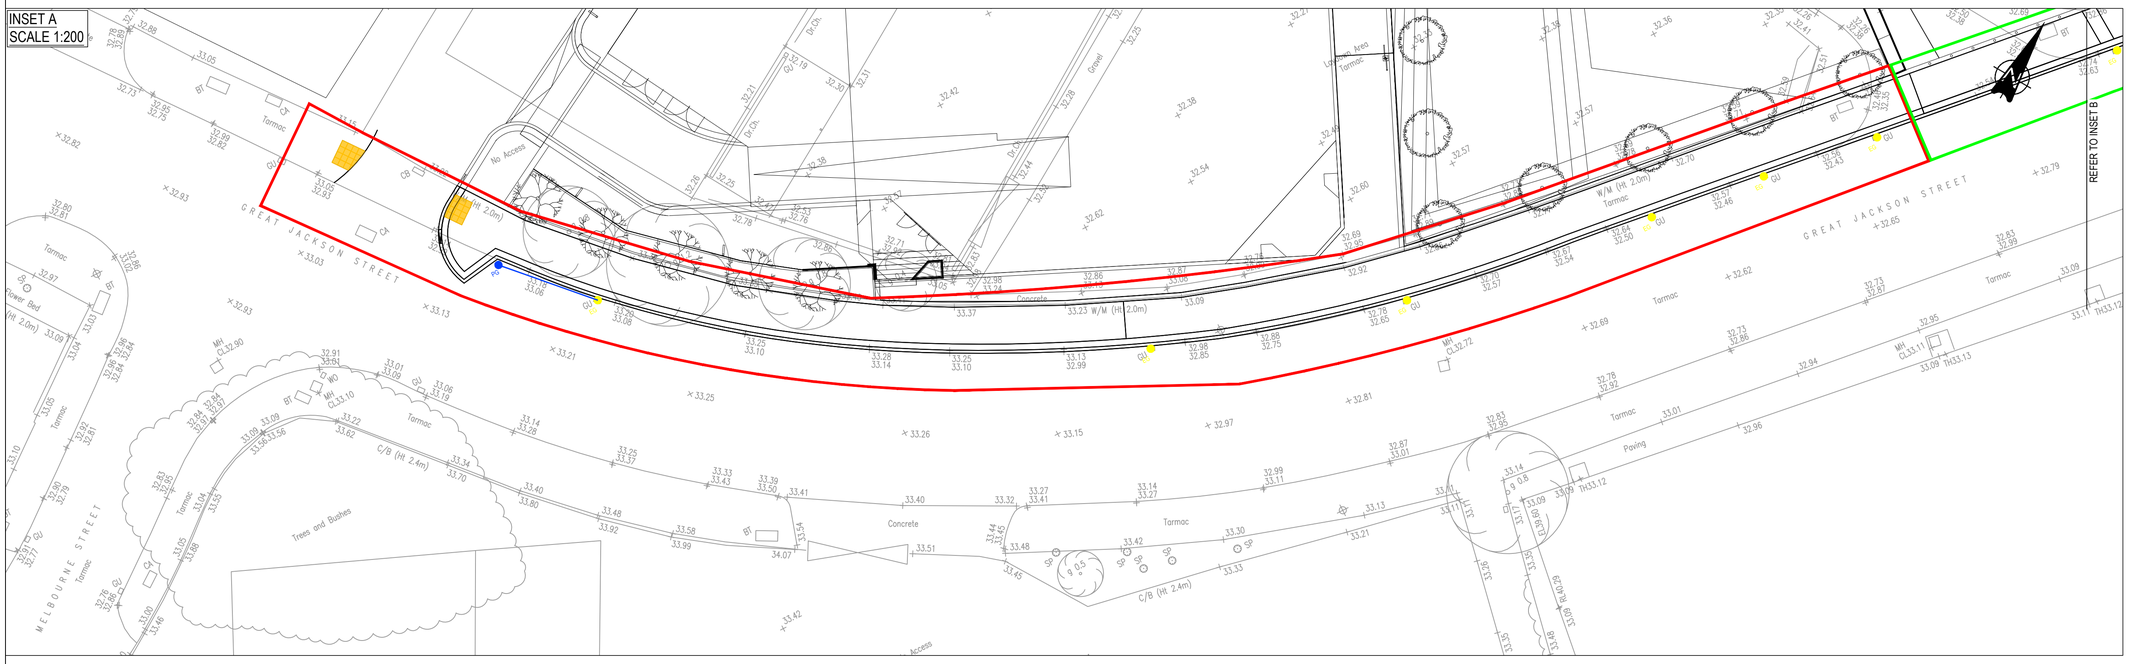

INSET B
SCALE 1:200

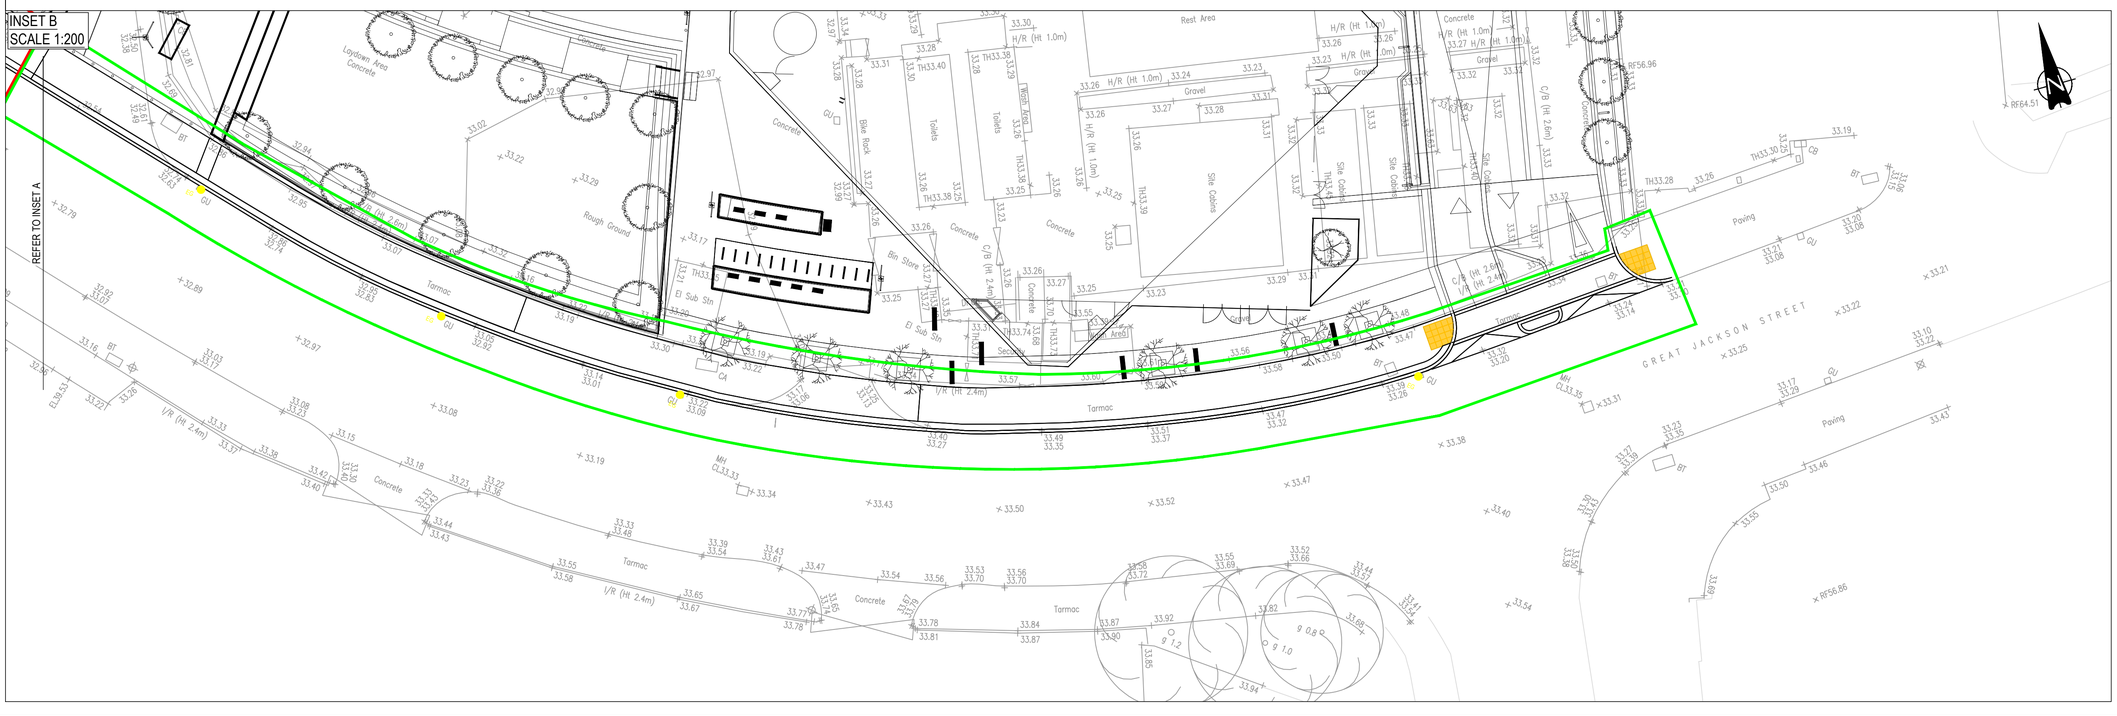

GENERAL NOTES:

1. THIS DRAWING IS TO BE READ IN CONJUNCTION WITH ALL RELEVANT ARCHITECTS AND ENGINEERS DRAWINGS AND SPECIFICATIONS.
2. DO NOT SCALE THIS DRAWING. ANY AMBIGUITIES, OMISSIONS AND ERRORS ON DRAWINGS SHALL BE BROUGHT TO THE ENGINEERS ATTENTION IMMEDIATELY. ALL DIMENSIONS MUST BE CHECKED / VERIFIED ON SITE.
3. ALL DIMENSIONS ARE IN METRES UNLESS NOTED OTHERWISE.
4. FOR GENERAL NOTES REFER TO DRAWING.

KEY

- SECTION 278 PHASE 1 BOUNDARY
- SECTION 278 PHASE 2 BOUNDARY
- EXISITNG GULLY TO BE CLEANED AND PROVED
- PROPOSED GULLY
- 150MM DIA GULLY CONNECTION PIPE

Rev:	Description:	Date:	By:	Chkd:
P04	KEY UPDATED	18/11/25	HS	HS
P03	PHASING BOUNDARY ADDED	30/09/25	HS	HS
P02	UPDATED LAYOUT	10/12/24	KS	HS
P01	FIRST ISSUE	07/04/24	JC	HS

Curtins
Merchant Exchange, 17-19 Whitworth Street West, Manchester, M1 5WG
0161 236 2394
manchester@curtins.com
www.curtins.com
Civils & Structures • Transport Planning • Environmental • Infrastructure • Geotechnical • Conservation & Heritage • Principal Designer
Birmingham • Bristol • Cambridge • Cardiff • Douglas • Dublin • Edinburgh • Glasgow • Kendal • Leeds • Liverpool • London • Manchester • Nottingham

Status: SUITABLE FOR INFORMATION — S2

Project: PLOT F, GREAT JACKSON STREET

Drg Title: SECTION 278 WORKS PROPOSED DRAINAGE

Drawn By	Designed By	Checked By
ATL	ATL	HS
Project No: 078524	Date:	Scales @ A1: 1:250

Project Code - Originator - Function - Spatial - Form - Discipline - Number: Z1-CUR-G700 - PL - GRD - 90104
Revision: P04

\\cmis-fs-1\Projects\078001 - 079000\078524 - Plot F Great Jackson Street\04-Production\4-Models\Drawings\CC4D\078524-CUR-Z1-G700-PL-GRD-90104-P04.dwg