


PLEASE NOTE: DETAIL REPEATED TO BOTH WALLS OF SHOP WINDOW

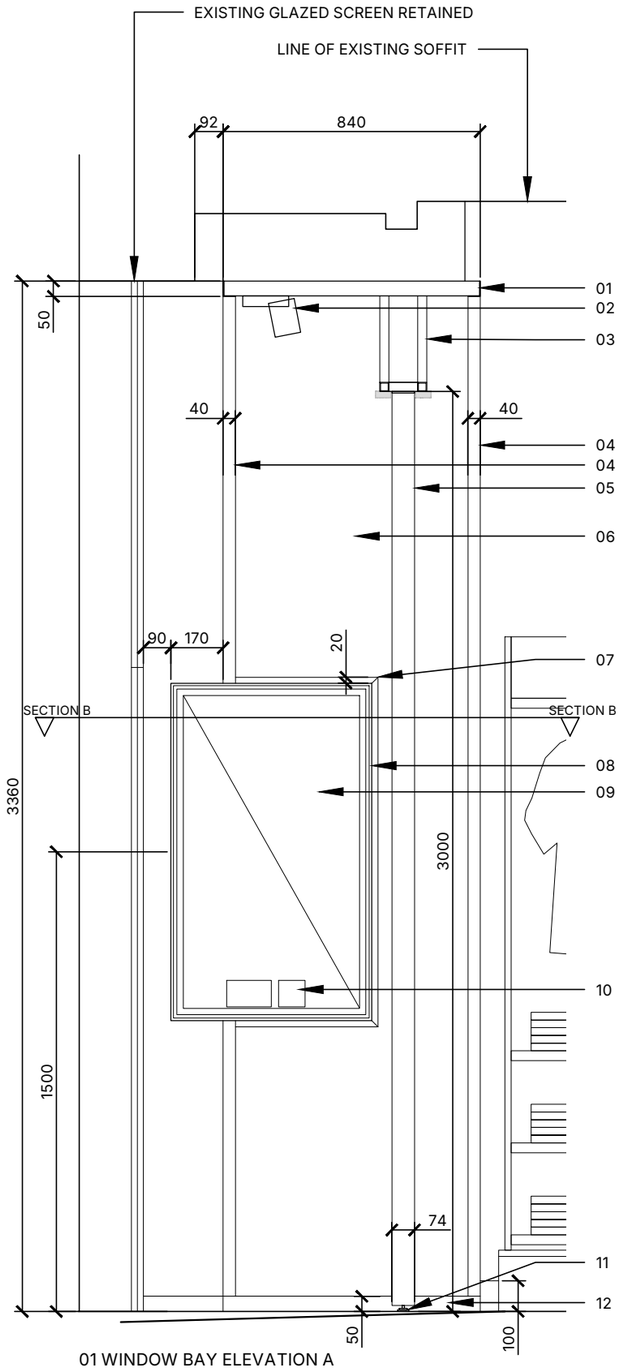

01 WINDOW BAY ELEVATION A
1:20 @ A3

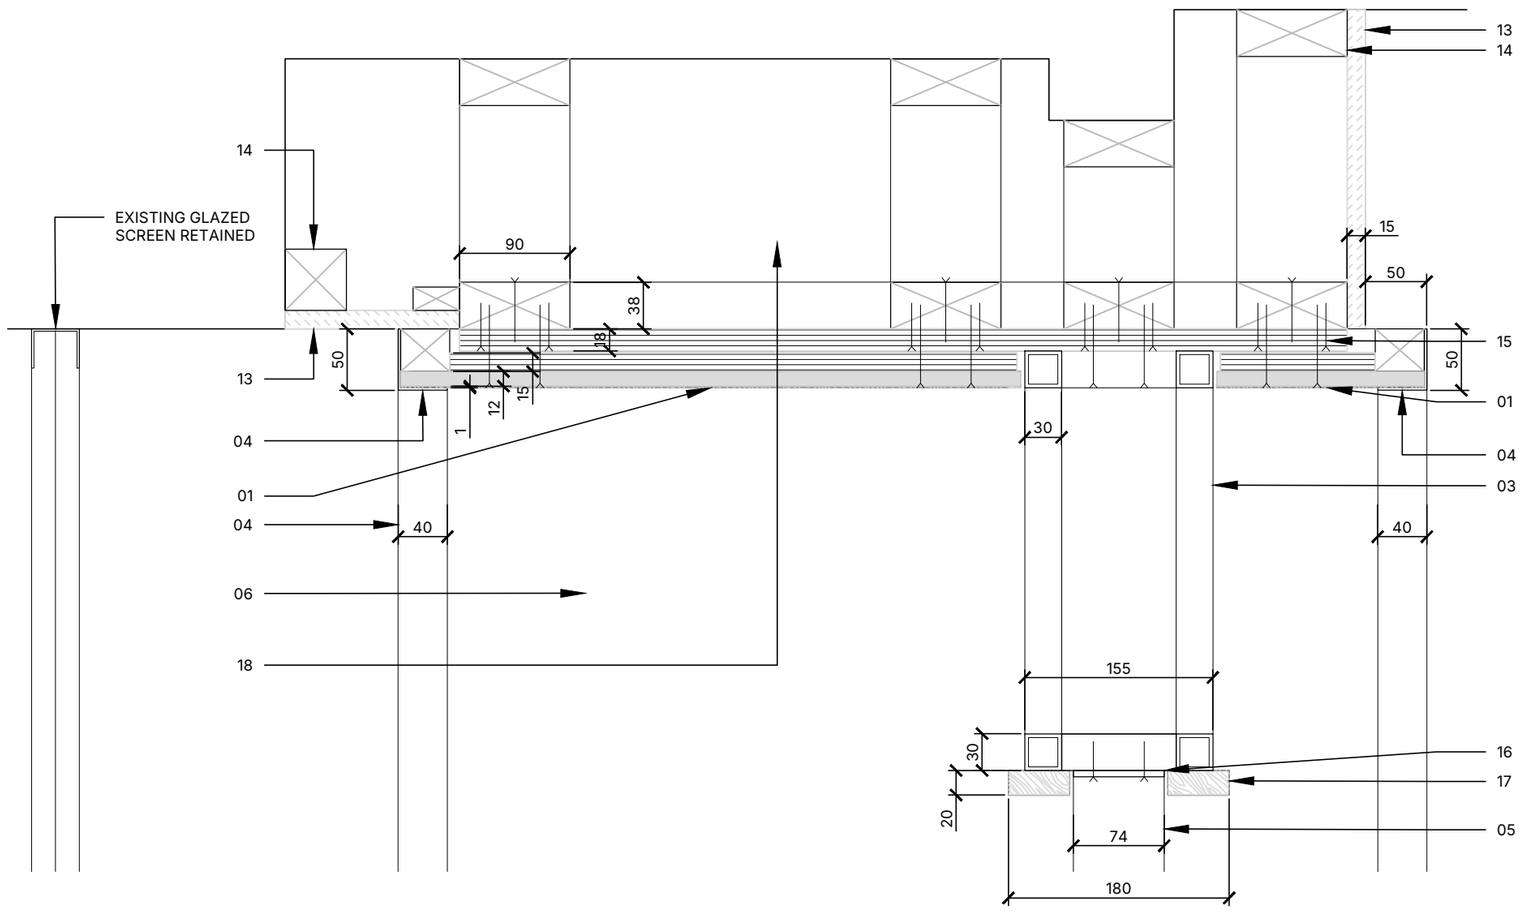

02 WINDOW BAY SECTION A
1:5 @ A3

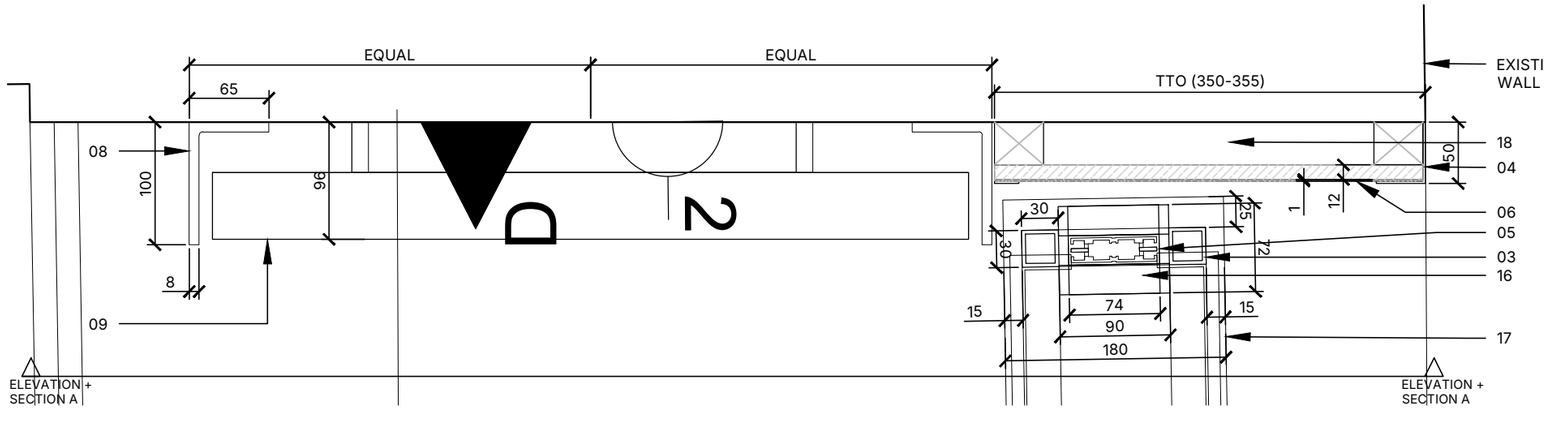

03 WINDOW BAY SECTION B
1:5 @ A3

NOTES

01 TIMBER LAMINATE FACED PANEL WITH PLYWOOD BACKING AND SOFTWOOD TIMBER FRAMING TO FORM OVERHEAD WRAP. SECURELY FIXED THROUGH TO FRAMEWORK ABOVE. CONCEALED FIXINGS. EGGER NATURAL MOUNTAIN LARCH H3409 ST38
02 DIRECTIONAL LIGHTING FIXED TO UNDERSIDE OF TIMBER PANEL WRAP
03 30mm SHS FRAMING SECURELY FIXED TO STRUCTURE ABOVE. WIDE FLANGED SECTION AT EITHER END TO PROVIDE FIXING PLACE FOR FU.25 FIXING PLATE
04 40 X 50mm METAL ANGLE TRIM IN ANTIQUE BRASS FINISH
05 3m HIGH PEERLESS SU 54 DOUBLE SIDED TWINSLOT UPRIGHTS IN EPC RAL 1036 FINISH
06 TIMBER LAMINATE FACED SIDE PANEL EGGER NATURAL MOUNTAIN LARCH H3409 ST38
07 20mm FLAT BAR TRIM, MITRED AT CORNERS IN ANTIQUE BRASS FINISH
08 100 X 65mm UNEQUAL METAL ANGLE TO FORM SCREEN SURROUND, MITRED AT CORNERS AND WELDED. ANTIQUE BRASS FINISH
09 46" SAMSUNG PROFESSIONAL WINDOW DIGITAL SCREEN
10 DOUBLE 13AMP AND SINGLE DATA POINT PER SCREEN, CONCEALED BY SCREEN
11 PEERLESS FU.31 ADJUSTABLE FOOT
12 50mm FLAT BAR TRIM AT SKIRTING LEVEL TO BE FITTED BETWEEN VERTICAL CORNER TRIM ANGLES. ANTIQUE BRASS FINISH
13 12.5mm PLASTERBOARD INFILLS TO ALIGN WITH EXISTING PARTITIONS/NIBS/SOFFIT PAINTED FINISH IN CRAIG & ROSE REGENCY WHITE
14 SLS + SOFTWOOD FRAMING GLUED AND SECURELY FIXED BACK TO SOFFIT TO FORM FIXING POINT FOR CEILING WRAP SECTION
15 18mm PLYWOOD SHEET
16 PEERLESS FU.25 TOP FIXING PLATE FOR SU.54 UPRIGHTS
17 SOLID LARCH TIMBER PANEL 15-25mm WIDER THAN UNDERSIDE OF SHS FRAMING. TIMBER TO CONCEAL JUNCTIONS OF UPRIGHTS TO SHS FRAMING
18 CABLE RUNS FOR SCREEN AND LIGHTING SUPPLY TO BE CONCEALED BEHIND VERTICAL AND HORIZONTAL TIMBER WRAP

DETAIL DESIGN

CLIENT
KILTANE

PROJECT
4 MARKET ST
MANCHESTER

DRAWING TITLE
WINDOW BAY DETAILS

DRAWING NUMBER
2602(DET)01

REVISION
/

DATE
30/04/2026

SCALE + SHEET SIZE
1:5/20 @ A3

This drawing is to be read in conjunction with standard details and specifications. All works to comply with current building regulations. This drawing is the property of the designer all copyright is reserved. This drawing is issued on condition that it is not copied, reproduced, retained or disclosed to any unauthorised person either whole or in part. Designer to be notified of any discrepancies which occur on site immediately. Any modifications which result from said discrepancies to be approved by designer.

DO NOT SCALE FROM THIS DRAWING. ALL DIMENSIONS TO BE CHECKED ON SITE PRIOR TO CONSTRUCTION OR MANUFACTURE

Mary Ng
MARY NG
INTERIOR DESIGNER
+44 (0)7901 930 007
maryngdesign@gmail.com