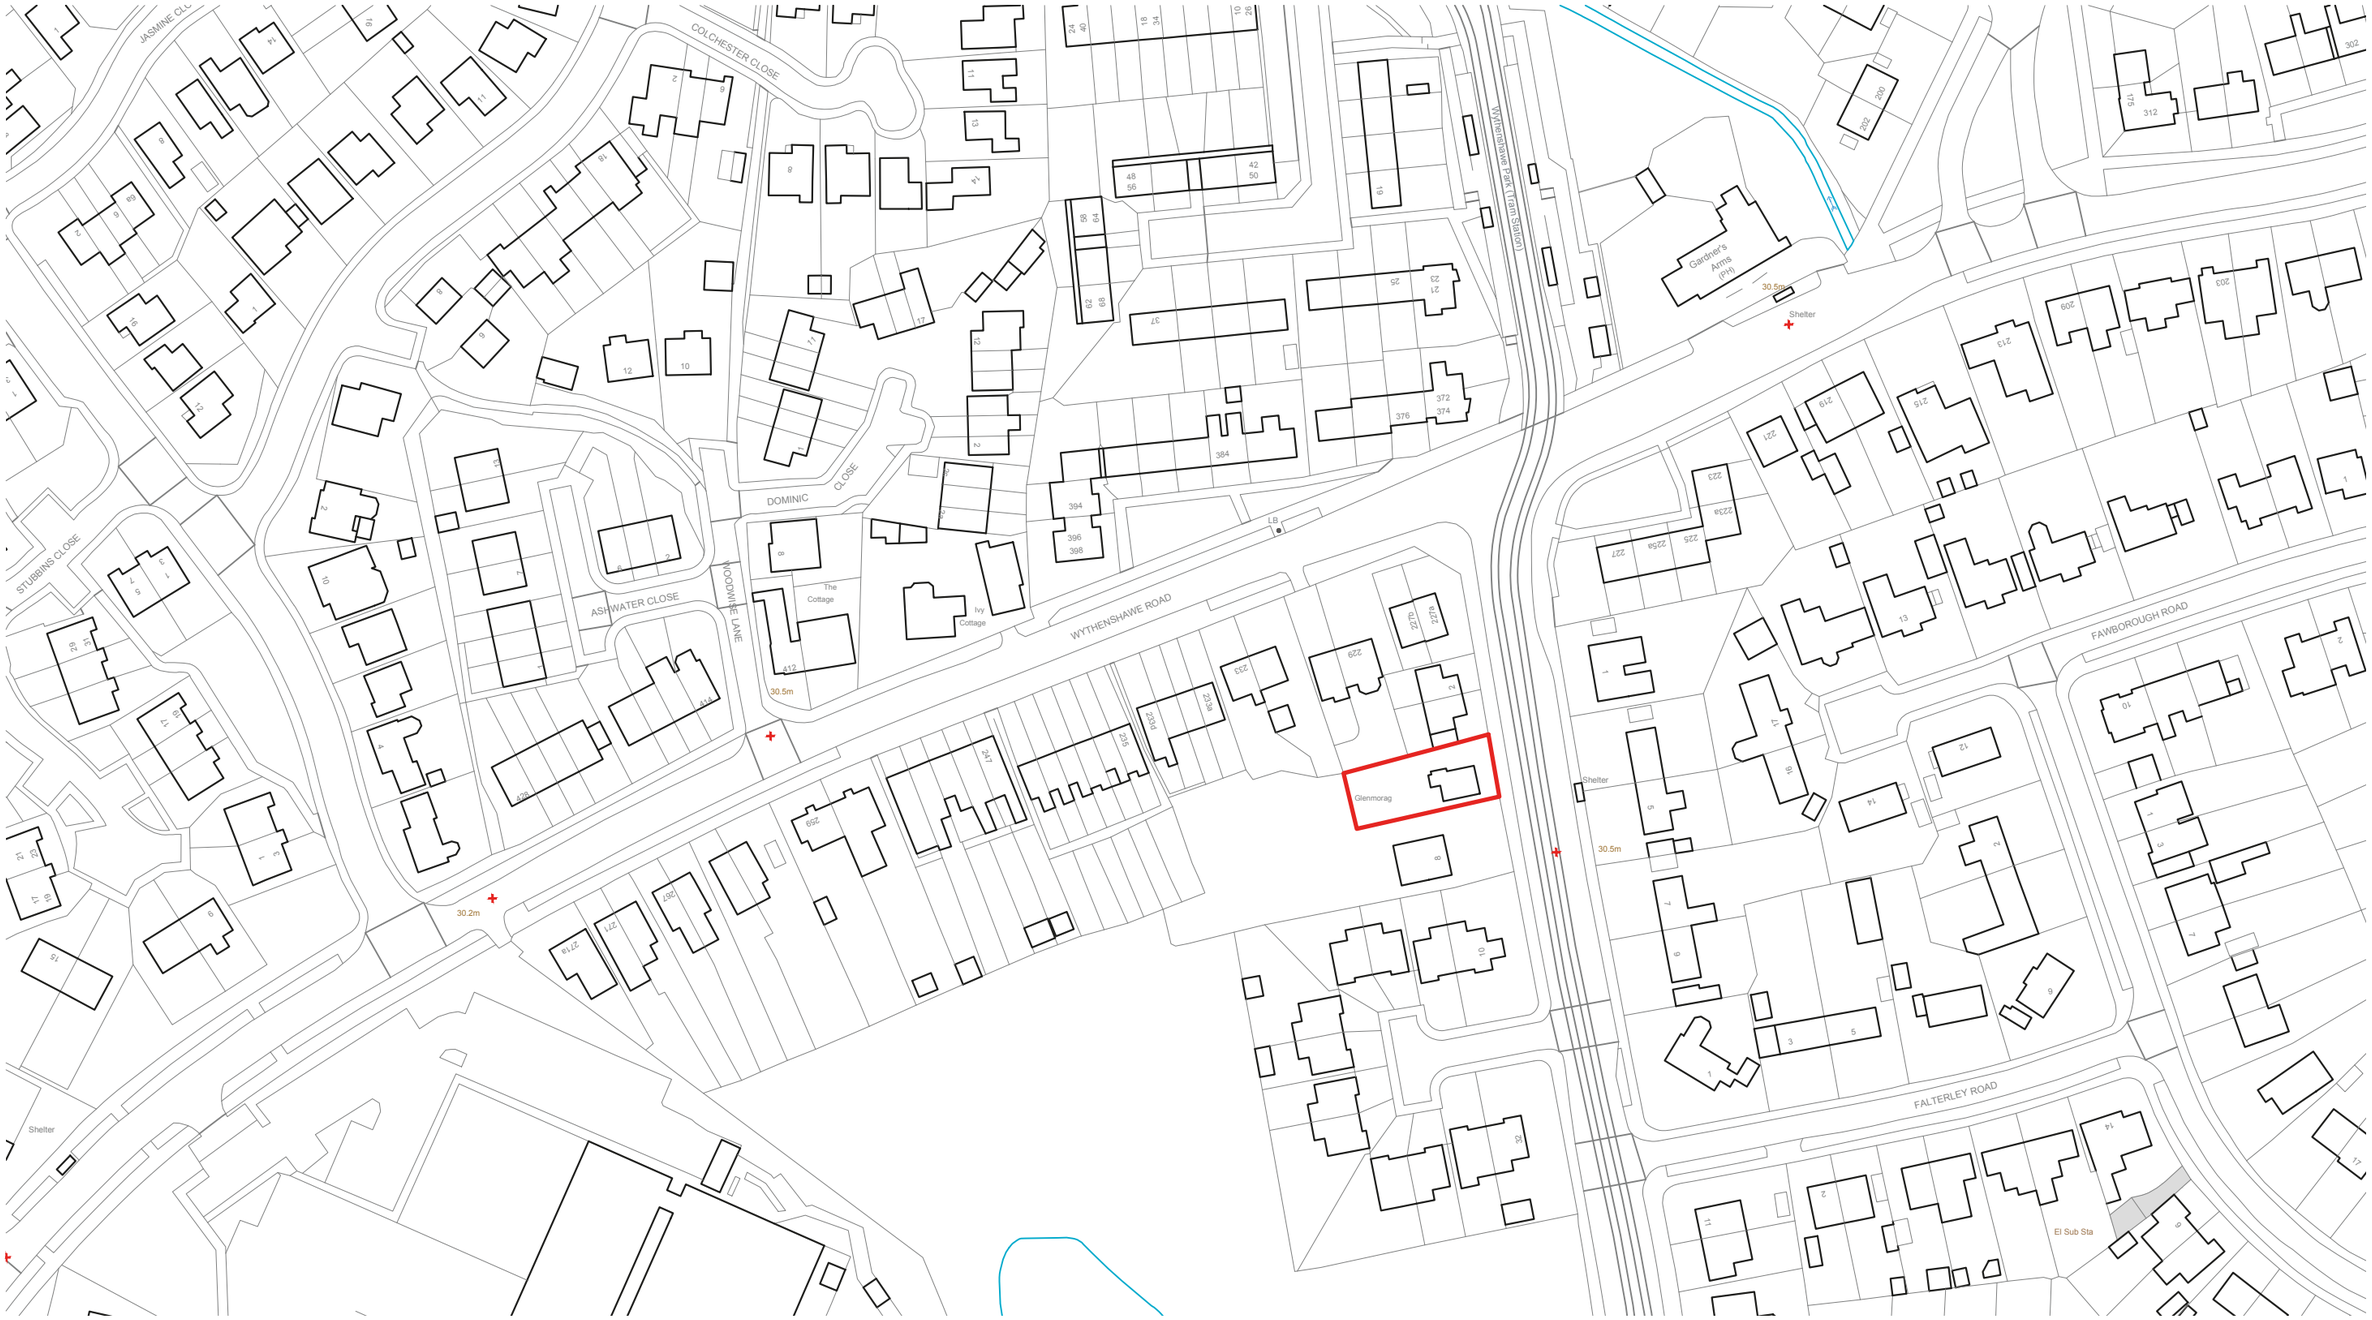


LOCATION PLAN
1:1250 @ A3

Dimensioning

Figured dimensions only to be taken from these designs and drawings. Work to annotated dimensions only. All dimensions to be checked on site. Architectural designers to be informed immediately of any discrepancies before work proceeds. Drawings are to be read in conjunction with relevant specifications, structural engineers and service engineers' drawings.

www.saleemarchitects.co.uk
+44 7411 474157

A3

STATUS:
PLANNING

SALEEM
ARCHITECTS

Rev	Date	Description
A	*07/06/26*	*Issued for Planning*

CLIENT:
-

PROJECT:
6 Moor Road, Manchester, M23 9BG

TITLE:
Location Plan

REV:
A

SCALE:

DATE:
June 2026

DRAWING NO.