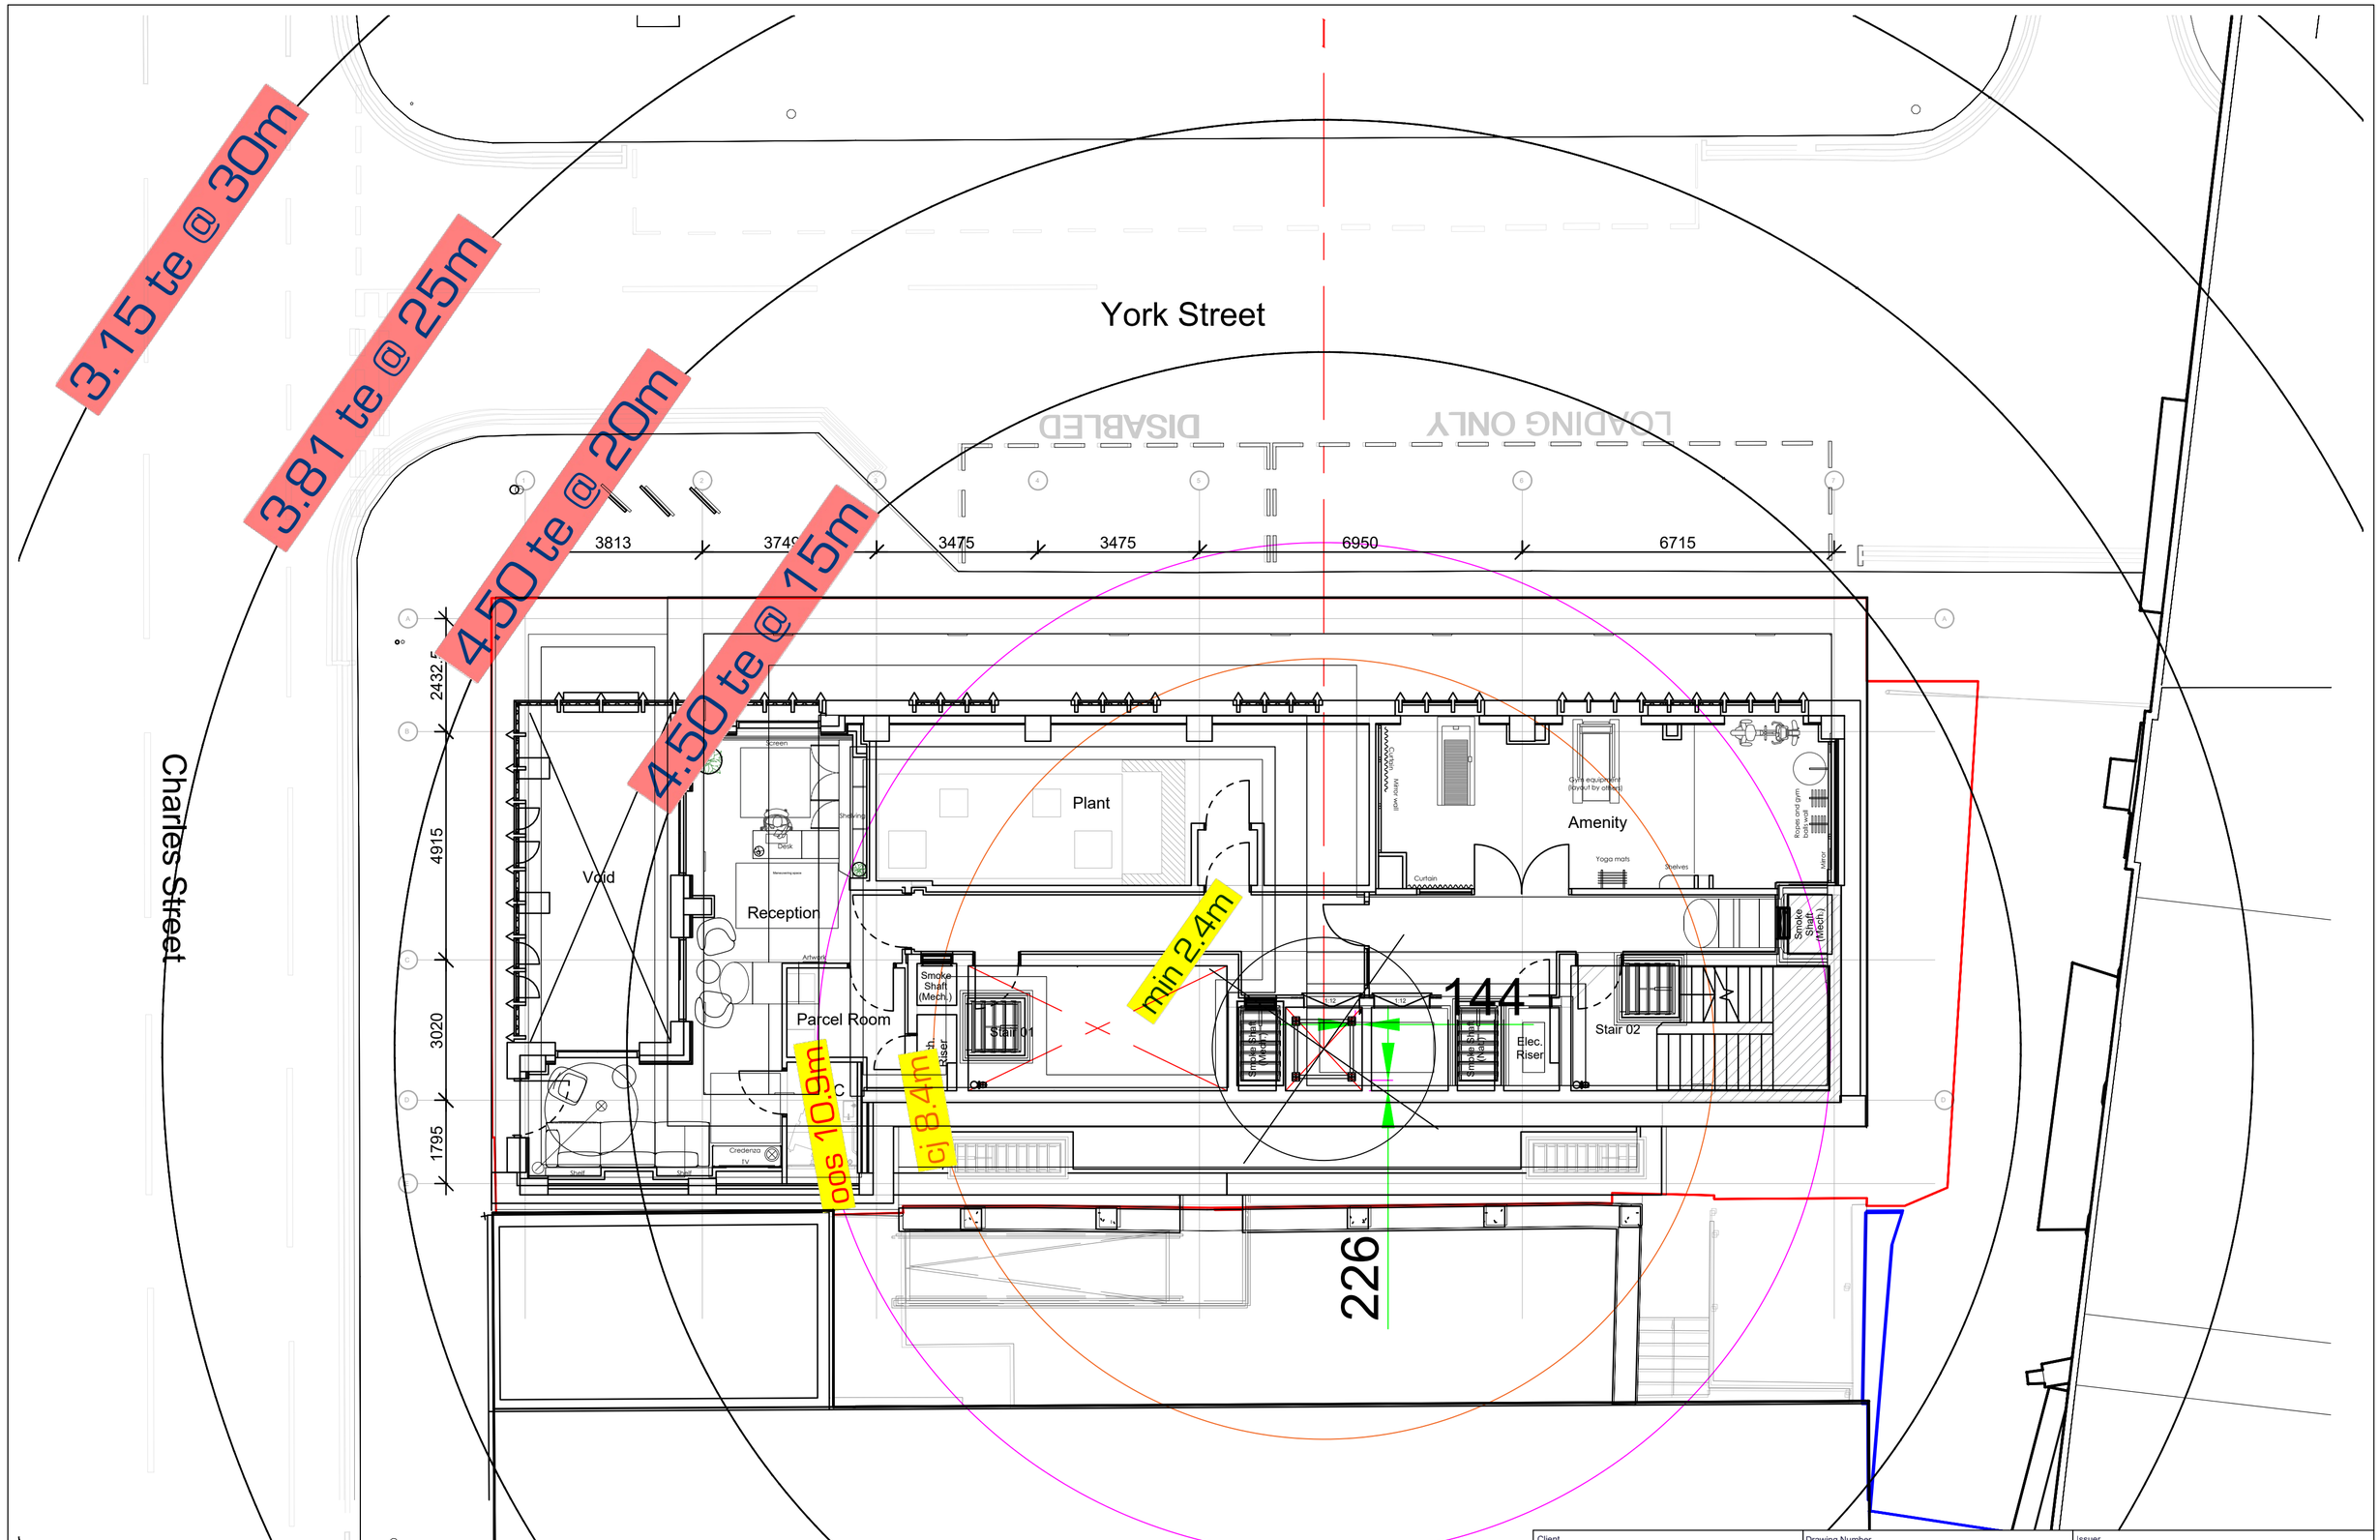


Conditions of use

1. This drawing is the property of Skyline Arcomet Ltd and must not be copied or used without consent.
2. The existing and future structure and environment shown on these drawings is based on information provided by/on behalf of the hirer or obtained from limited site inspection. Any discrepancies, errors or omissions must be brought to the attention of Skyline Arcomet Ltd.
3. The information on these drawings is shown for information only and no reliance should be placed on it without confirmation by the user.

Notes

1. Do not scale drawings, use figured dimensions only. All dimensions to be checked before commencement of works on site.
2. Piling, foundation, structural and setting out are all derived from drawings by others and therefore cannot be relied upon as the prime source for setting out or construction.
3. Skyline Arcomet drawings of a proposed tower crane scheme are only issued to meet the requirements of BS7121 regarding clearances and lift planning.
3. The tower crane scheme user retains responsibility for selection, planning and use of the cranes.

Rev.	Description	By	Date
P01	Preliminary for review		

Client: Watkin Jones		Drawing Number: SKA-WKJ-CSM-BZ-LZ-TC1-LC-102-P01	
Project: Charles Street Manchester		Status: P01	Date: 06/02/2026
Title: TC1 JTL108 in lift shaft lift capacity plan - derated 75%		Created by: Cptsw	Verified by: Preliminary for review

Issuer

SKYLINE
An UPERIO Group Company
Skyline Arcomet Ltd,
CEME Business Campus, Marsh Way,
Rainham, RM13 8EU

Approval Date	15/12/20	Owner	Craig Taylor	Reference	TE-001
Review Date	01/12/21	Classification	Internal	Revision	1.3