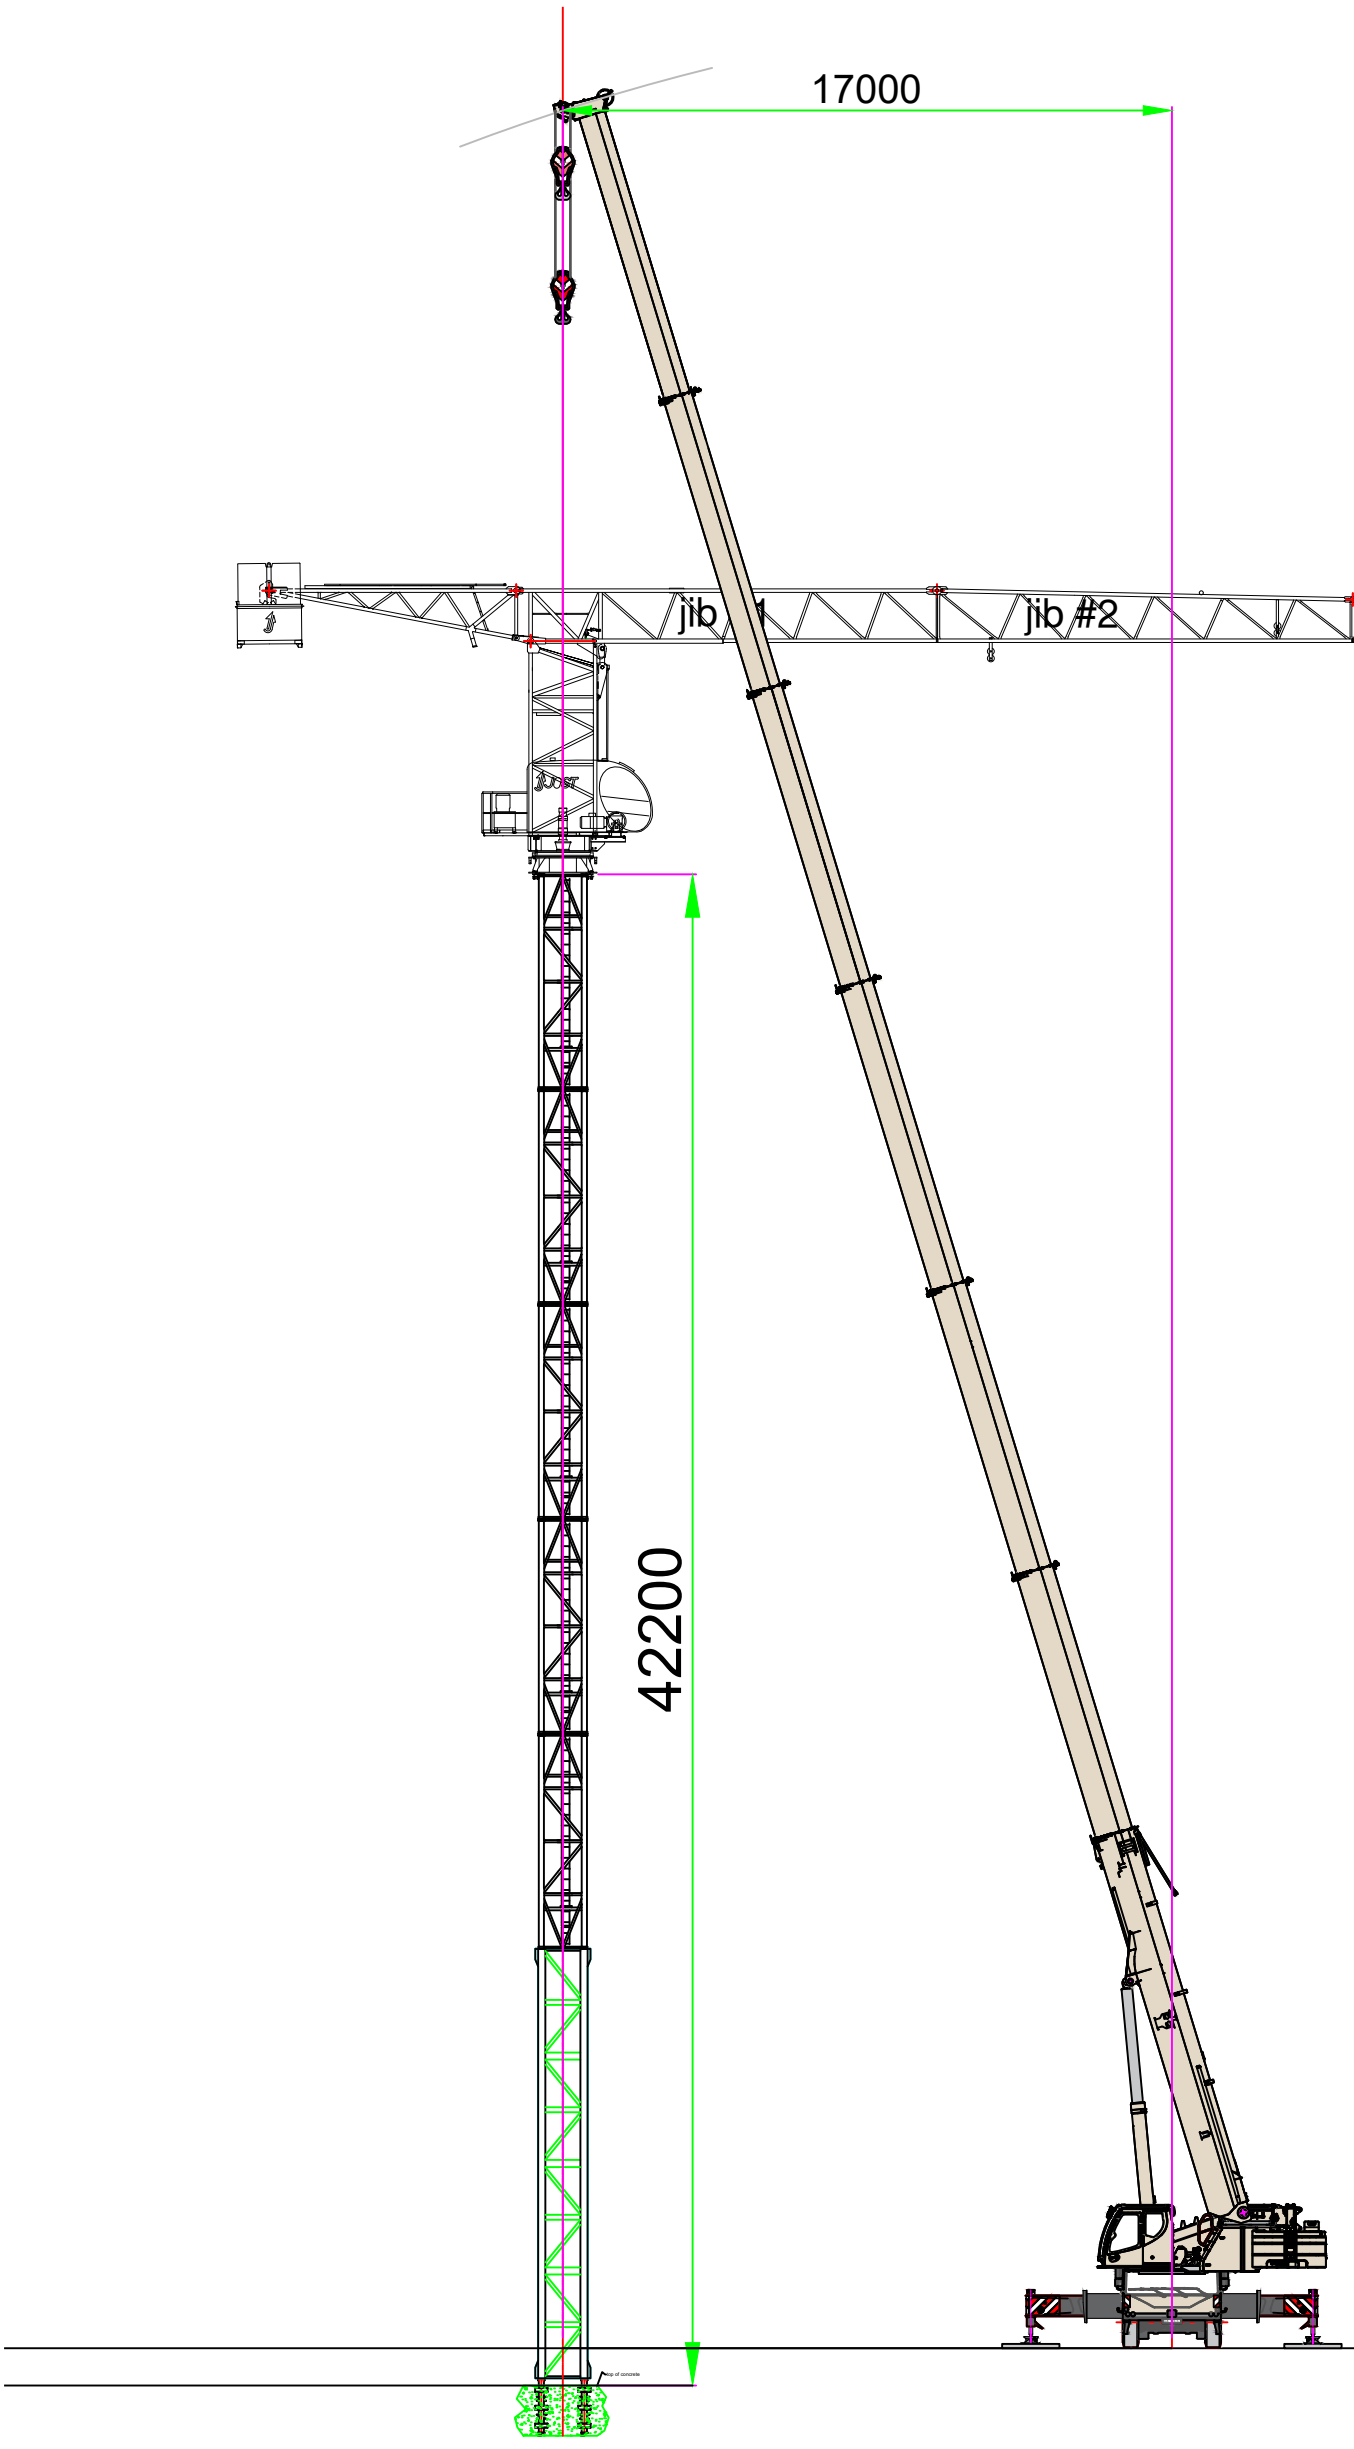


Tower Crane Details - TC1	
Make	Jost
Model	JTL108.6
Type	Hydraulic Luffer
Jib Length	30m
Rope Falls	4
Mast Height	42.2m initial F/S
OOS Radius	10.9m
WLL @ r 100%	6.0te to 21.4m
WLL @ r 75%	4.5te to 21.4m
WLL @ Max r 100%	4.2te at 30m
WLL @ Max r 75%	3.15te at 30m
Foundation Type	FH2.4 12 4 bolt
Foundation +AOD	+30.555m AOD
Quantity Mast 1	TH12.2S (12m)
Quantity Mast 2	5 x TH12.2 (6m)
Quantity Mast 3	tie at L04 L08 L11
Quantity Mast 4	top off
Quantity Mast 5	add mast 2 x TH12.2
Quantity Mast 6	final height 54.2m

Mobile Crane E1 - Details		
Make	Liebherr	
Model	LTM1150-5.3	
Counterweight	29	te
Main Boom	61.7	m
Telescopic Sections	92,92,92,92,92,92	No.
Outrigger Width	7.87	m
Outrigger Length	8.1	m
Radius	18	m
Fly Jib	N/A	m
Offset	N/A	°
Mat Details		
Max Outrigger Load	41.7	te
Standard Mats Desc	2.5m x 1.6m	
Standard Mats Area	4.0	m²
Additional Mats Desc	N/A	
Additional Mats Area	N/A	m²
Max Distributed Load	10.42	te/m²

Conditions of use

1. This drawing is the property of Skyline Arcomet Ltd and must not be copied or used without consent.
2. The existing and future structure and environment shown on these drawings is based on information provided by/on behalf of the hirer or obtained from limited site inspection. Any discrepancies, errors or omissions must be brought to the attention of Skyline Arcomet Ltd.
3. The information on these drawings is shown for information only and no reliance should be placed on it without confirmation by the user.

Notes

1. Do not scale drawings, use figured dimensions only. All dimensions to be checked before commencement of works on site.
2. Piling, foundation, structural and setting out are all derived from drawings by others and therefore cannot be relied upon as the prime source for setting out or construction.
3. Skyline Arcomet drawings of a proposed tower crane scheme are only issued to meet the requirements of BS7121 regarding clearances and lift planning.
3. The tower crane scheme user retains responsibility for selection, planning and use of the cranes.

Rev.	Description	By	Date
P01	Preliminary for review	Initials	Date

Issuer

SKYLINE
An UPERIO Group Company

Skyline Arcomet Ltd,
CEME Business Campus, Marsh Way,
Rainham, RM13 8EU

Client: Watkin Jones

Drawing Number: SKA-WKJ-CSM-XX-GF-TC1-ER-002-P01

Project: Charles Street Manchester

Status: P01

Date: 02/06/2026

Title: Tower crane erection scheme - elevation

Created by: Richardmoule

Verified by: R Moule

C:\Users\RichardMoule\Uperio-group\UK SALES - General\CUSTOMERS\Watkin Jones Group\03 hire\Charles street, Manchester\02 skyline drgs\Charles Street E D.dwg

Approval Date	15/12/20	Owner	Craig Taylor	Reference	TE-001
Review Date	01/12/21	Classification	Internal	Revision	1.3