




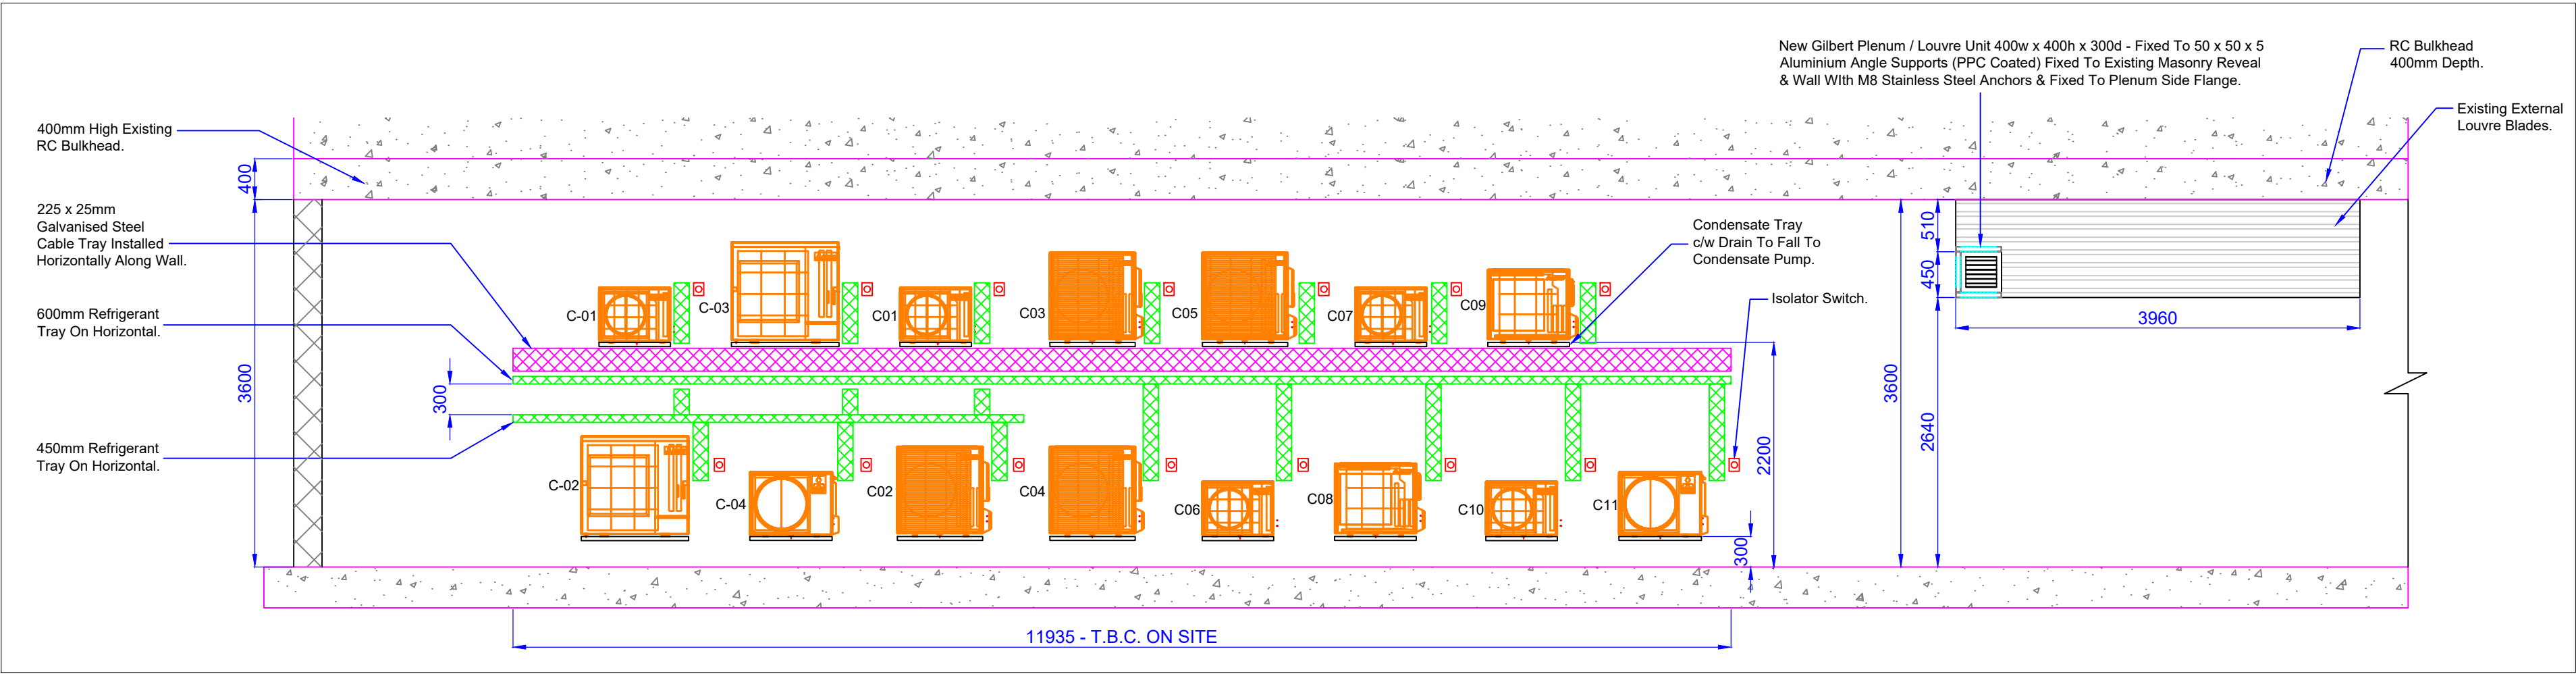


01 PROPOSED CAR PARK UNITS & LOUVRE ELEVATION - 1
SCALE: 1:50

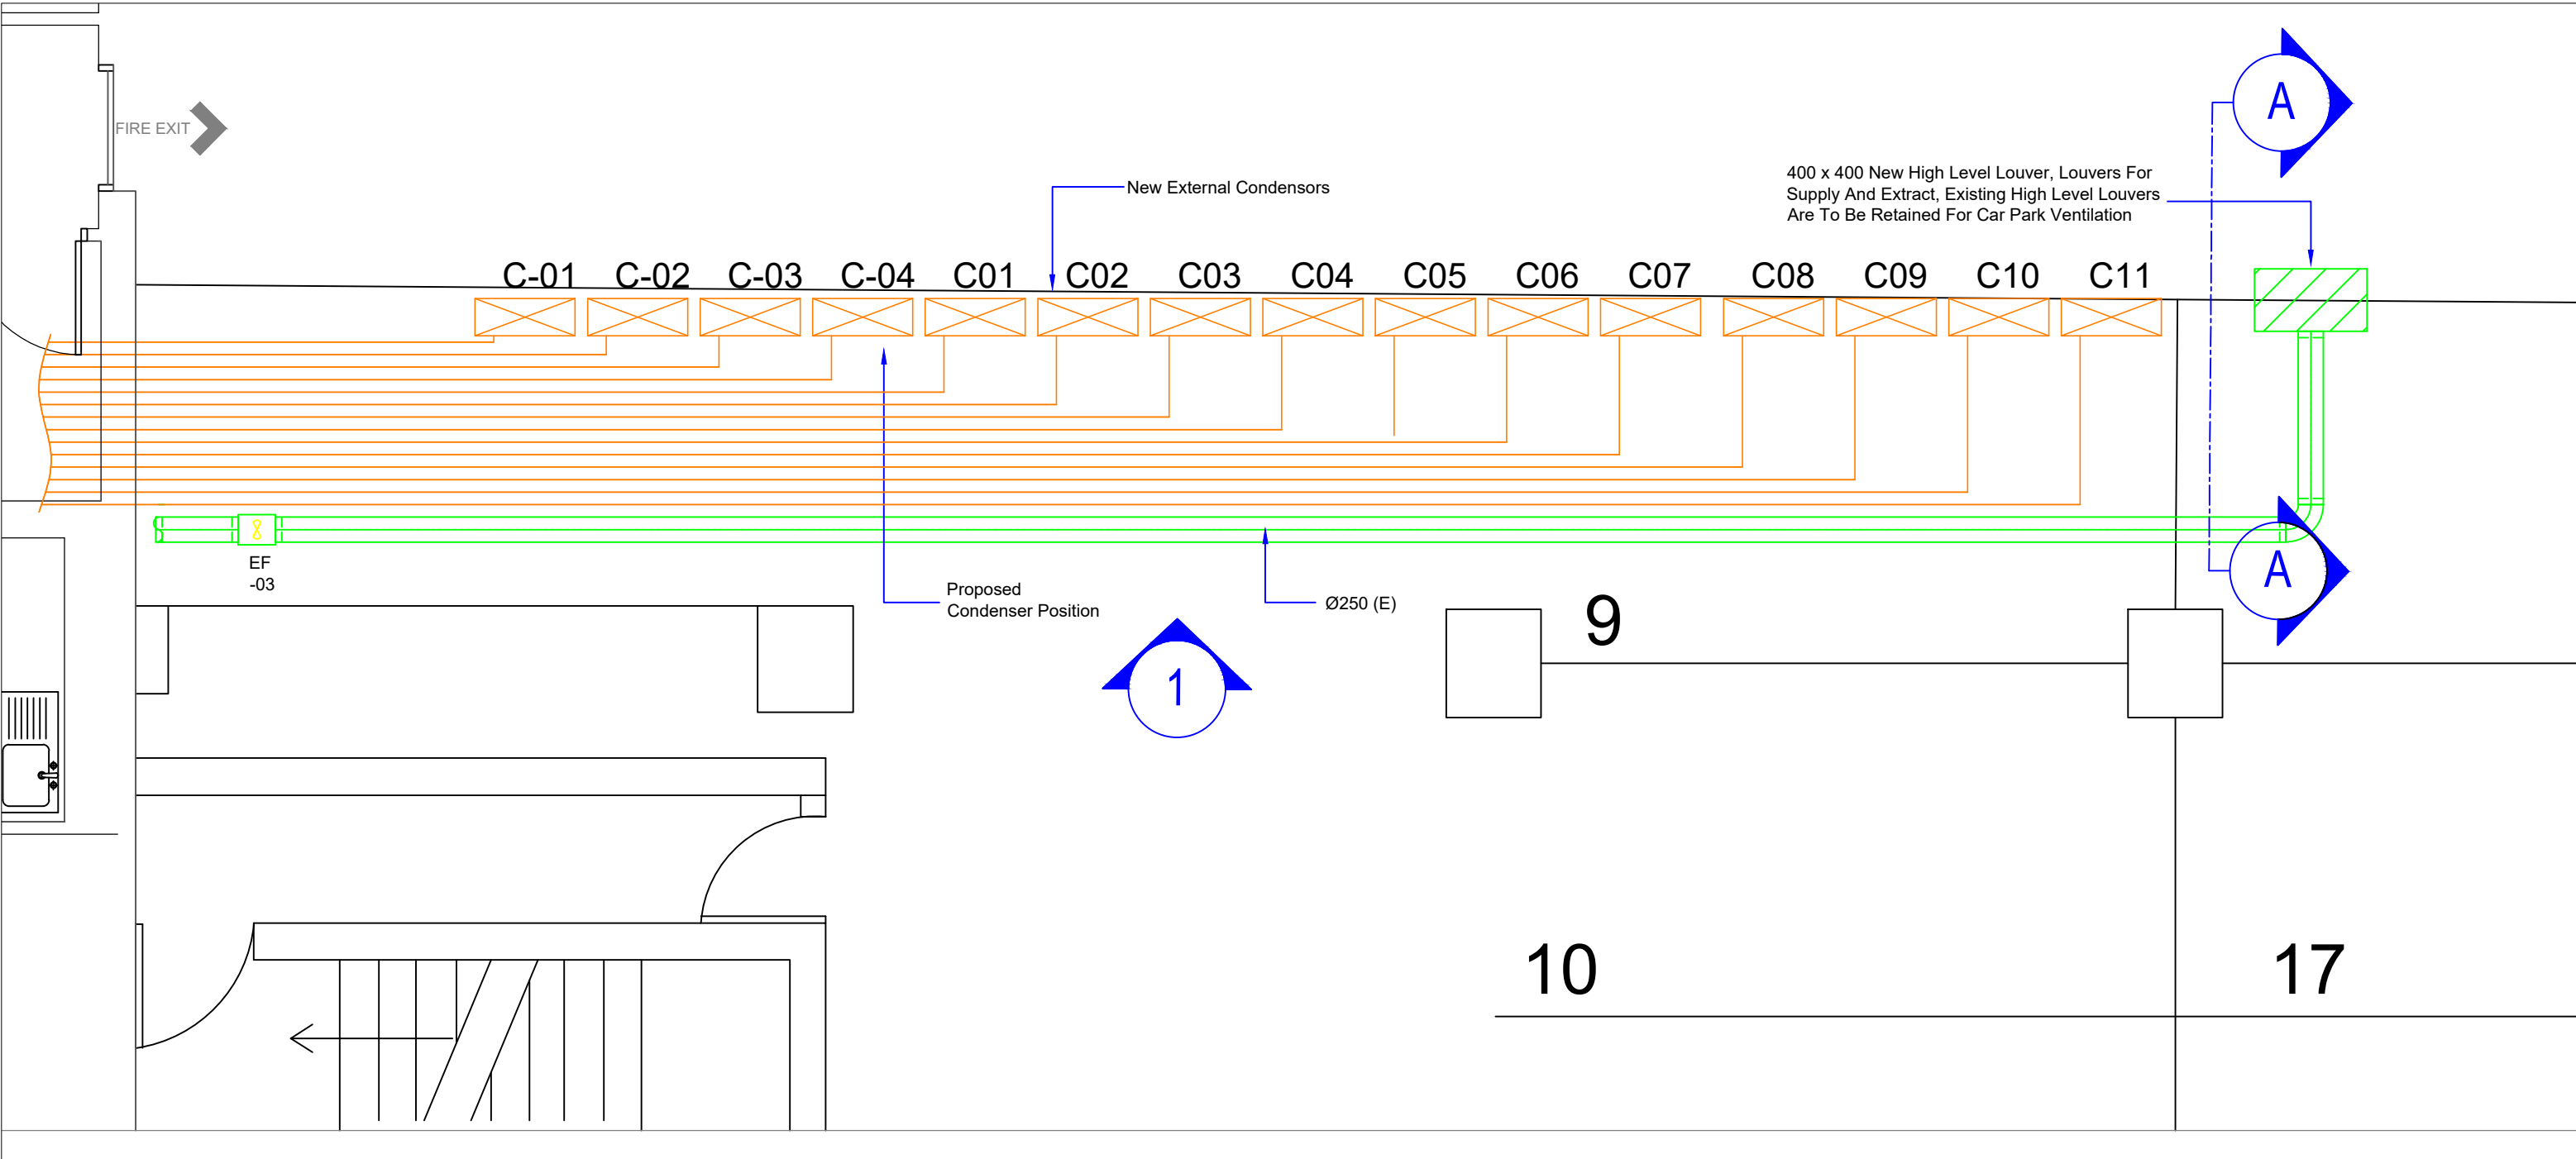


05 PROPOSED CAR PARK UNITS & LOUVRE PLAN
SCALE: 1:50

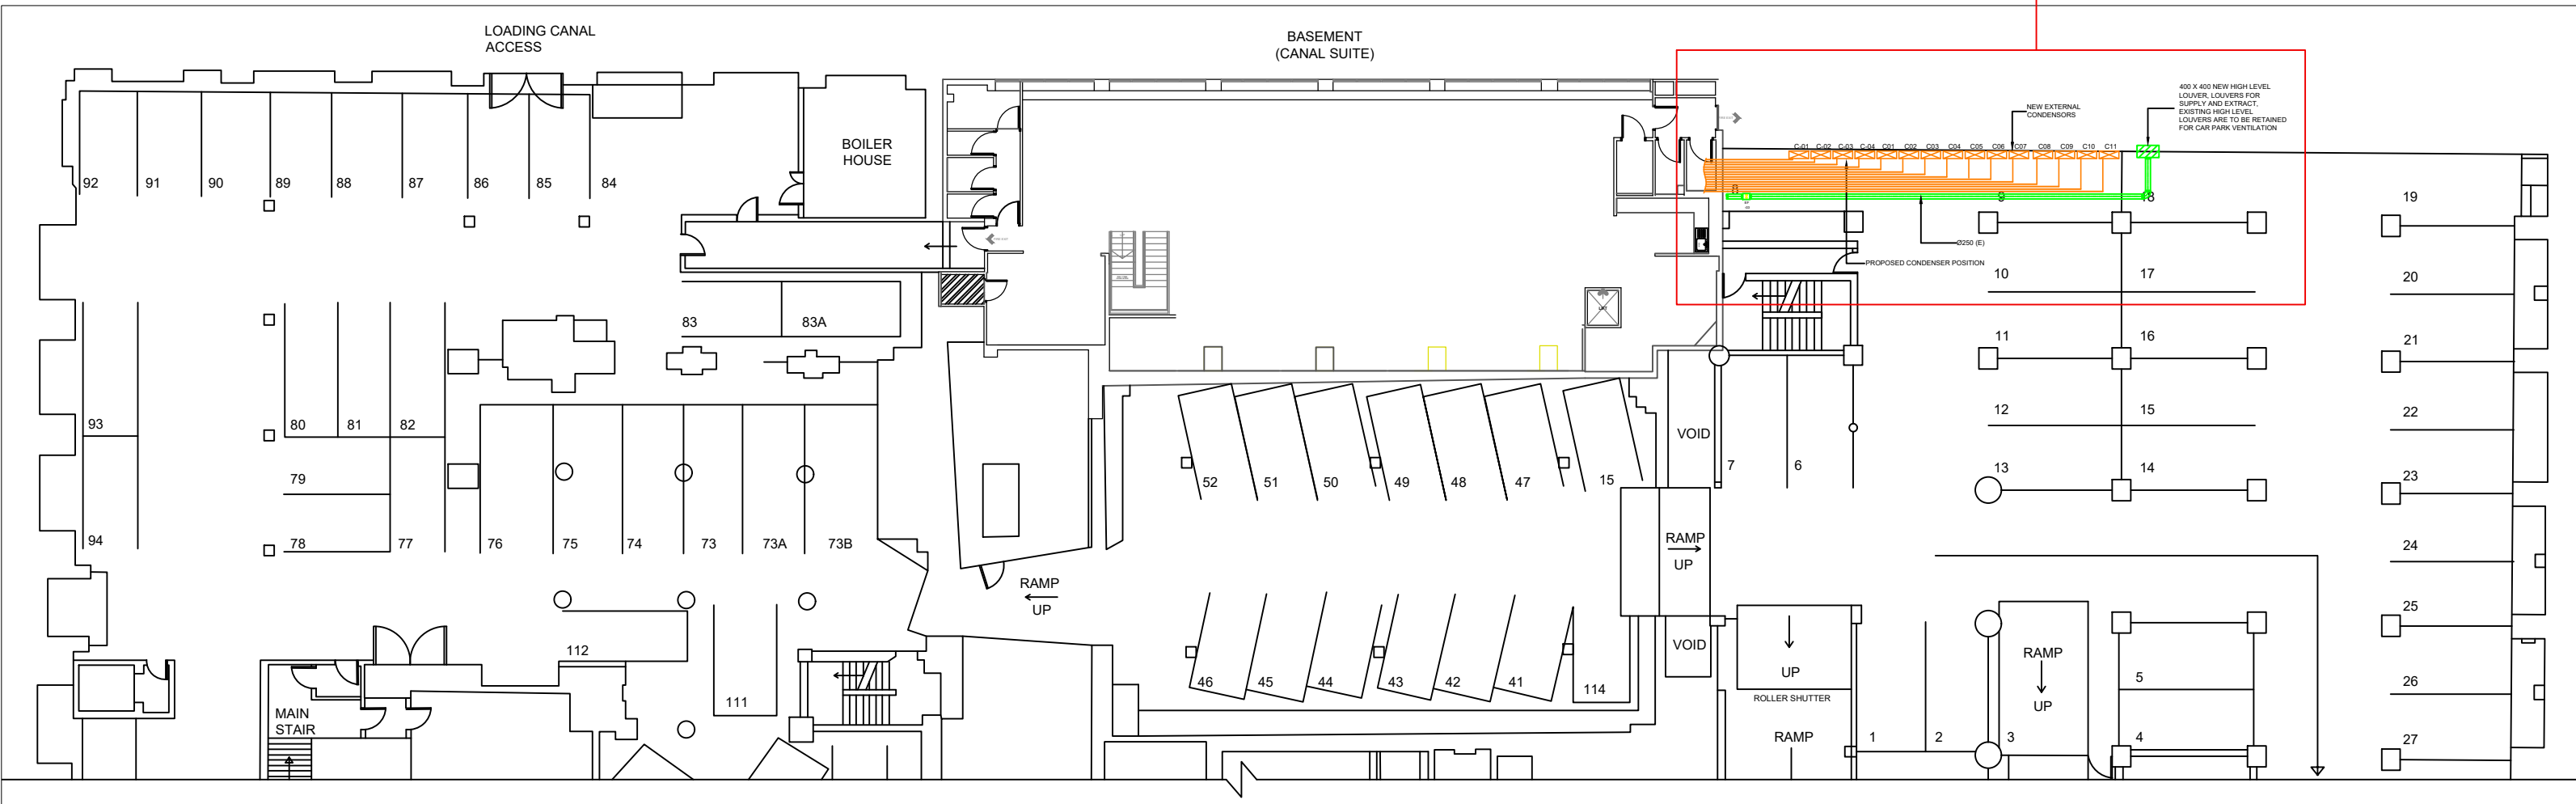


06 PROPOSED CAR PARK LOCATION PLAN
SCALE: 1:250

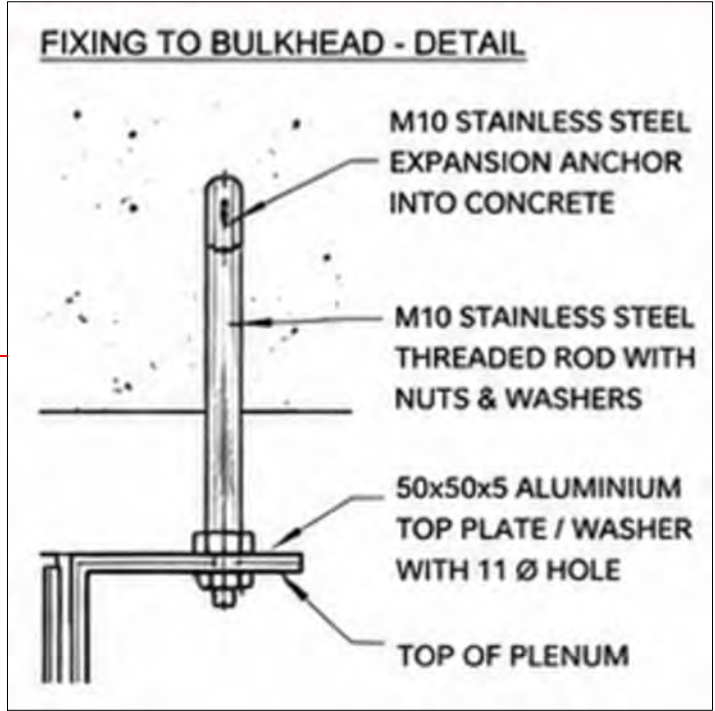

03 FIXING TO BULKHEAD - DETAIL
SCALE: N.T.S.

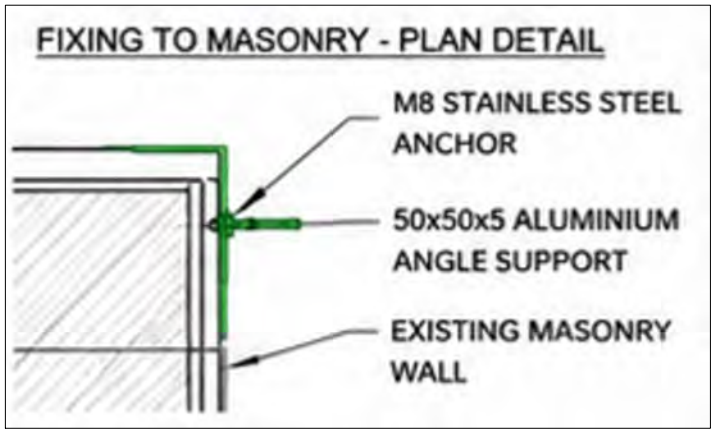

04 FIXING TO MASONRY - PLAN DETAIL
SCALE: N.T.S.

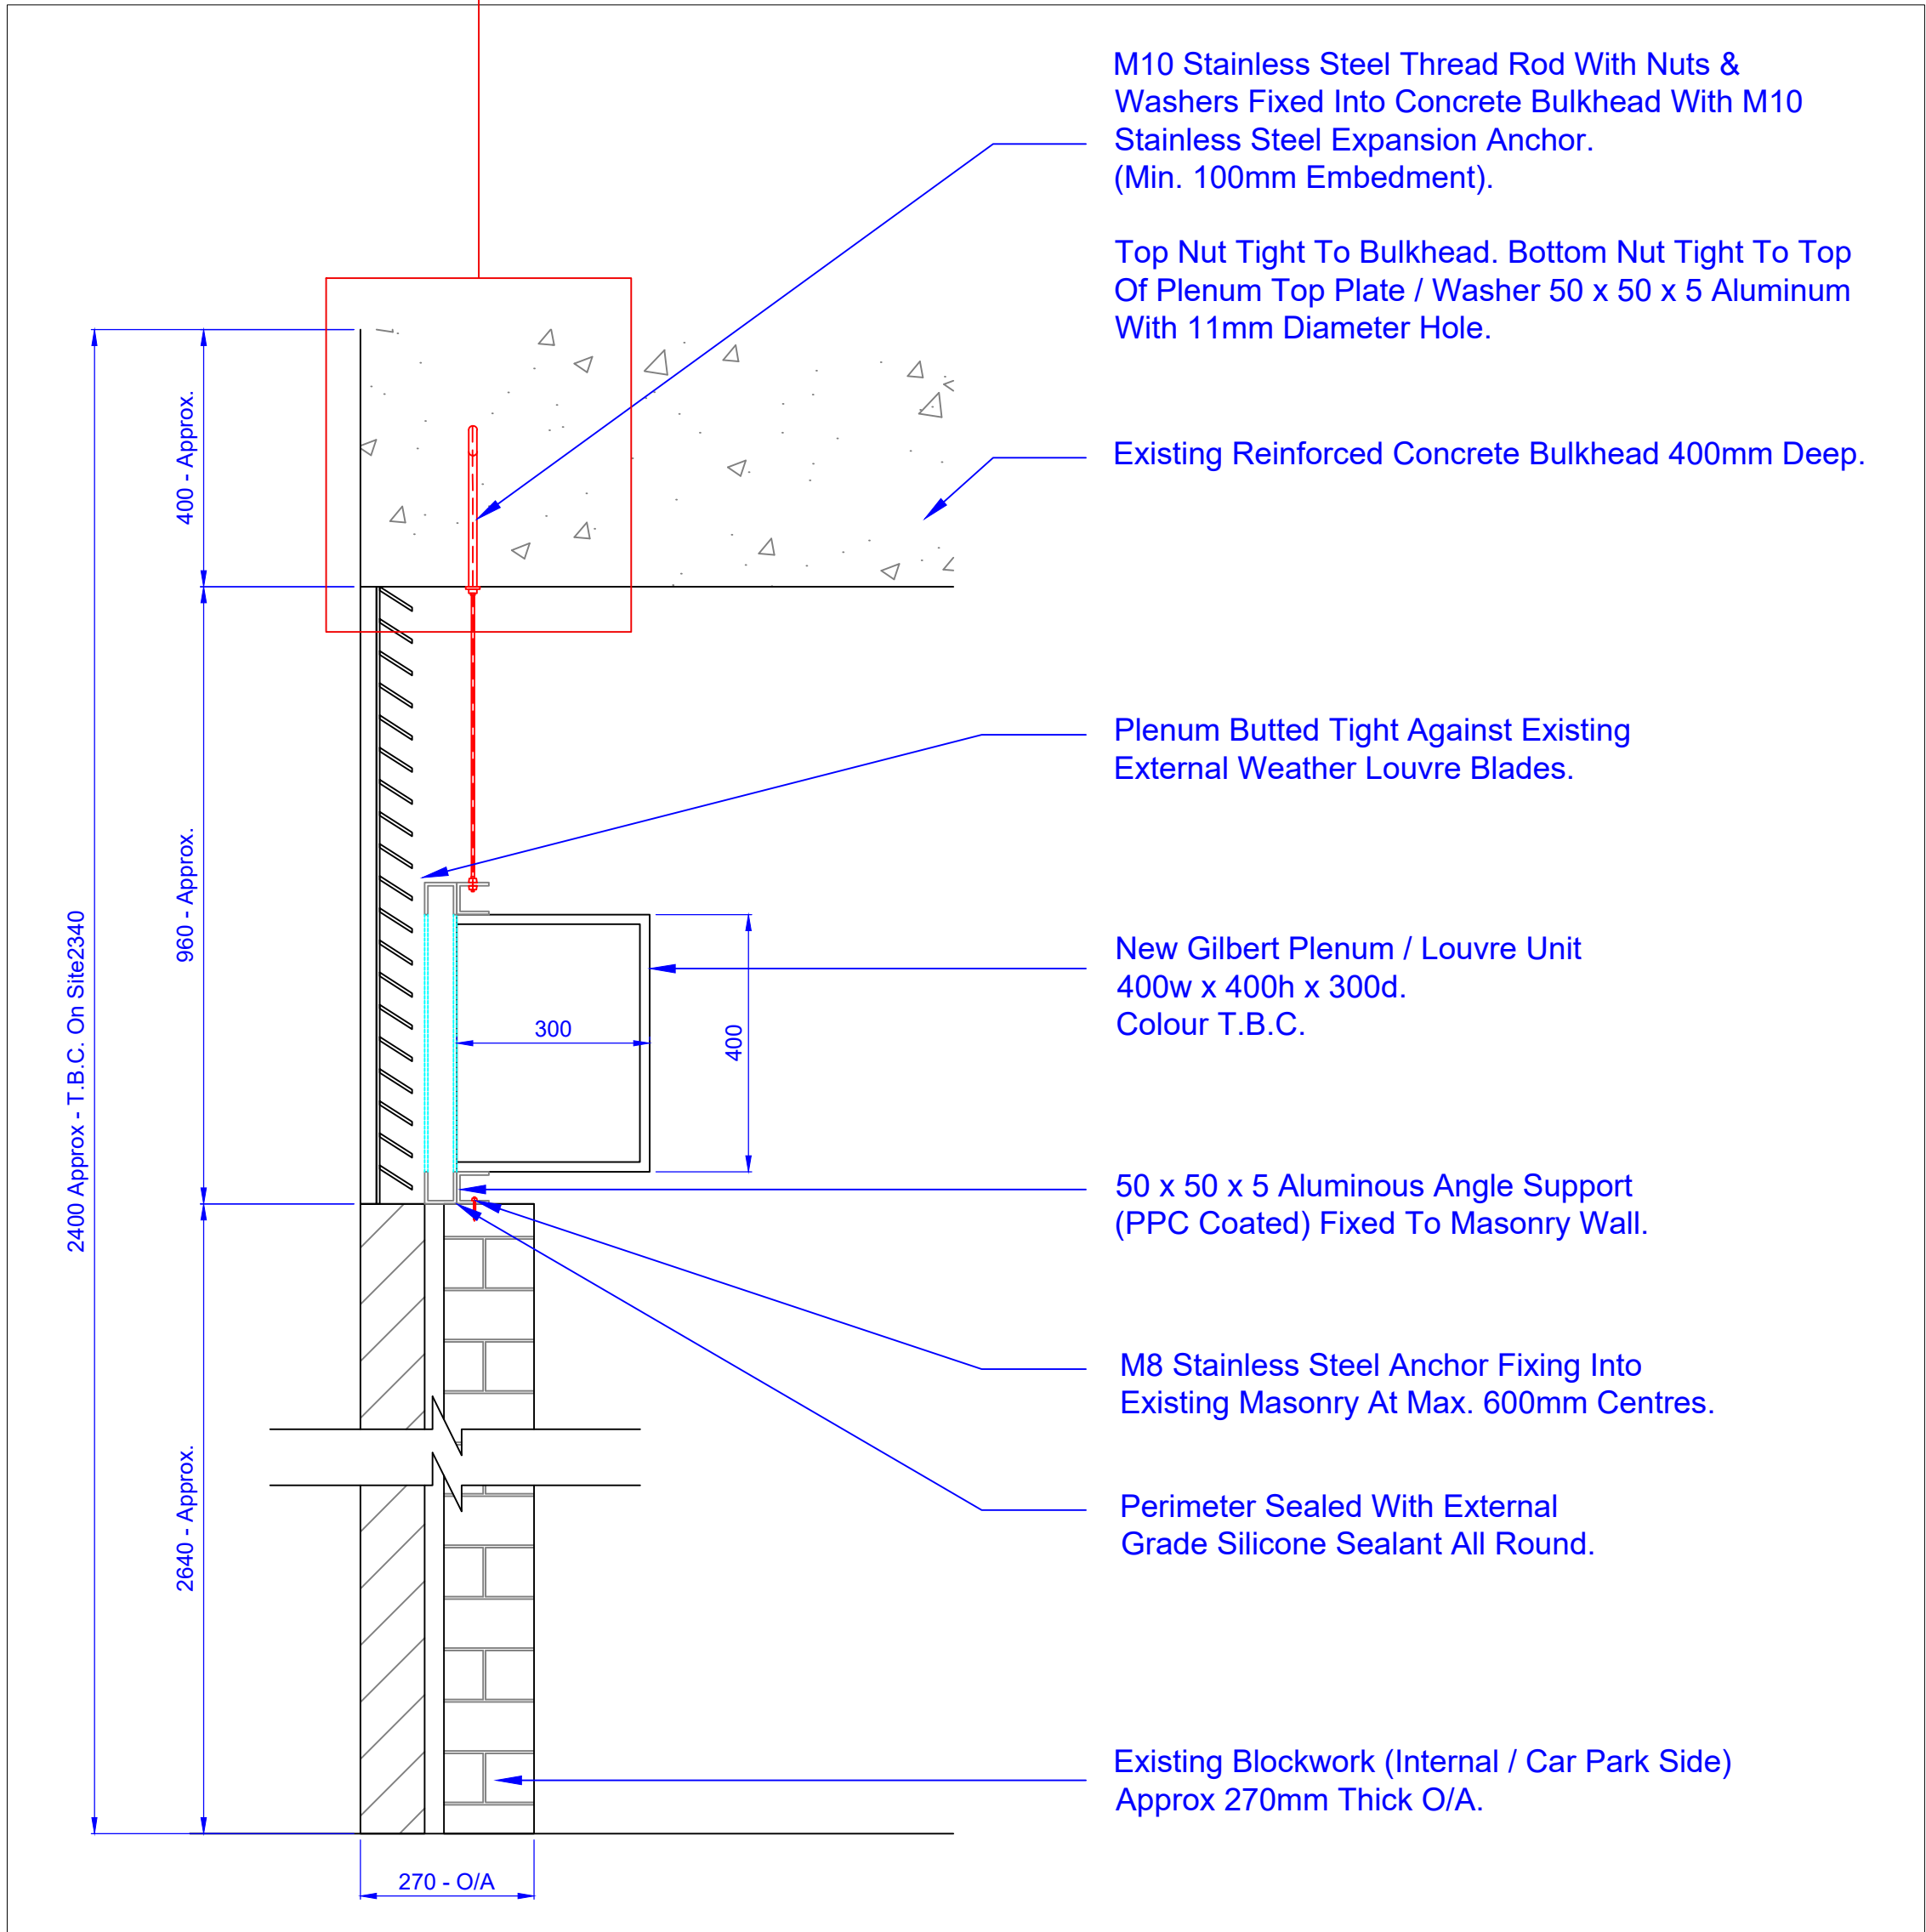

02 PROPOSED CAR PARK UNITS & LOUVRE SECTION - A-A
SCALE: 1:50

NOTE

1. FINAL POSITIONS OF UNITS TO BE CONFIRMED BY THE AC INSTALLATION CONTRACTOR.
2. ALL DIMENSIONS T.B.C. ON SITE.
3. ALL FIXINGS TO BE STAINLESS STEEL GRADE 4.
4. DRAWING TO READ IN CONJUNCTION WITH ARCHITECTURAL AND M&E DRAWINGS.