

0m 1m 2m 3m 4m 5m

VISUAL SCALE 1:100 @ A3

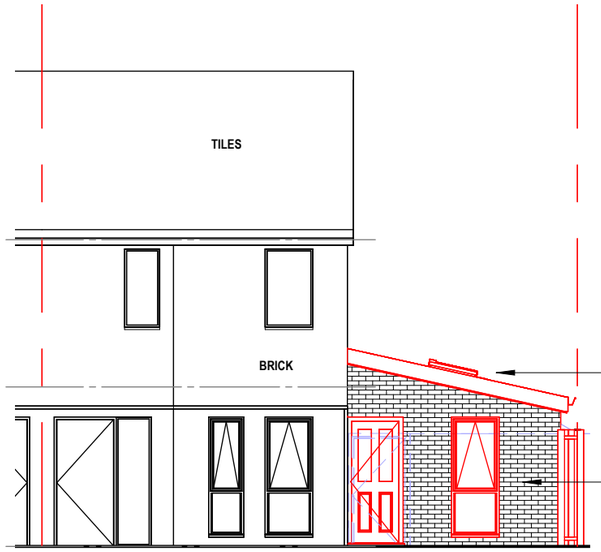

Matching flat roof tiles

Matching blue brick

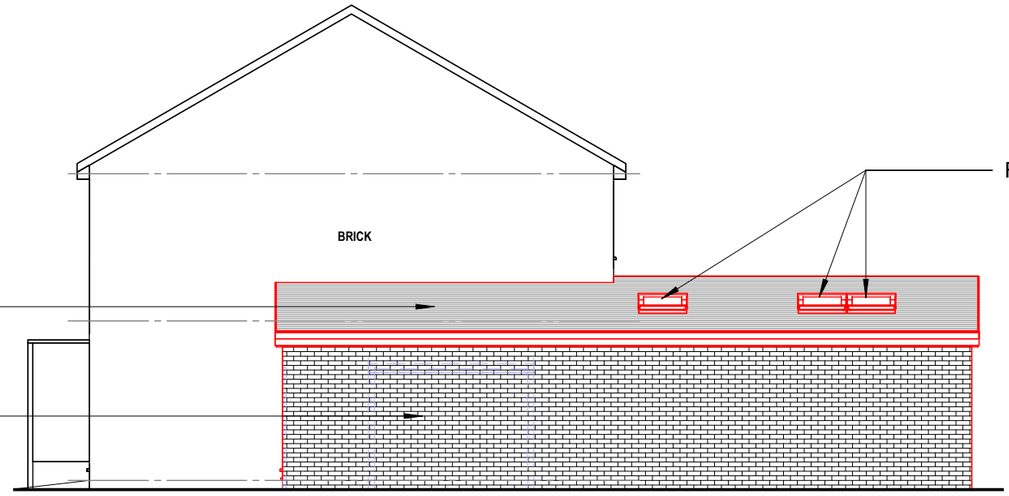



01-P-Elevation

1 : 100

02-P-Elevation

1 : 100

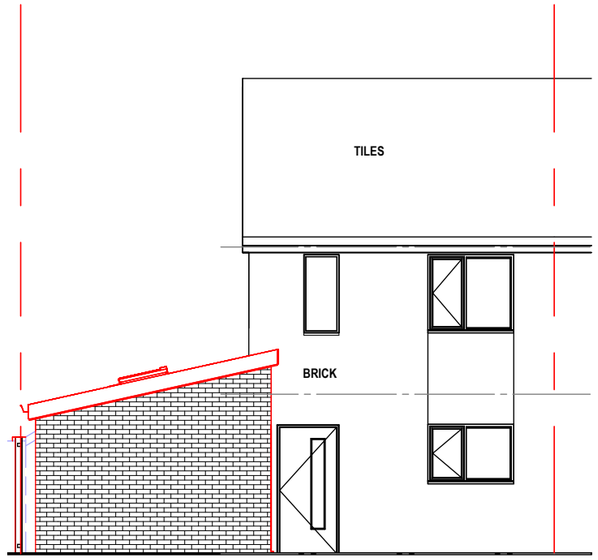

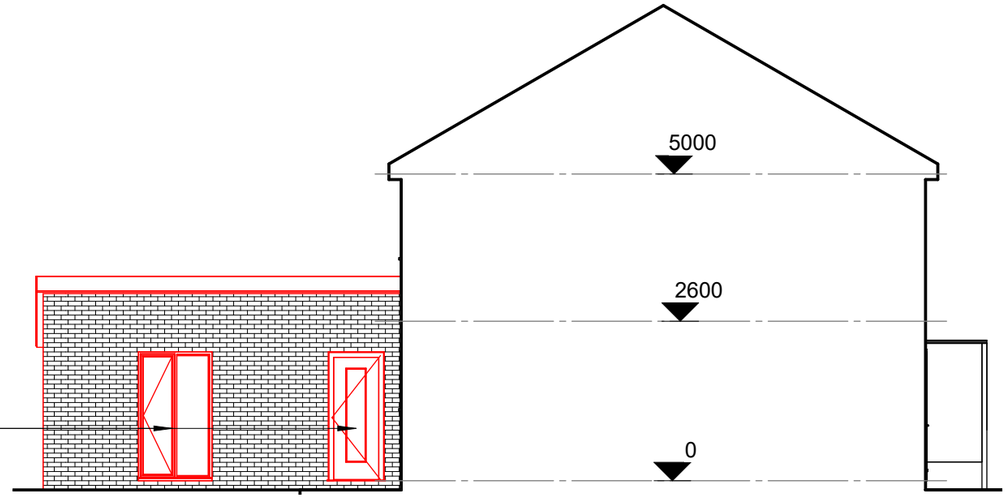

03-P-Elevation

1 : 100

04-P-Elevation

1 : 100

COPYRIGHT © ALL RIGHTS RESERVED BY ARCHITEK BDC LTD. DRAWING INDICATES DESIGN INTENT ONLY. NOT TO BE USED FOR CONSTRUCTION UNLESS STATED SO. TO BE READ IN CONJUCTION WITH OTHER DRAWINGS OR SPECIFICATION WHERE PROVIDED.

ARCHITEK
BUILDING DESIGN CONSULTANCY
0161 511 8479
vikas@architek.uk
916 Stockport Road, Levenshulme, Manchester, M19 3AB

No.	Description	Date
P1	Issue to Planning	07.06.2026

PROJECT
Single storey side extension creating additional accomodation

ADDRESS
22 Armitage Ave, Longsight, Manchester M12 5GN

CLIENT
Seraj Uddin

Manchester City Council

PURPOSE OF ISSUE
PLANNING

SHEET
Proposed Elevations

Date	Project number	Scale (@ A3)
26.05.2026	1379	1 : 100
Drawn by: NM	DRAWING NUMBER: A105	REV: P1
Checked by: VA		