
0m 1m 2m 3m 4m 5m

VISUAL SCALE 1:100 @ A3

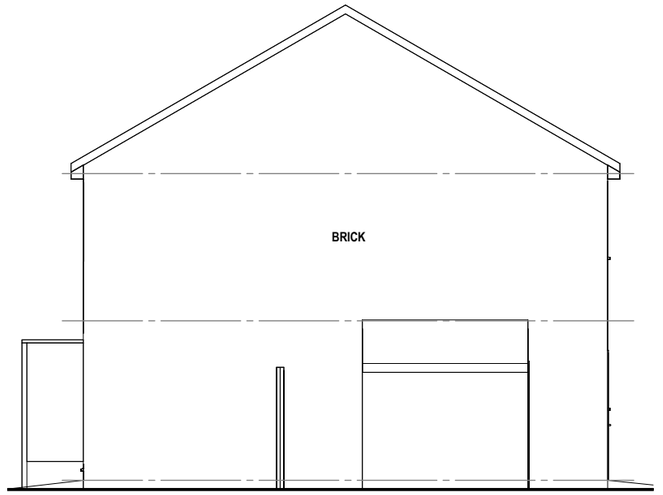

01-E-Elevation

1 : 100




02-E-Elevation

1 : 100



03-E-Elevation

1 : 100

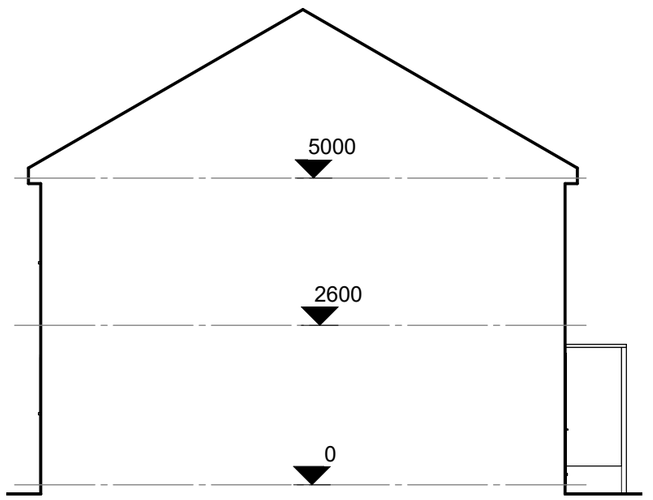

04-E-Elevation

1 : 100

COPYRIGHT © ALL RIGHTS RESERVED BY ARCHITEK BDC LTD. DRAWING INDICATES DESIGN INTENT ONLY. NOT TO BE USED FOR CONSTRUCTION UNLESS STATED SO. TO BE READ IN CONJUCTION WITH OTHER DRAWINGS OR SPECIFICATION WHERE PROVIDED.

ARCHITEK
BUILDING DESIGN CONSULTANCY

0161 511 8479
vikas@architek.uk
916 Stockport Road, Levenshulme, Manchester, M19 3AB

No.	Description	Date
P1	Issue to Planning	07.06.2026

PROJECT
Single storey side extension creating additional accomodation

ADDRESS
22 Armitage Ave, Longsight, Manchester M12 5GN

Manchester City Council

PURPOSE OF ISSUE
PLANNING

SHEET
Existing Elevations

CLIENT
Seraj Uddin

Date	Project number	Scale (@ A3)
26.05.2026	1379	1 : 100

Drawn by	DRAWING NUMBER	REV
NM	A103	P1

Checked by
VA