MOJO

Planning Drawings

32 South Crescent

1 : 1250 @ A3

0m 25m 50m 75m 100m



32 South Crescent

MOJO


mojo-architects.com
info@mojo-architects.com
0161 818 8840

000-01 Location Plan

All these drawings are for the purpose of achieving local authority planning and building regulations plans approval only and should not be used as a working drawings for building construction. These design drawings must be read in conjunction with structural engineers design, drawings and calculations. All rights reserved © Copyright 2022. These plans & specifications are the property of Mojo Architecture Ltd and shall not be re-printed, reproduced, modified in whole or part without written consent, nor shall any building or structure be constructed in accordance with such plans or specifications thereof without written consent.

1 : 500 @ A3

0m 10m 20m 30m 40m

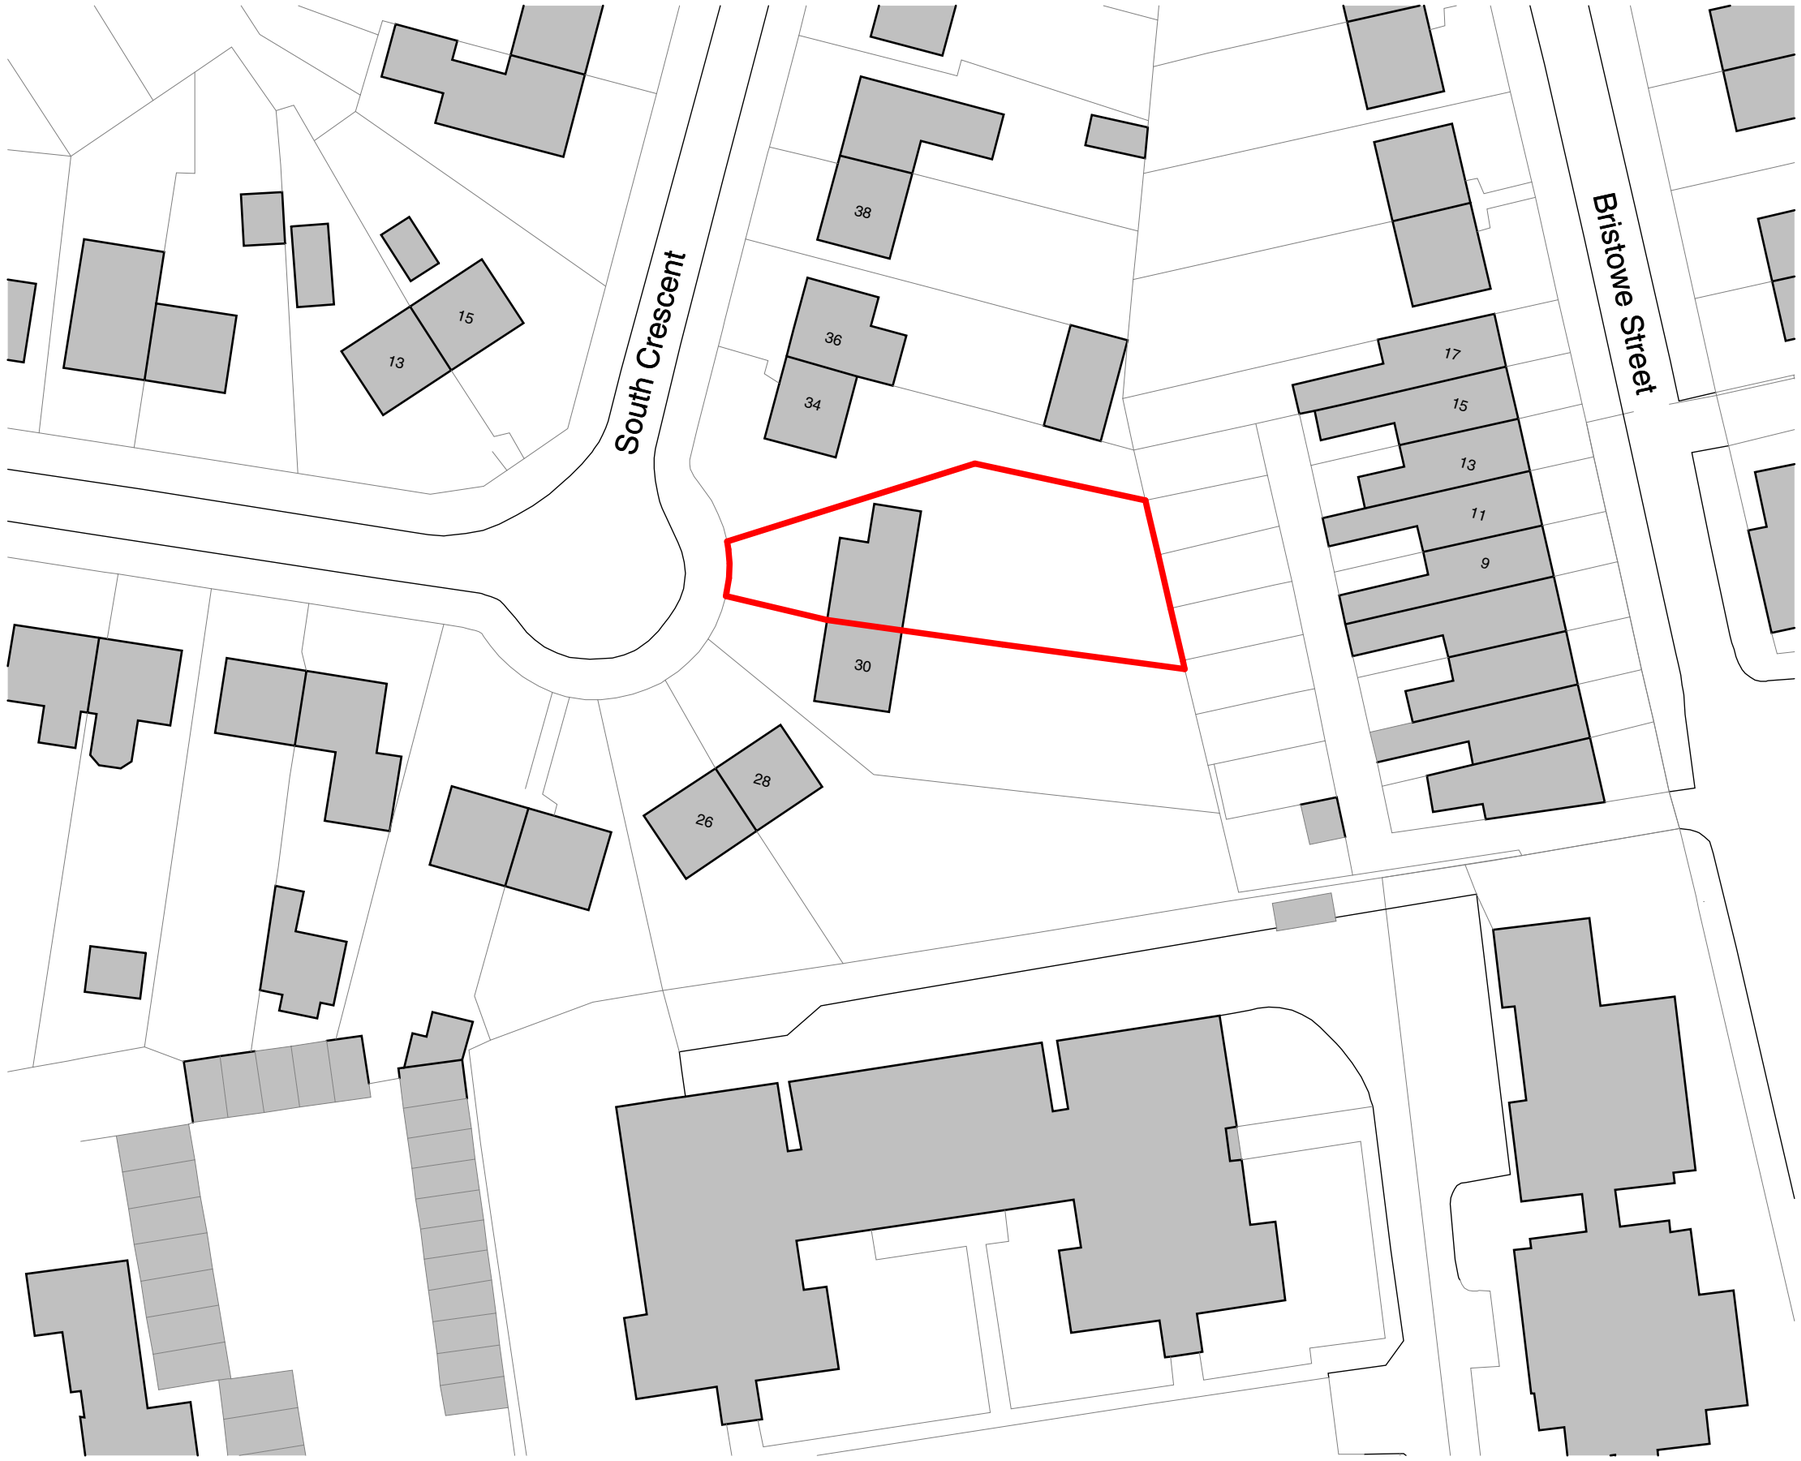

000-02 Existing Site Plan

32 South Crescent

MOJO

mojo-architects.com
info@mojo-architects.com
0161 818 8840

All these drawings are for the purpose of achieving local authority planning and building regulations plans approval only and should not be used as a working drawings for building construction. These design drawings must be read in conjunction with structural engineers design, drawings and calculations. All rights reserved © Copyright 2022. These plans & specifications are the property of Mojo Architecture Ltd and shall not be re-printed, reproduced, modified in whole or part without written consent, nor shall any building or structure be constructed in accordance with such plans or specifications thereof without written consent.

1 : 500 @ A3

0m 10m 20m 30m 40m

Proposed two storey Extension

South Crescent

Bristowe Street

38

36

34

30

28

26

15

13

17

15

13

11

9

32 South Crescent

MOJO

000-03 Proposed Site Plan


mojo-architects.com
info@mojo-architects.com
0161 818 8840

All these drawings are for the purpose of achieving local authority planning and building regulations plans approval only and should not be used as a working drawings for building construction. These design drawings must be read in conjunction with structural engineers design, drawings and calculations. All rights reserved © Copyright 2022. These plans & specifications are the property of Mojo Architecture Ltd and shall not be re-printed, reproduced, modified in whole or part without written consent, nor shall any building or structure be constructed in accordance with such plans or specifications thereof without written consent.

34 South Crescent

1 : 50 @ A3

0m 1m 2m 3m 4m

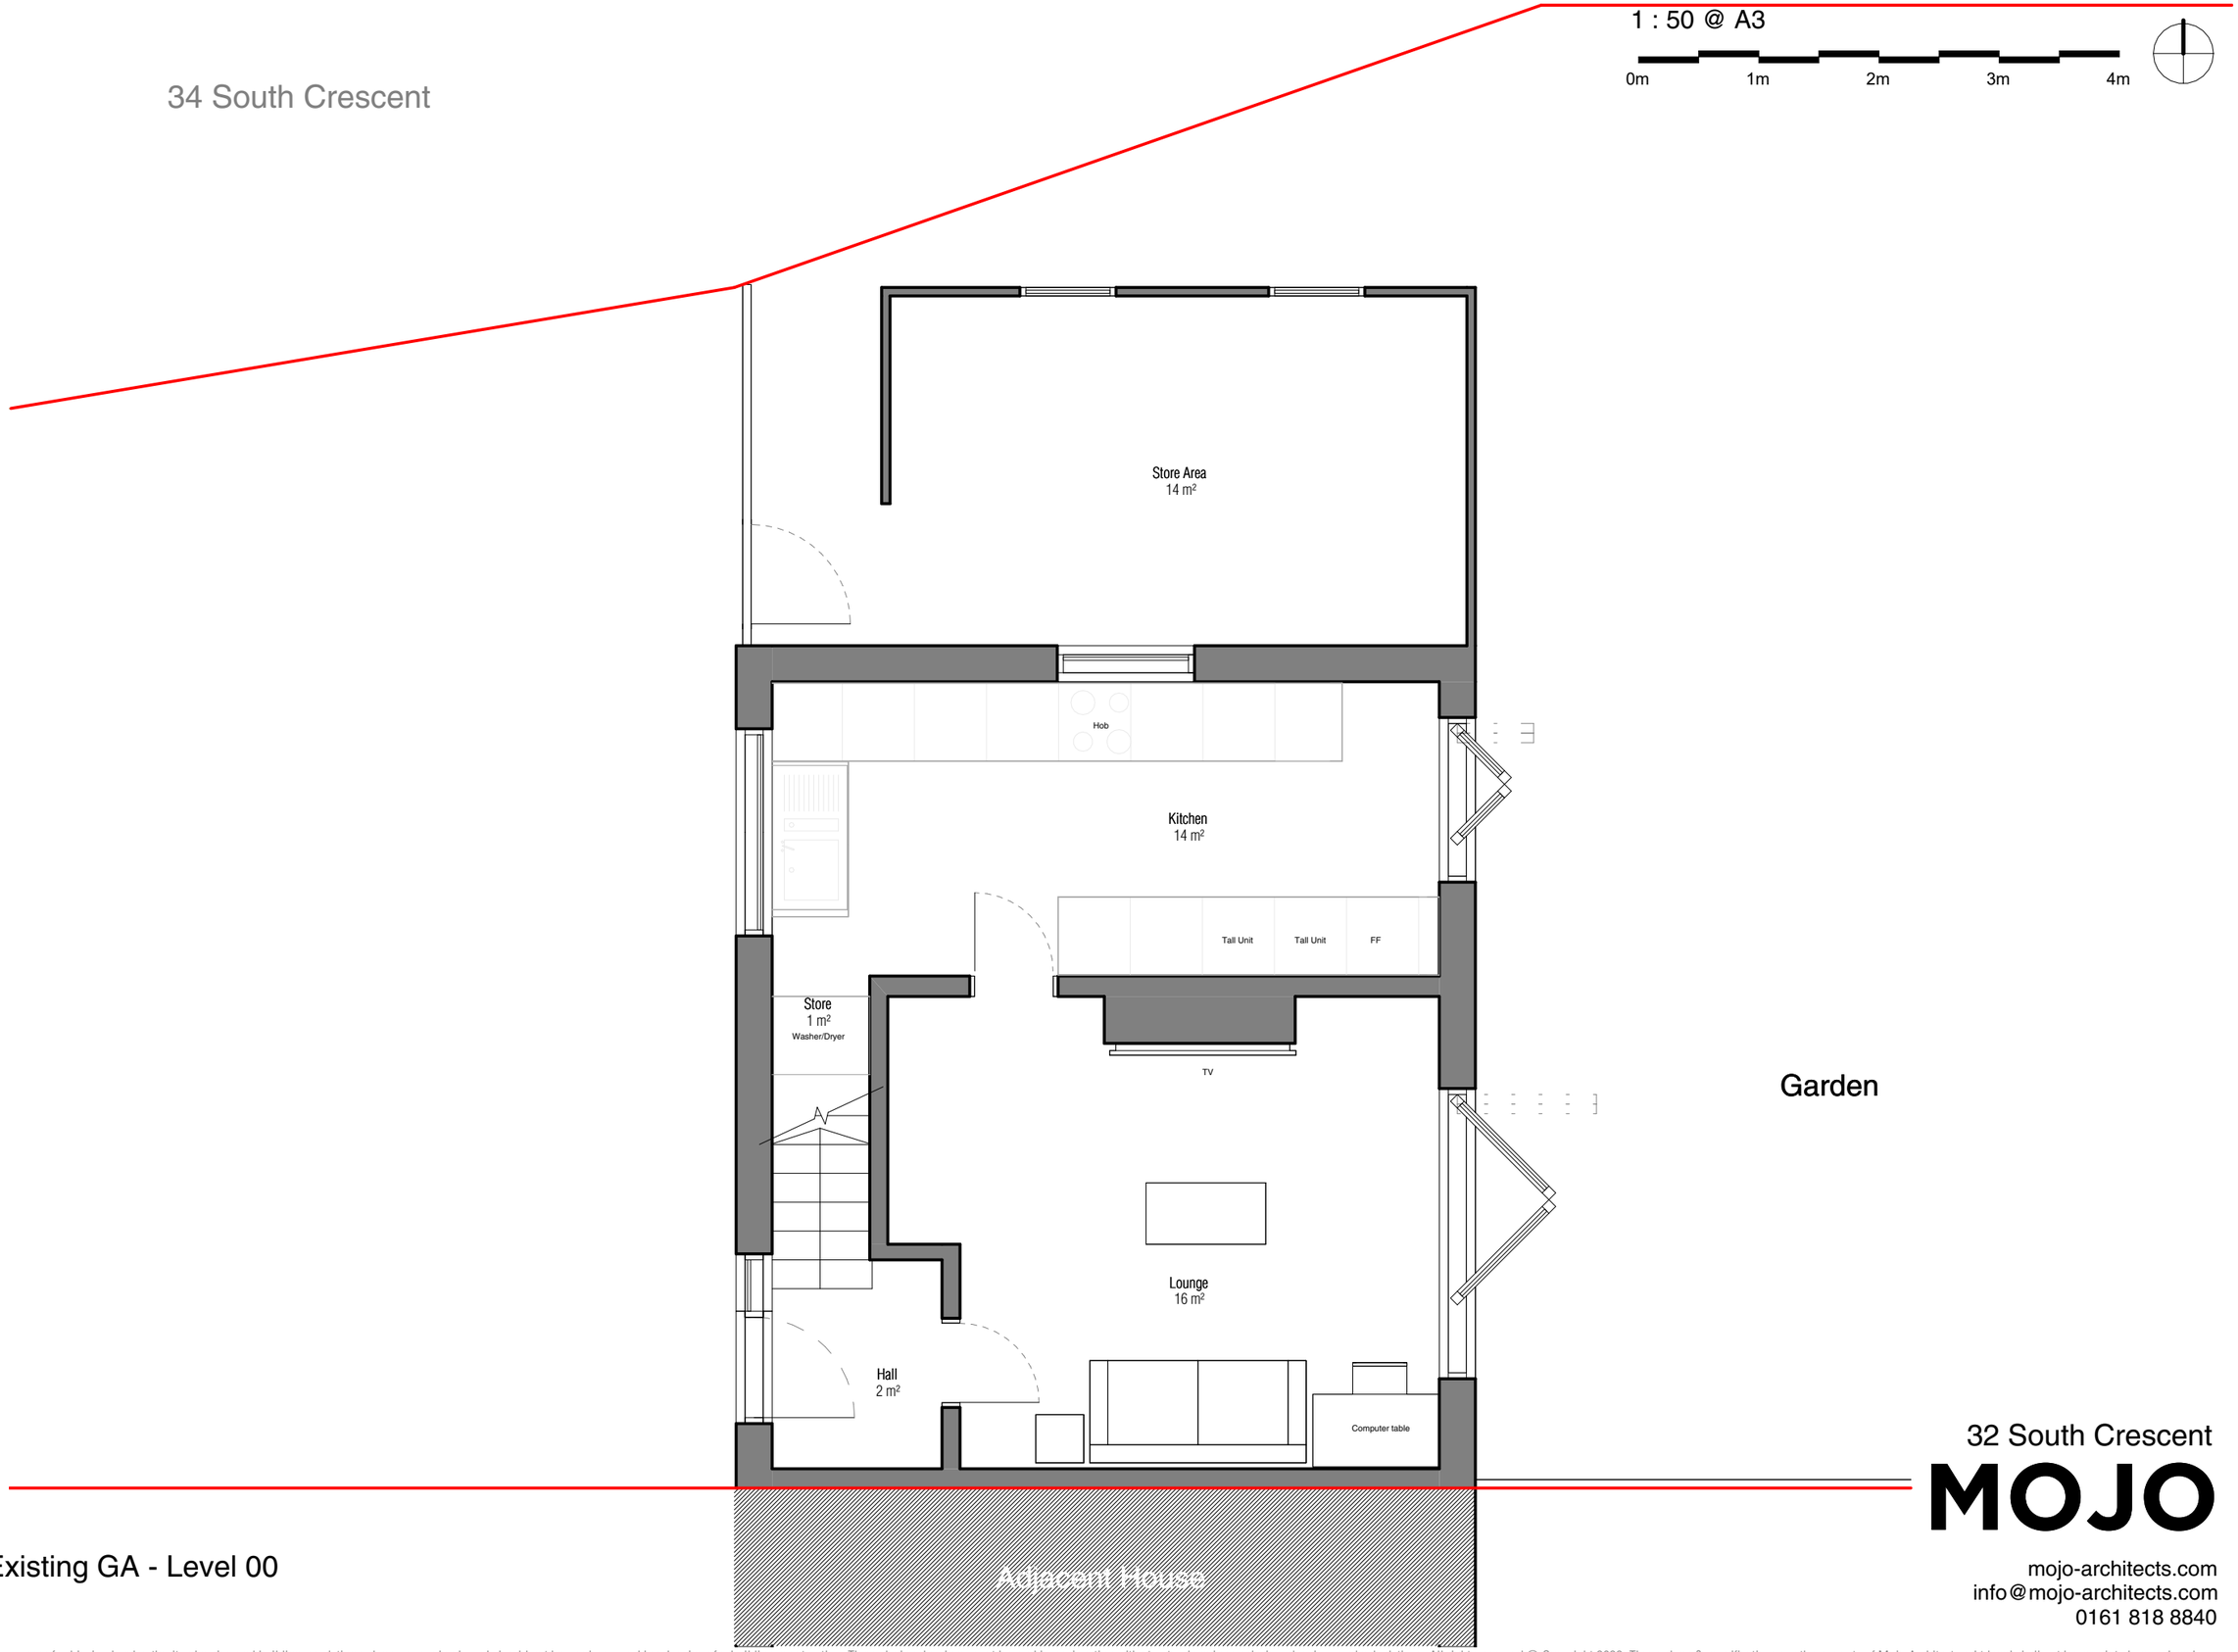

001-00 Existing GA - Level 00


32 South Crescent
MOJO
mojo-architects.com
info@mojo-architects.com
0161 818 8840

All these drawings are for the purpose of achieving local authority planning and building regulations plans approval only and should not be used as a working drawings for building construction. These design drawings must be read in conjunction with structural engineers design, drawings and calculations. All rights reserved © Copyright 2022. These plans & specifications are the property of Mojo Architecture Ltd and shall not be re-printed, reproduced, modified in whole or part without written consent, nor shall any building or structure be constructed in accordance with such plans or specifications thereof without written consent.

34 South Crescent

1 : 50 @ A3

0m 1m 2m 3m 4m

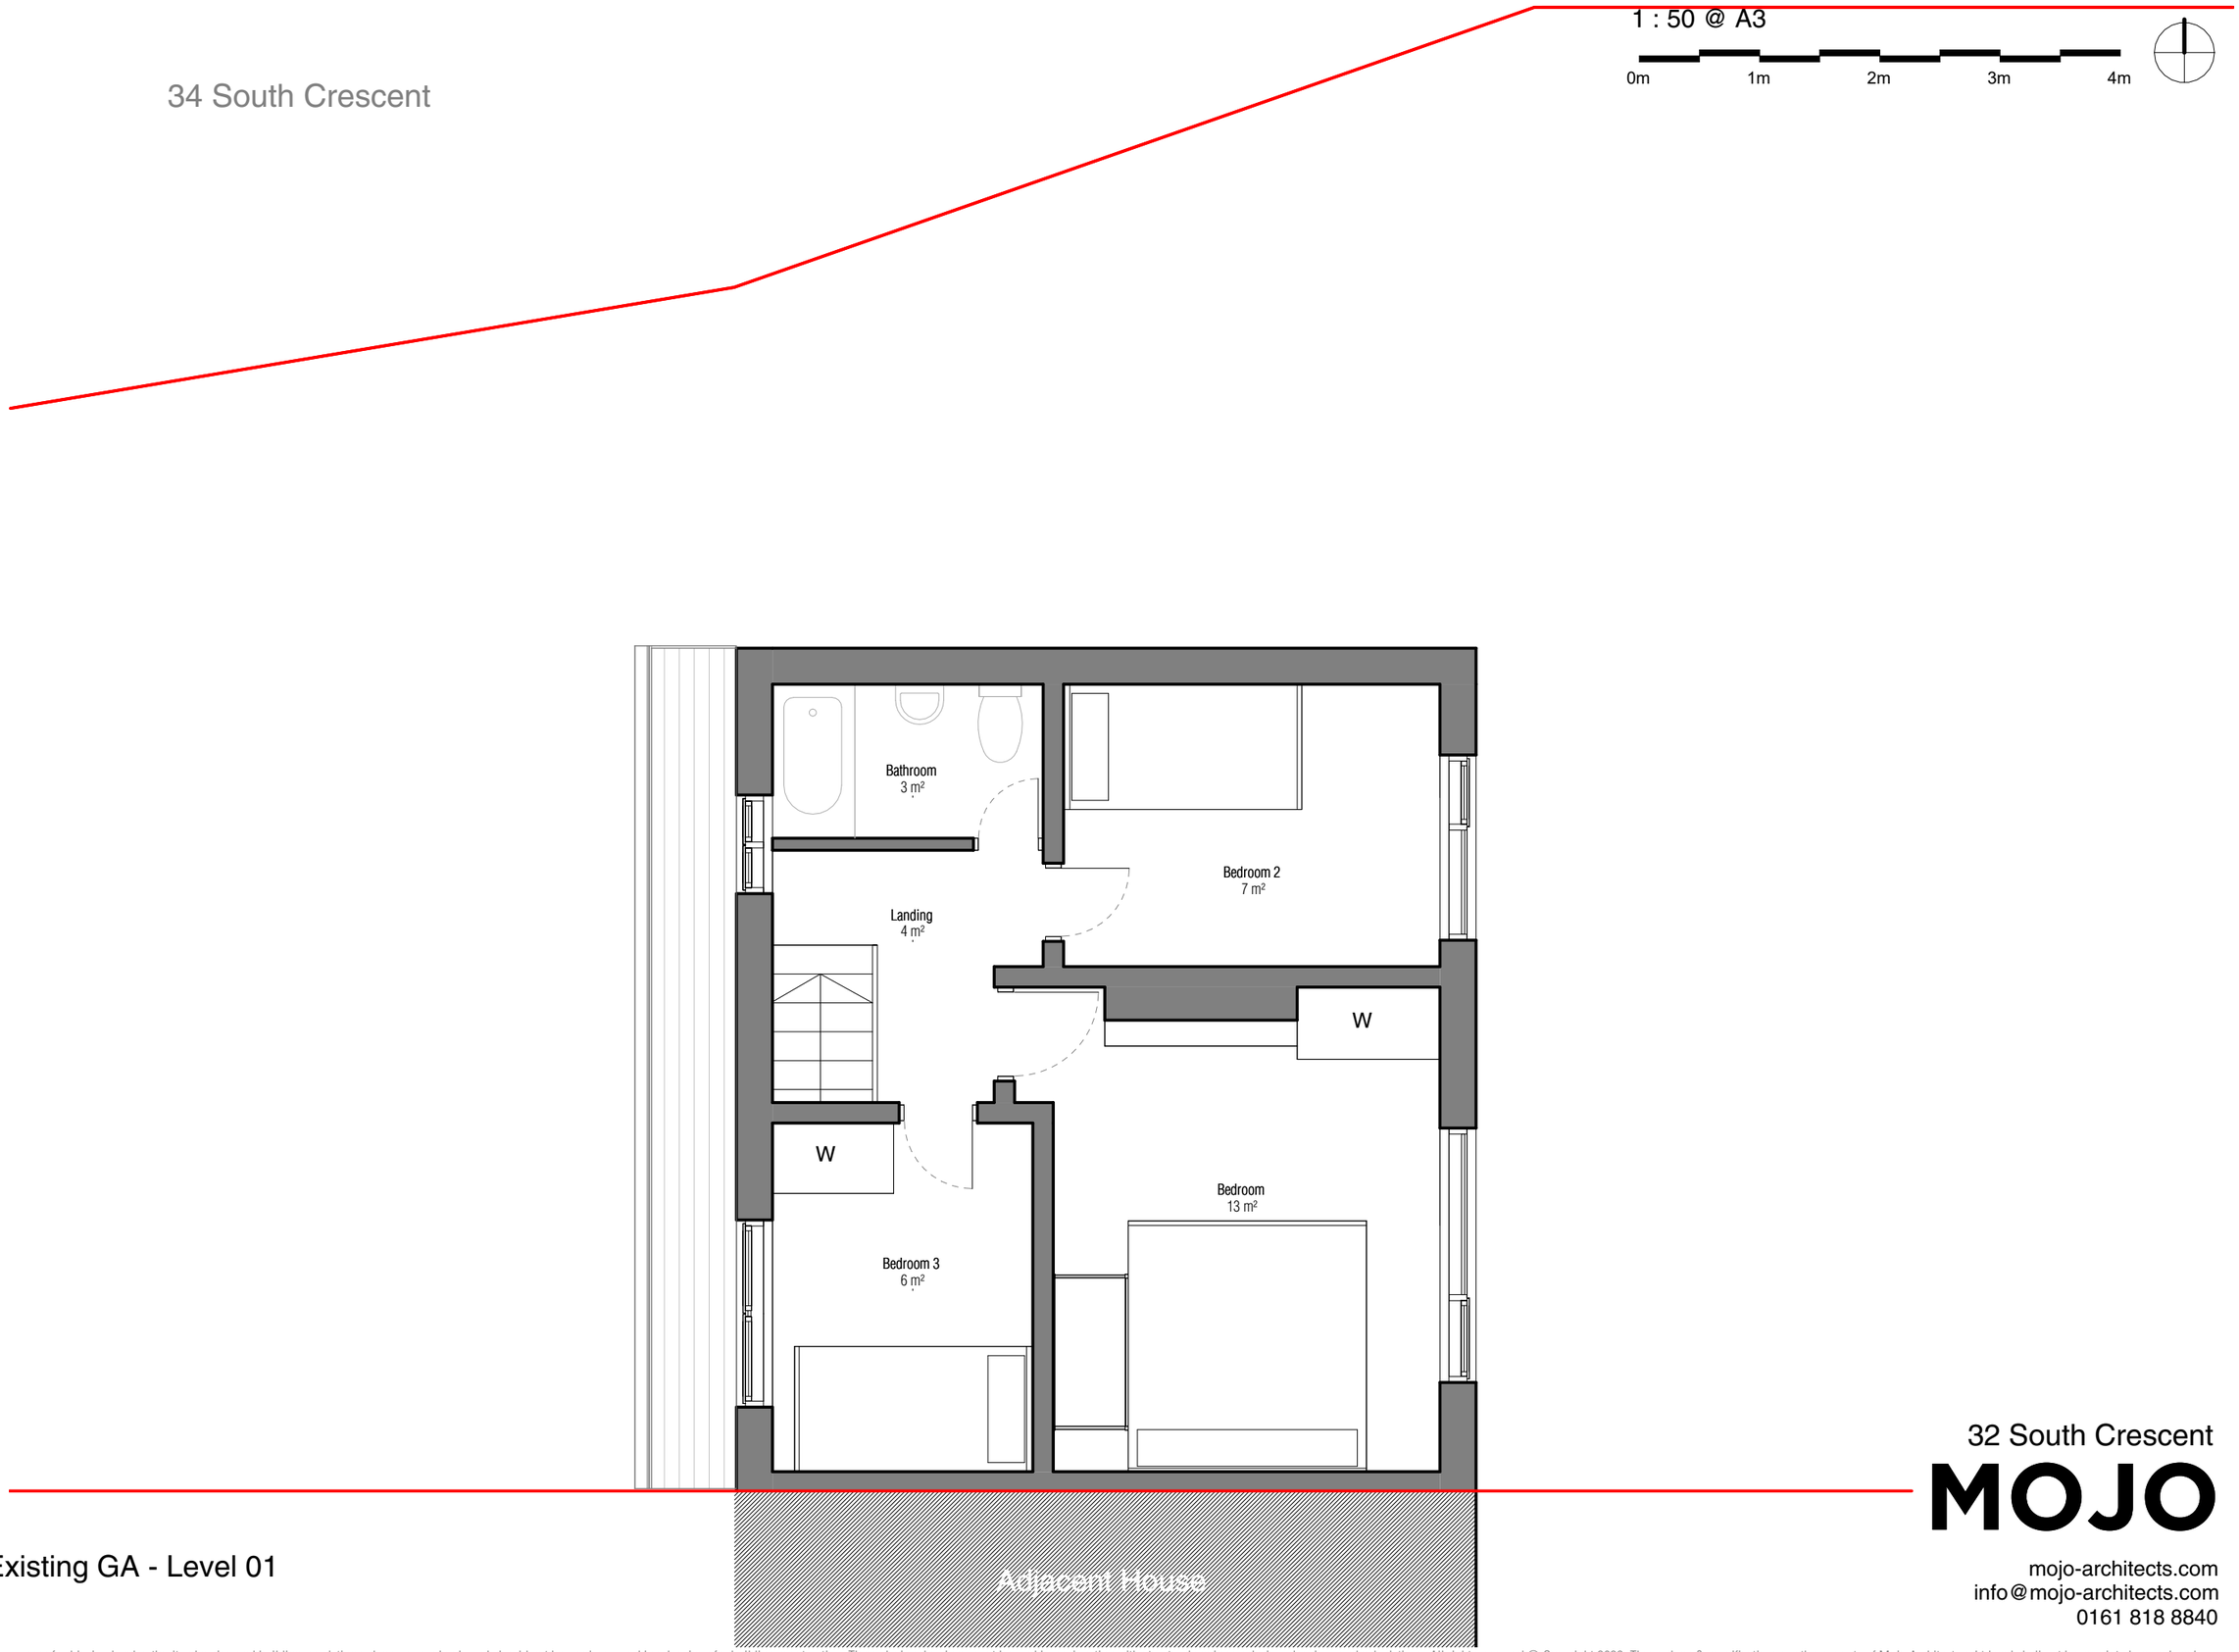

001-01 Existing GA - Level 01

32 South Crescent

MOJO

mojo-architects.com
info@mojo-architects.com
0161 818 8840

All these drawings are for the purpose of achieving local authority planning and building regulations plans approval only and should not be used as a working drawings for building construction. These design drawings must be read in conjunction with structural engineers design, drawings and calculations. All rights reserved © Copyright 2022. These plans & specifications are the property of Mojo Architecture Ltd and shall not be re-printed, reproduced, modified in whole or part without written consent, nor shall any building or structure be constructed in accordance with such plans or specifications thereof without written consent.

1 : 50 @ A3

0m 1m 2m 3m 4m

34 South Crescent



32 South Crescent

001-13 Existing Elevation - West


MOJO

mojo-architects.com
info@mojo-architects.com
0161 818 8840

All these drawings are for the purpose of achieving local authority planning and building regulations plans approval only and should not be used as a working drawings for building construction. These design drawings must be read in conjunction with structural engineers design, drawings and calculations. All rights reserved © Copyright 2022. These plans & specifications are the property of Mojo Architecture Ltd and shall not be re-printed, reproduced, modified in whole or part without written consent, nor shall any building or structure be constructed in accordance with such plans or specifications thereof without written consent.

1 : 50 @ A3

0m 1m 2m 3m 4m

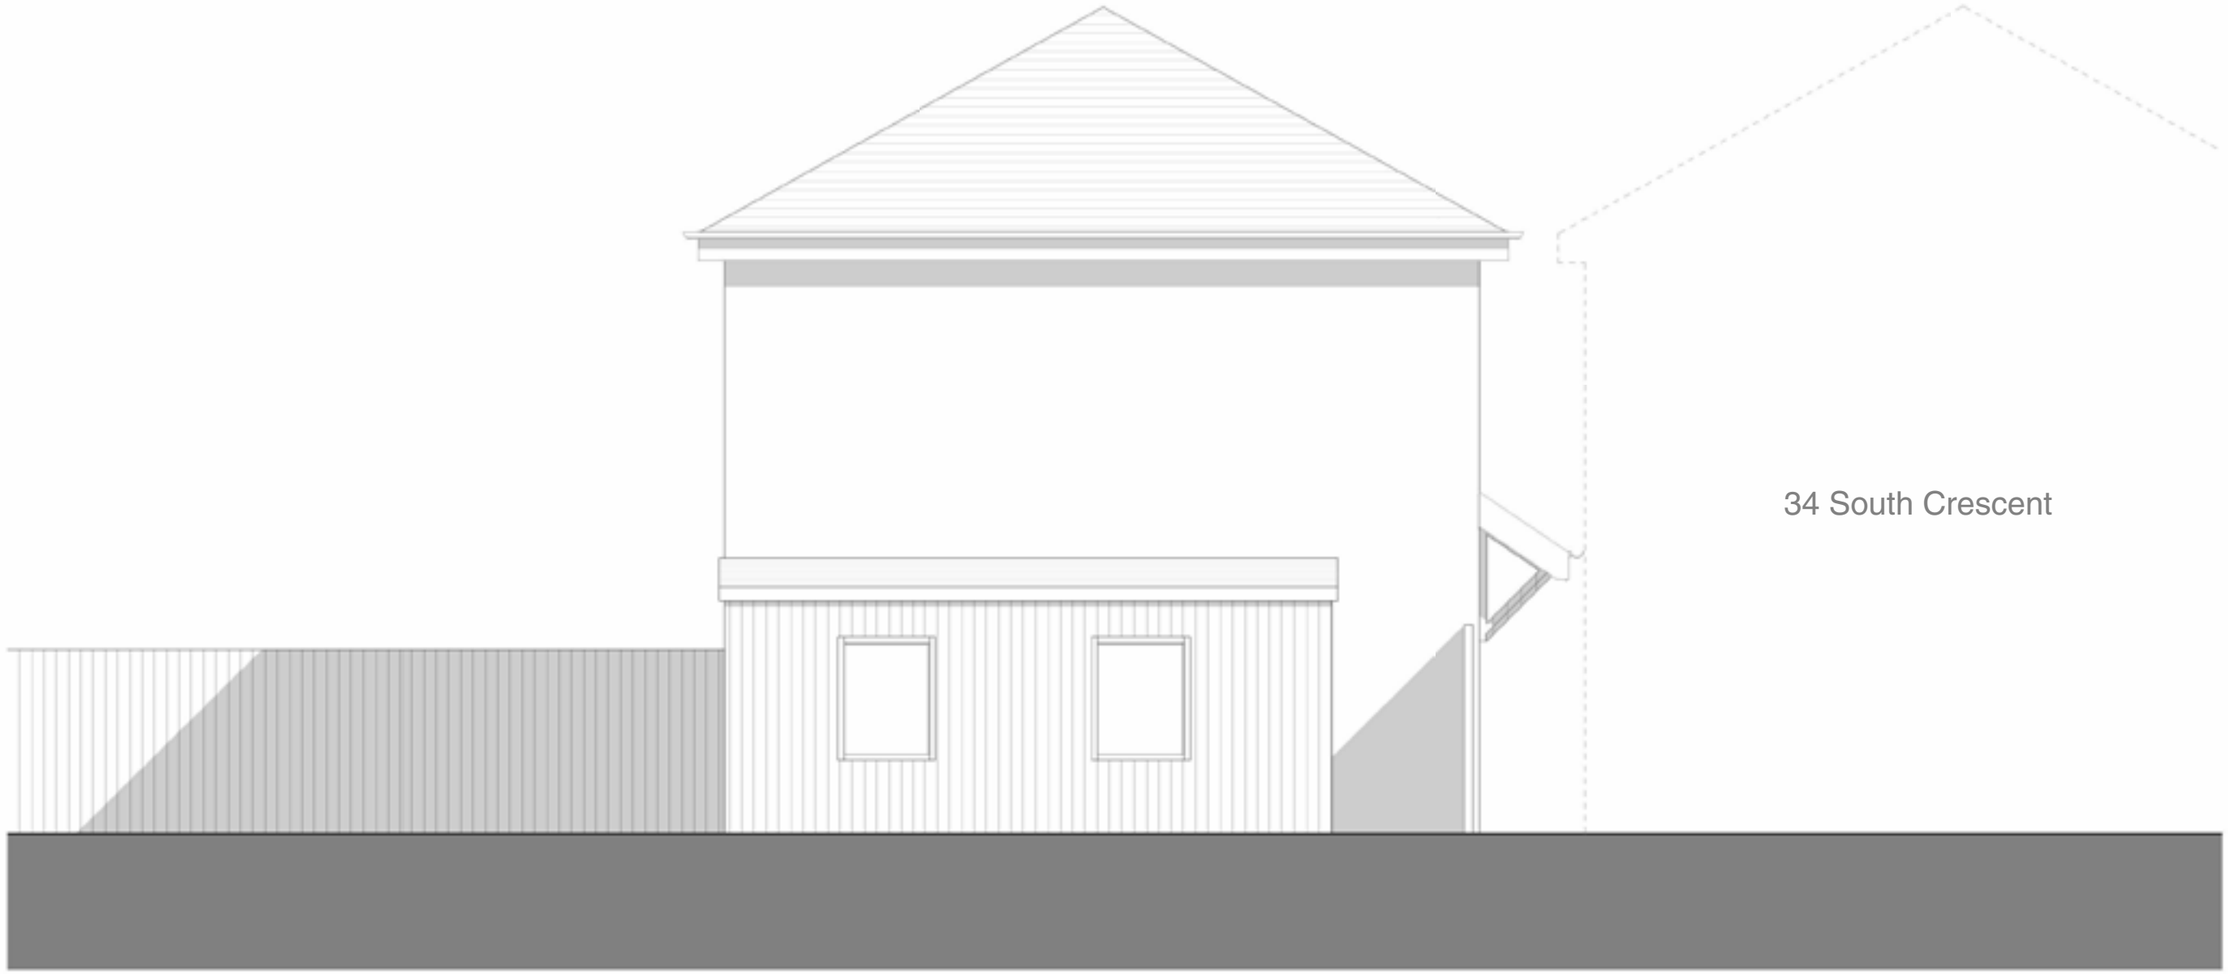

32 South Crescent

MOJO


mojo-architects.com
info@mojo-architects.com
0161 818 8840

001-10 Existing Elevation - North

All these drawings are for the purpose of achieving local authority planning and building regulations plans approval only and should not be used as a working drawings for building construction. These design drawings must be read in conjunction with structural engineers design, drawings and calculations. All rights reserved © Copyright 2022. These plans & specifications are the property of Mojo Architecture Ltd and shall not be re-printed, reproduced, modified in whole or part without written consent, nor shall any building or structure be constructed in accordance with such plans or specifications thereof without written consent.

1 : 50 @ A3

0m 1m 2m 3m 4m

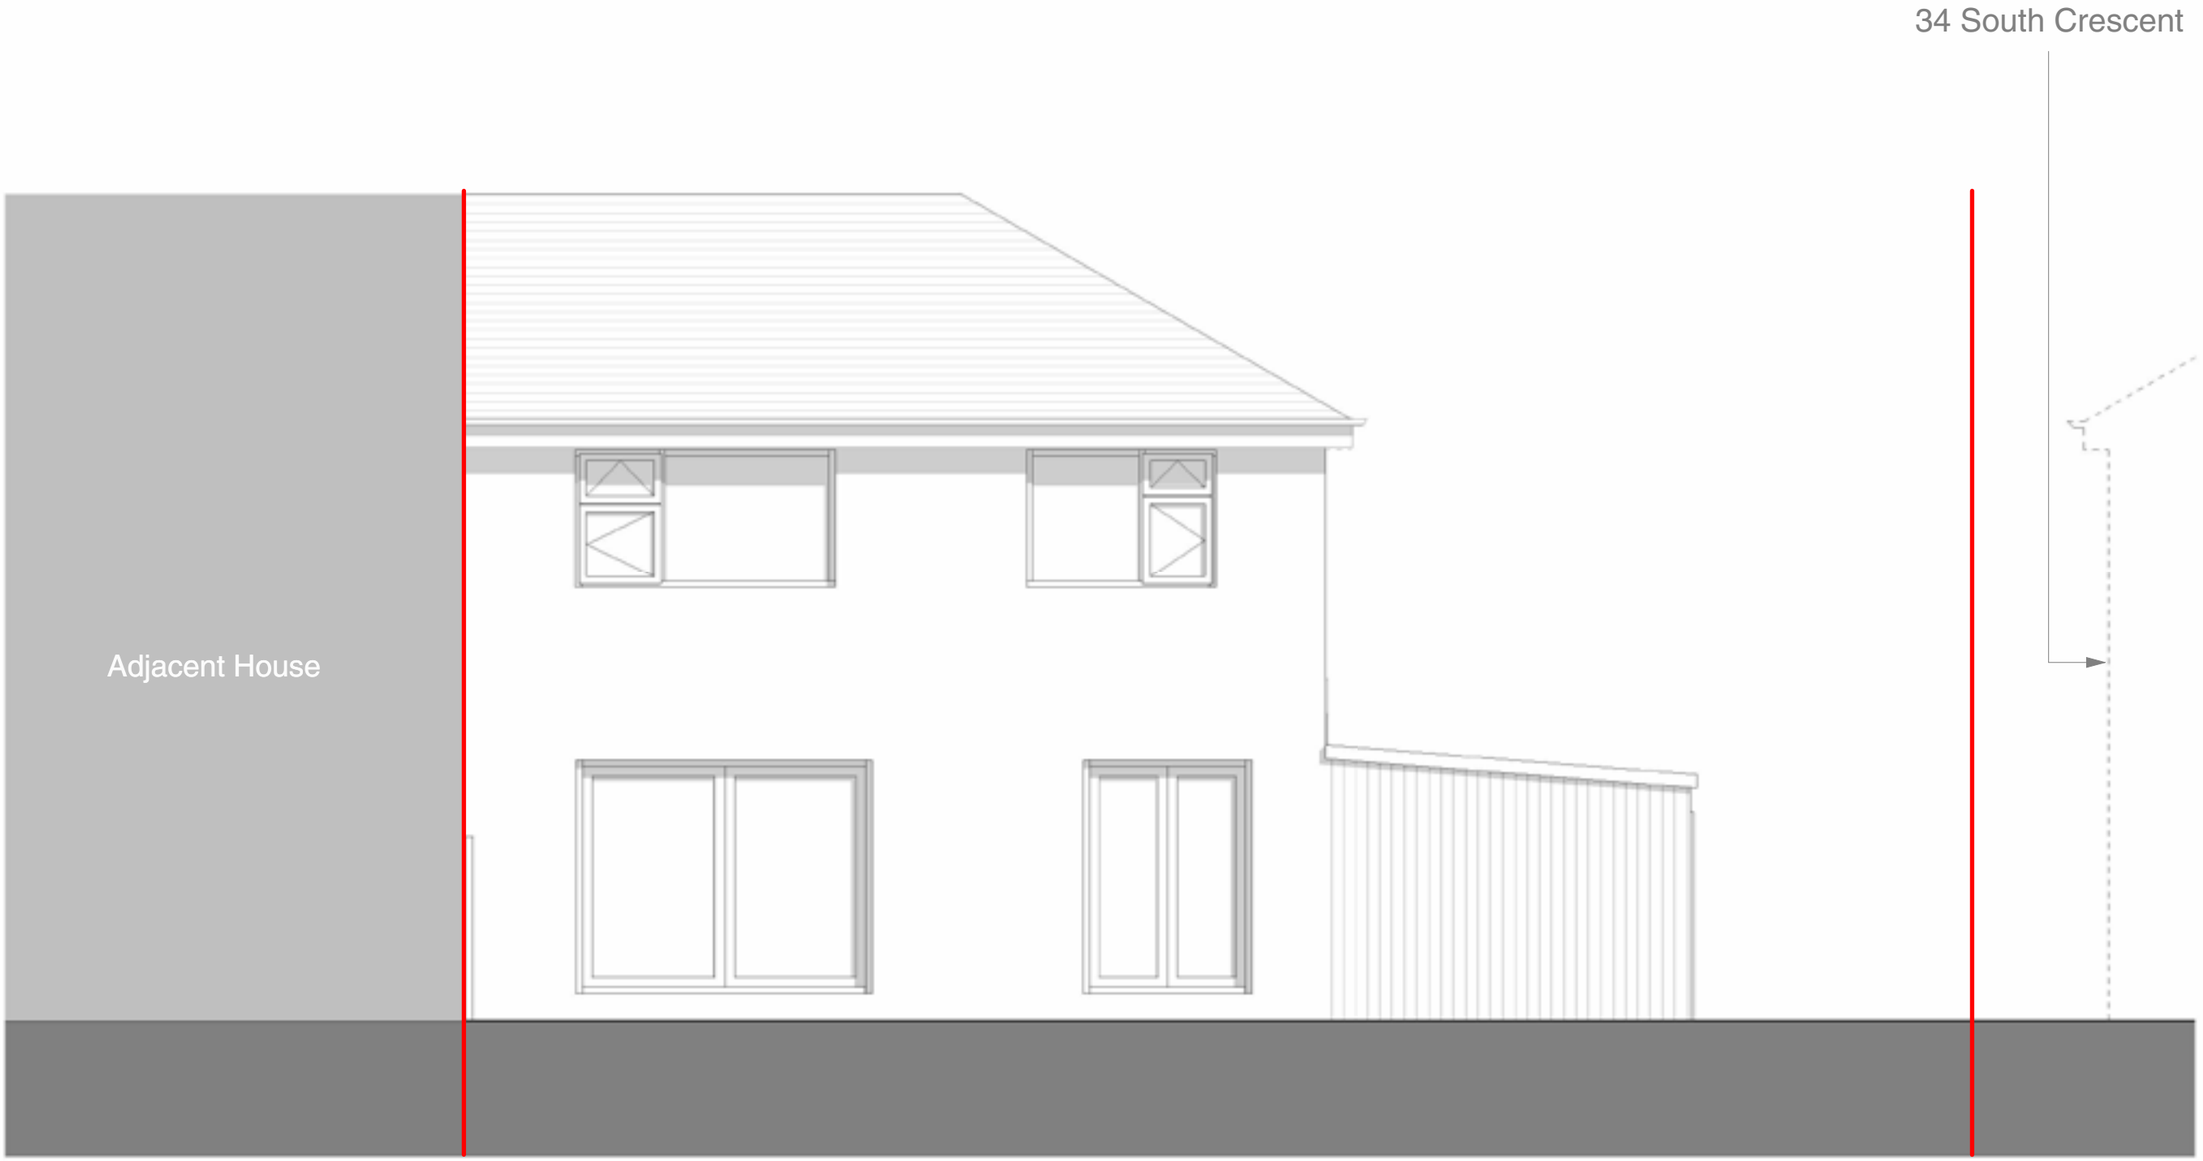

32 South Crescent


001-11 Existing Elevation - East

MOJO
mojo-architects.com
info@mojo-architects.com
0161 818 8840

All these drawings are for the purpose of achieving local authority planning and building regulations plans approval only and should not be used as a working drawings for building construction. These design drawings must be read in conjunction with structural engineers design, drawings and calculations. All rights reserved © Copyright 2022. These plans & specifications are the property of Mojo Architecture Ltd and shall not be re-printed, reproduced, modified in whole or part without written consent, nor shall any building or structure be constructed in accordance with such plans or specifications thereof without written consent.

1 : 50 @ A3

0m 1m 2m 3m 4m

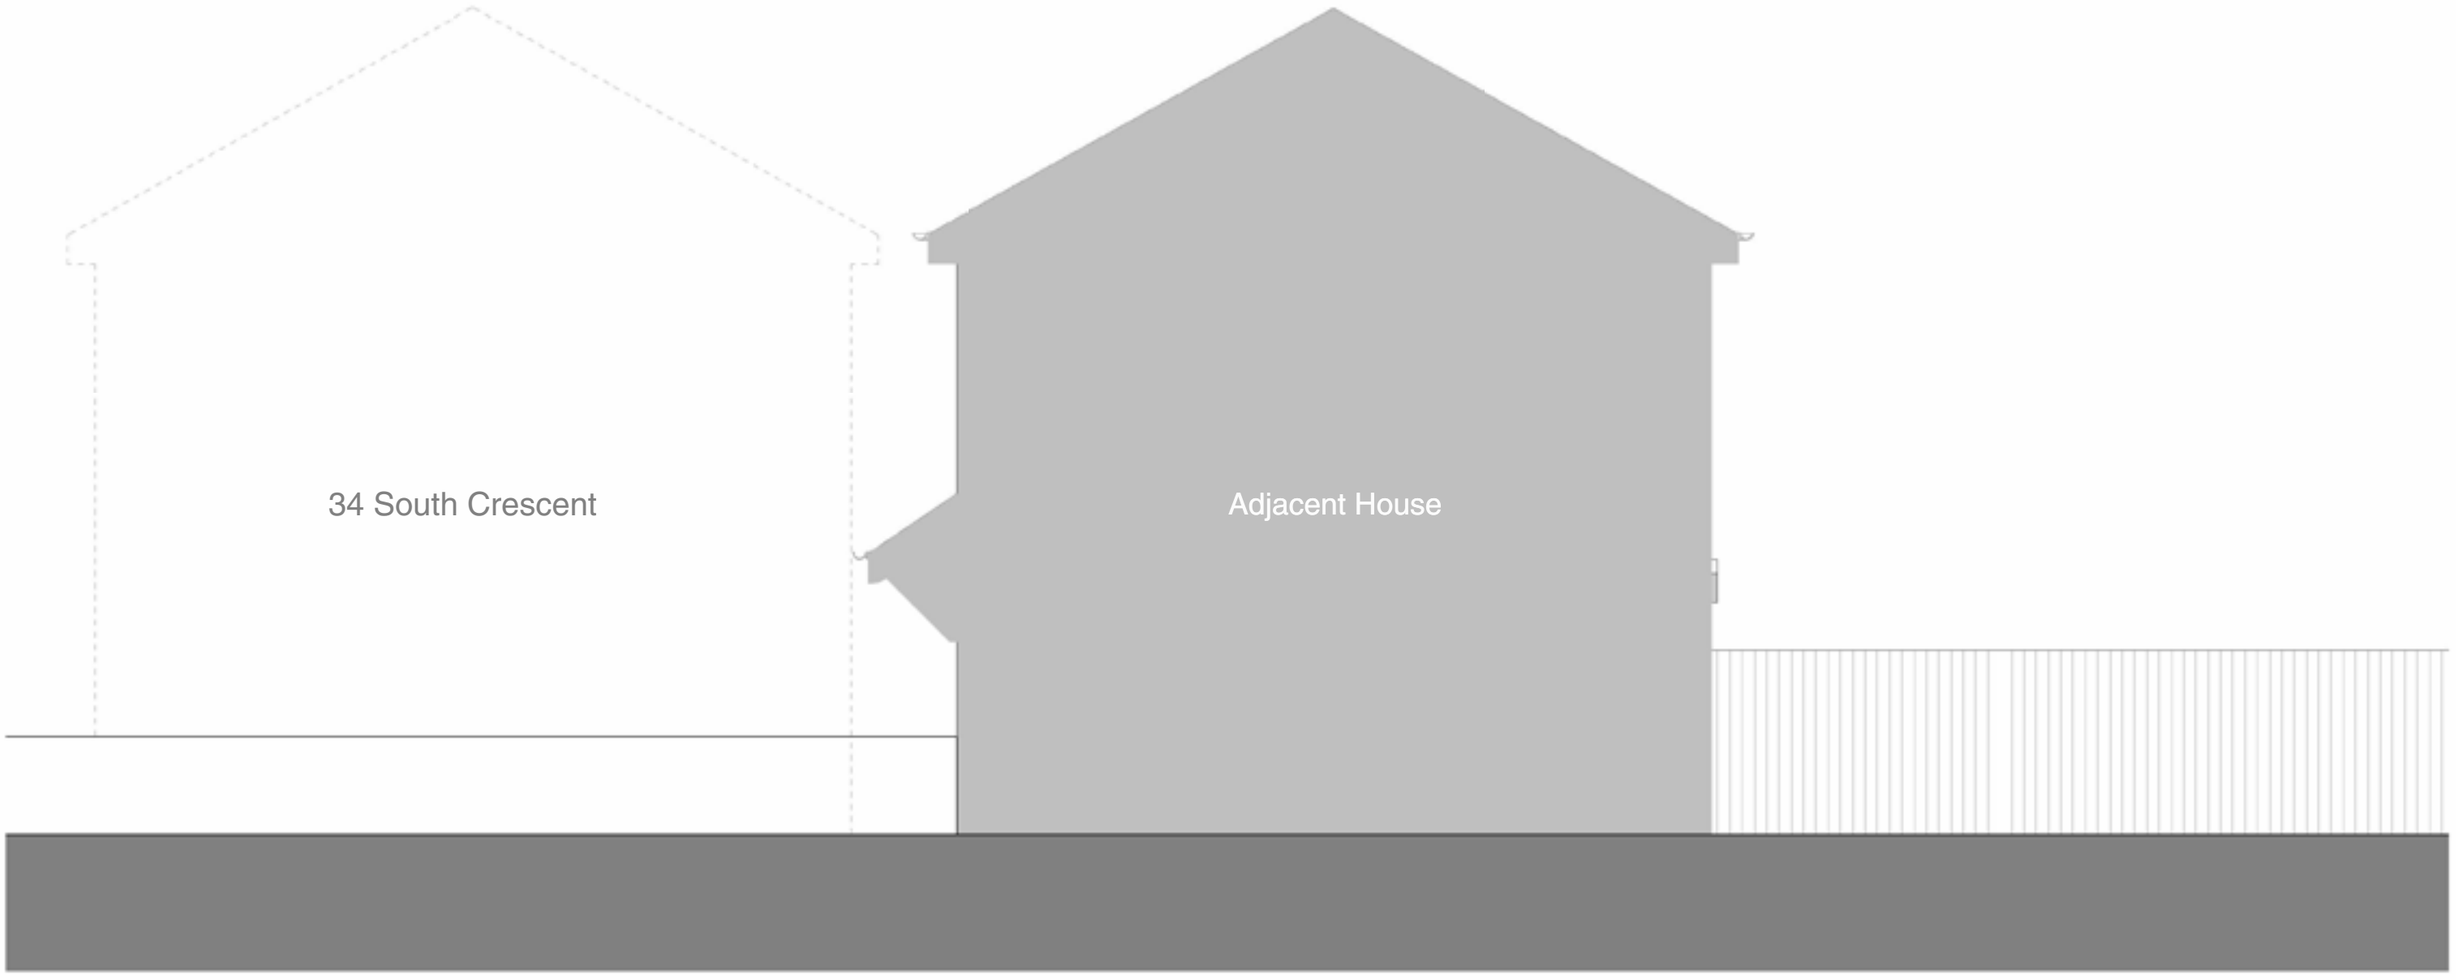

32 South Crescent

MOJO

001-12 Existing Elevation - South


mojo-architects.com
info@mojo-architects.com
0161 818 8840

All these drawings are for the purpose of achieving local authority planning and building regulations plans approval only and should not be used as a working drawings for building construction. These design drawings must be read in conjunction with structural engineers design, drawings and calculations. All rights reserved © Copyright 2022. These plans & specifications are the property of Mojo Architecture Ltd and shall not be re-printed, reproduced, modified in whole or part without written consent, nor shall any building or structure be constructed in accordance with such plans or specifications thereof without written consent.

34 South Crescent

1 : 50 @ A3

0m 1m 2m 3m 4m

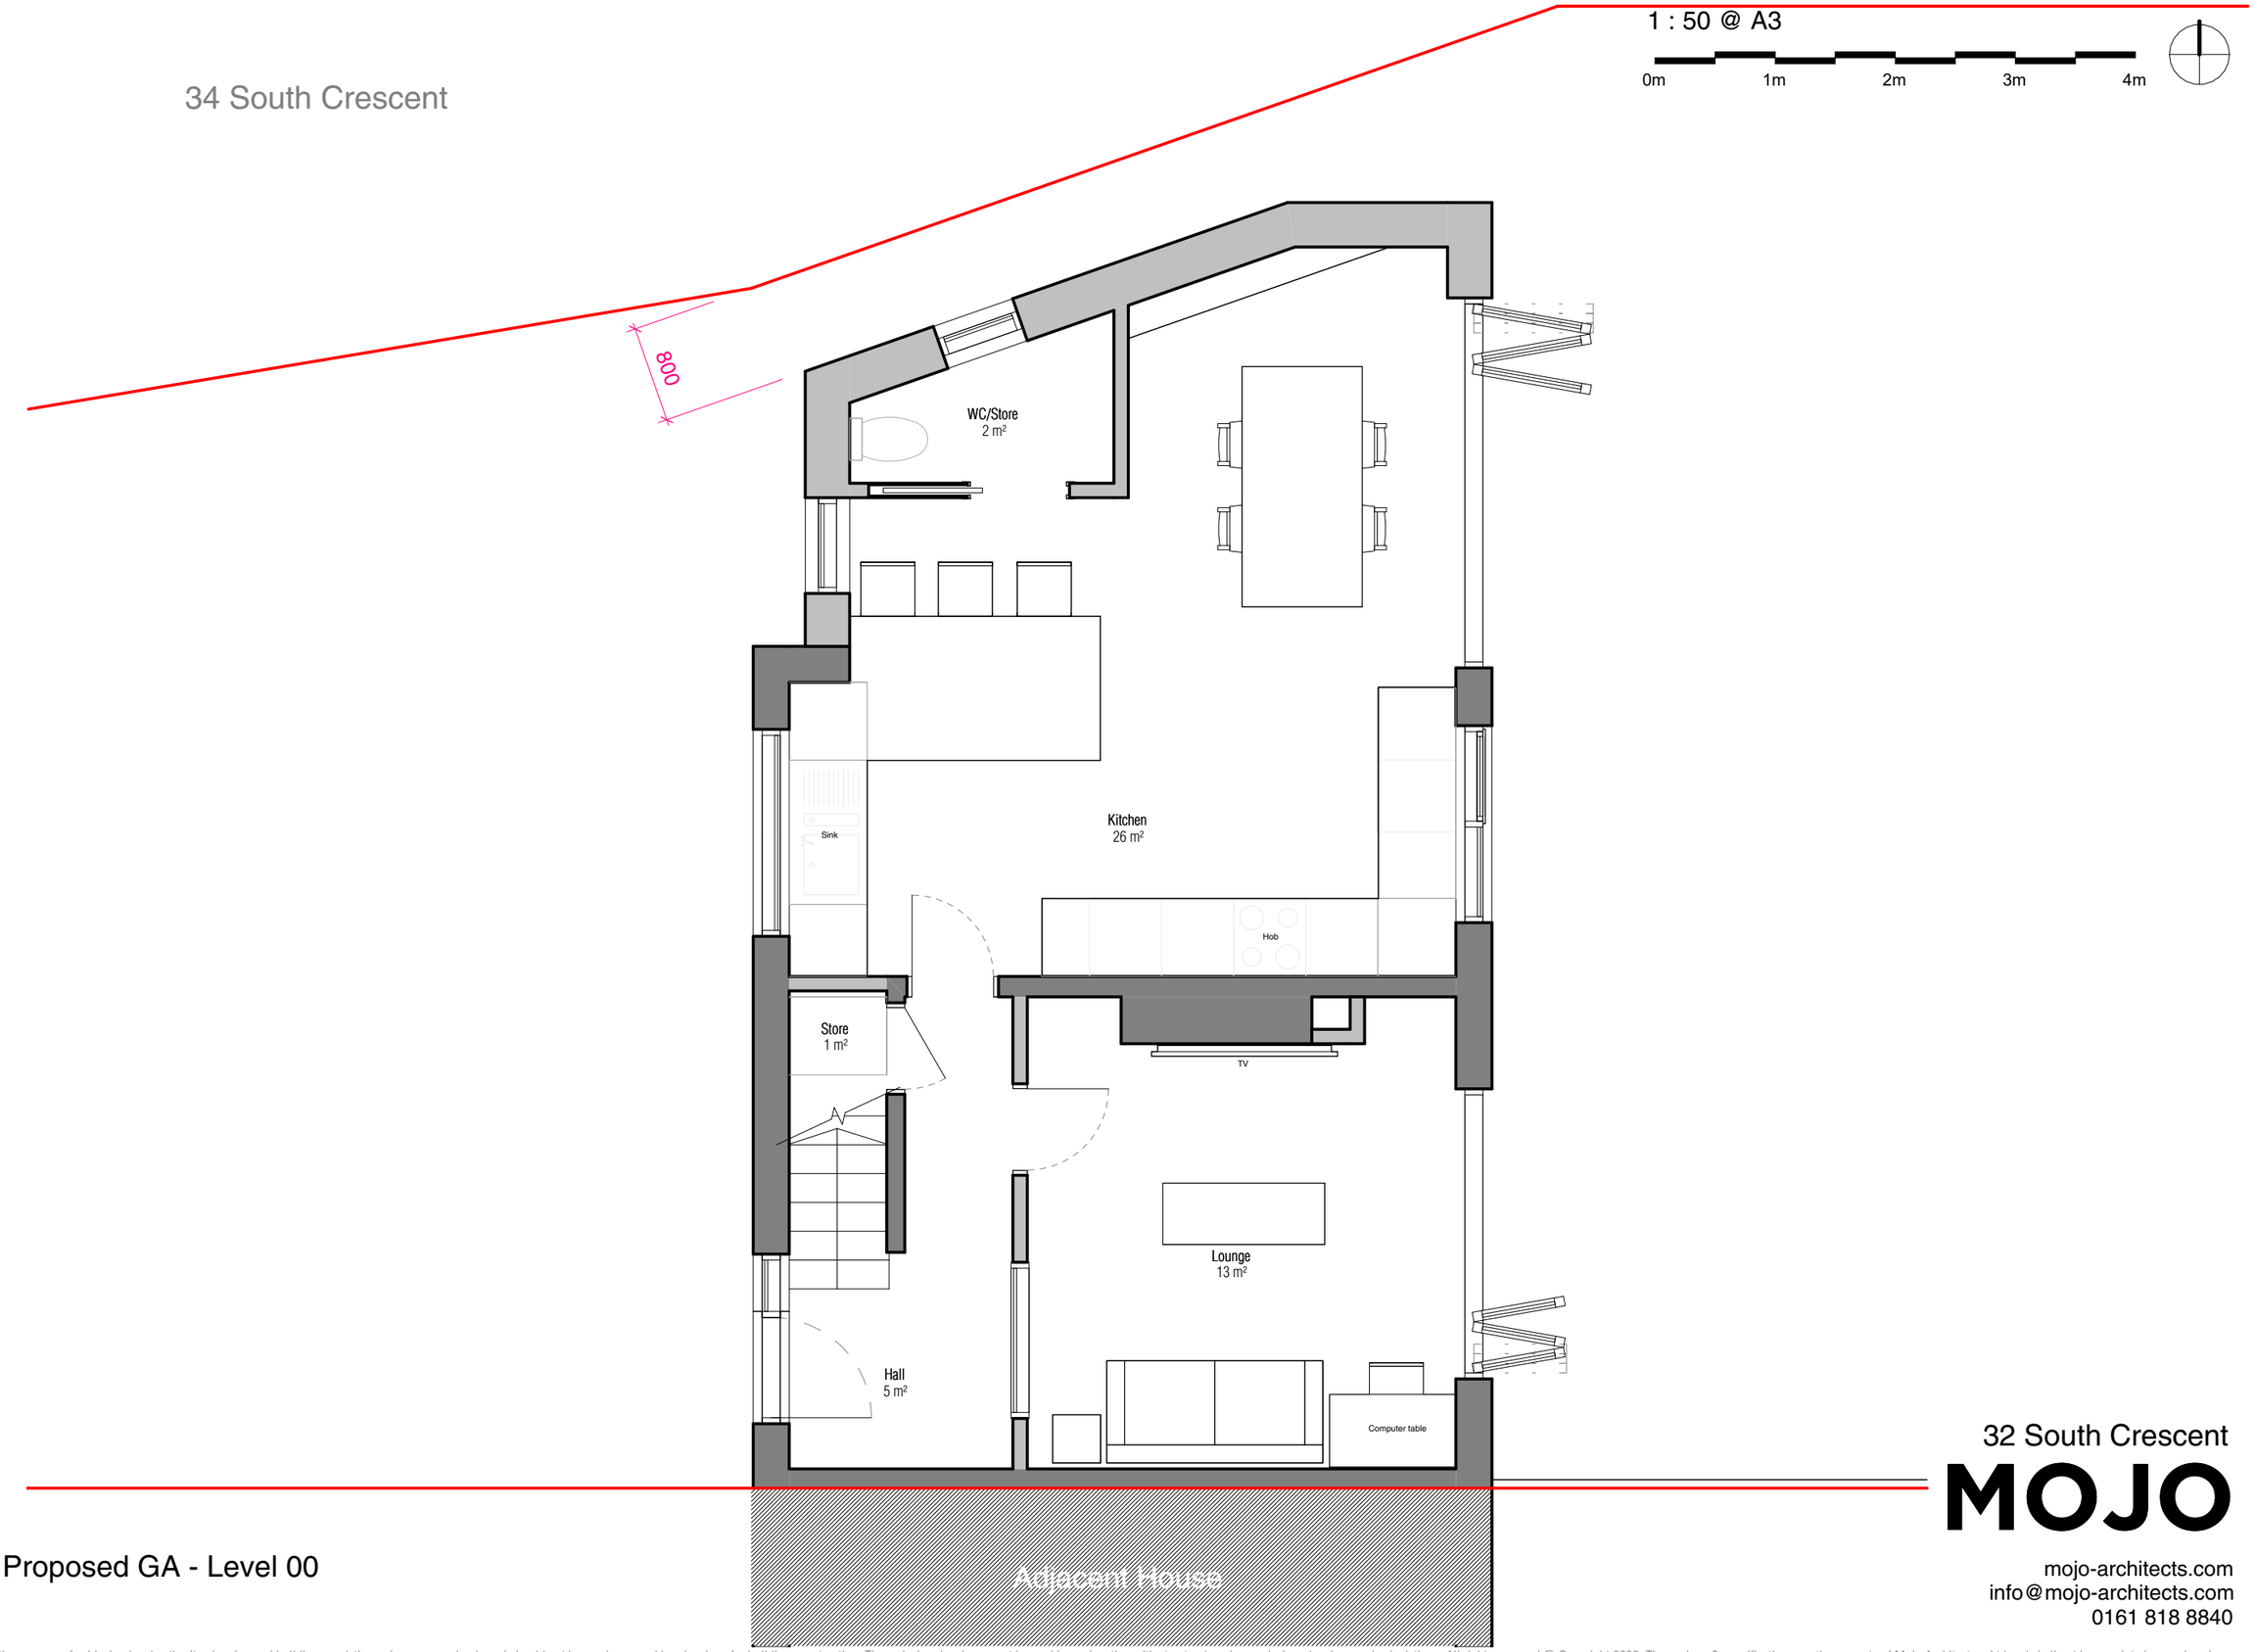

003-00 Proposed GA - Level 00

32 South Crescent

MOJO

mojo-architects.com
info@mojo-architects.com
0161 818 8840


All these drawings are for the purpose of achieving local authority planning and building regulations plans approval only and should not be used as a working drawings for building construction. These design drawings must be read in conjunction with structural engineers design, drawings and calculations. All rights reserved © Copyright 2022. These plans & specifications are the property of Mojo Architecture Ltd and shall not be re-printed, reproduced, modified in whole or part without written consent, nor shall any building or structure be constructed in accordance with such plans or specifications thereof without written consent.

34 South Crescent

1 : 50 @ A3

0m 1m 2m 3m 4m

13m2

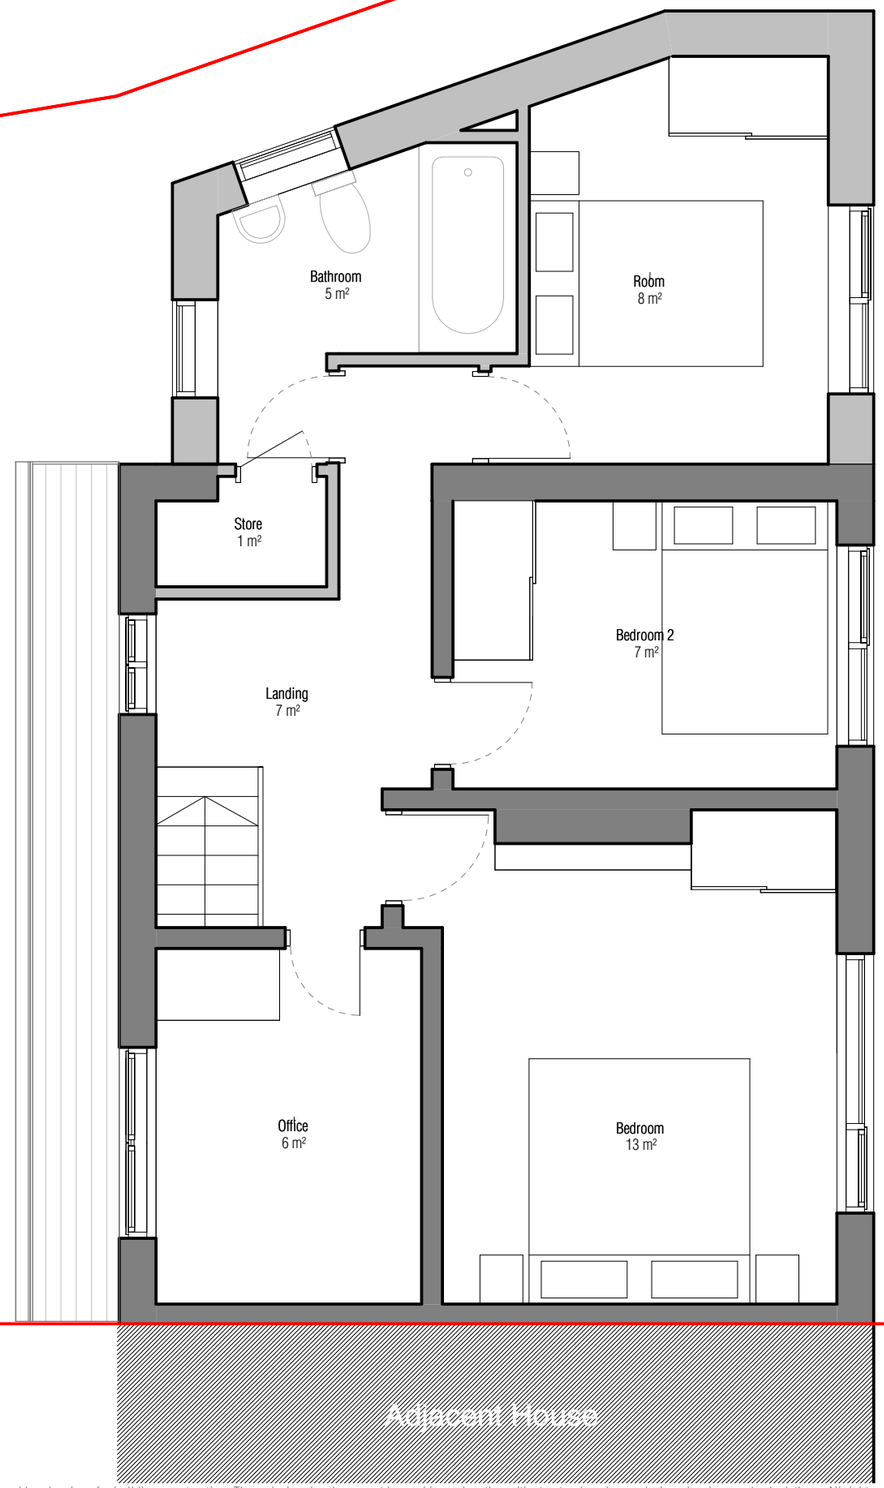

003-01 Proposed GA - Level 01

32 South Crescent

MOJO


mojo-architects.com
info@mojo-architects.com
0161 818 8840

All these drawings are for the purpose of achieving local authority planning and building regulations plans approval only and should not be used as a working drawings for building construction. These design drawings must be read in conjunction with structural engineers design, drawings and calculations. All rights reserved © Copyright 2022. These plans & specifications are the property of Mojo Architecture Ltd and shall not be re-printed, reproduced, modified in whole or part without written consent, nor shall any building or structure be constructed in accordance with such plans or specifications thereof without written consent.

34 South Crescent

1 : 50 @ A3

0m 1m 2m 3m 4m

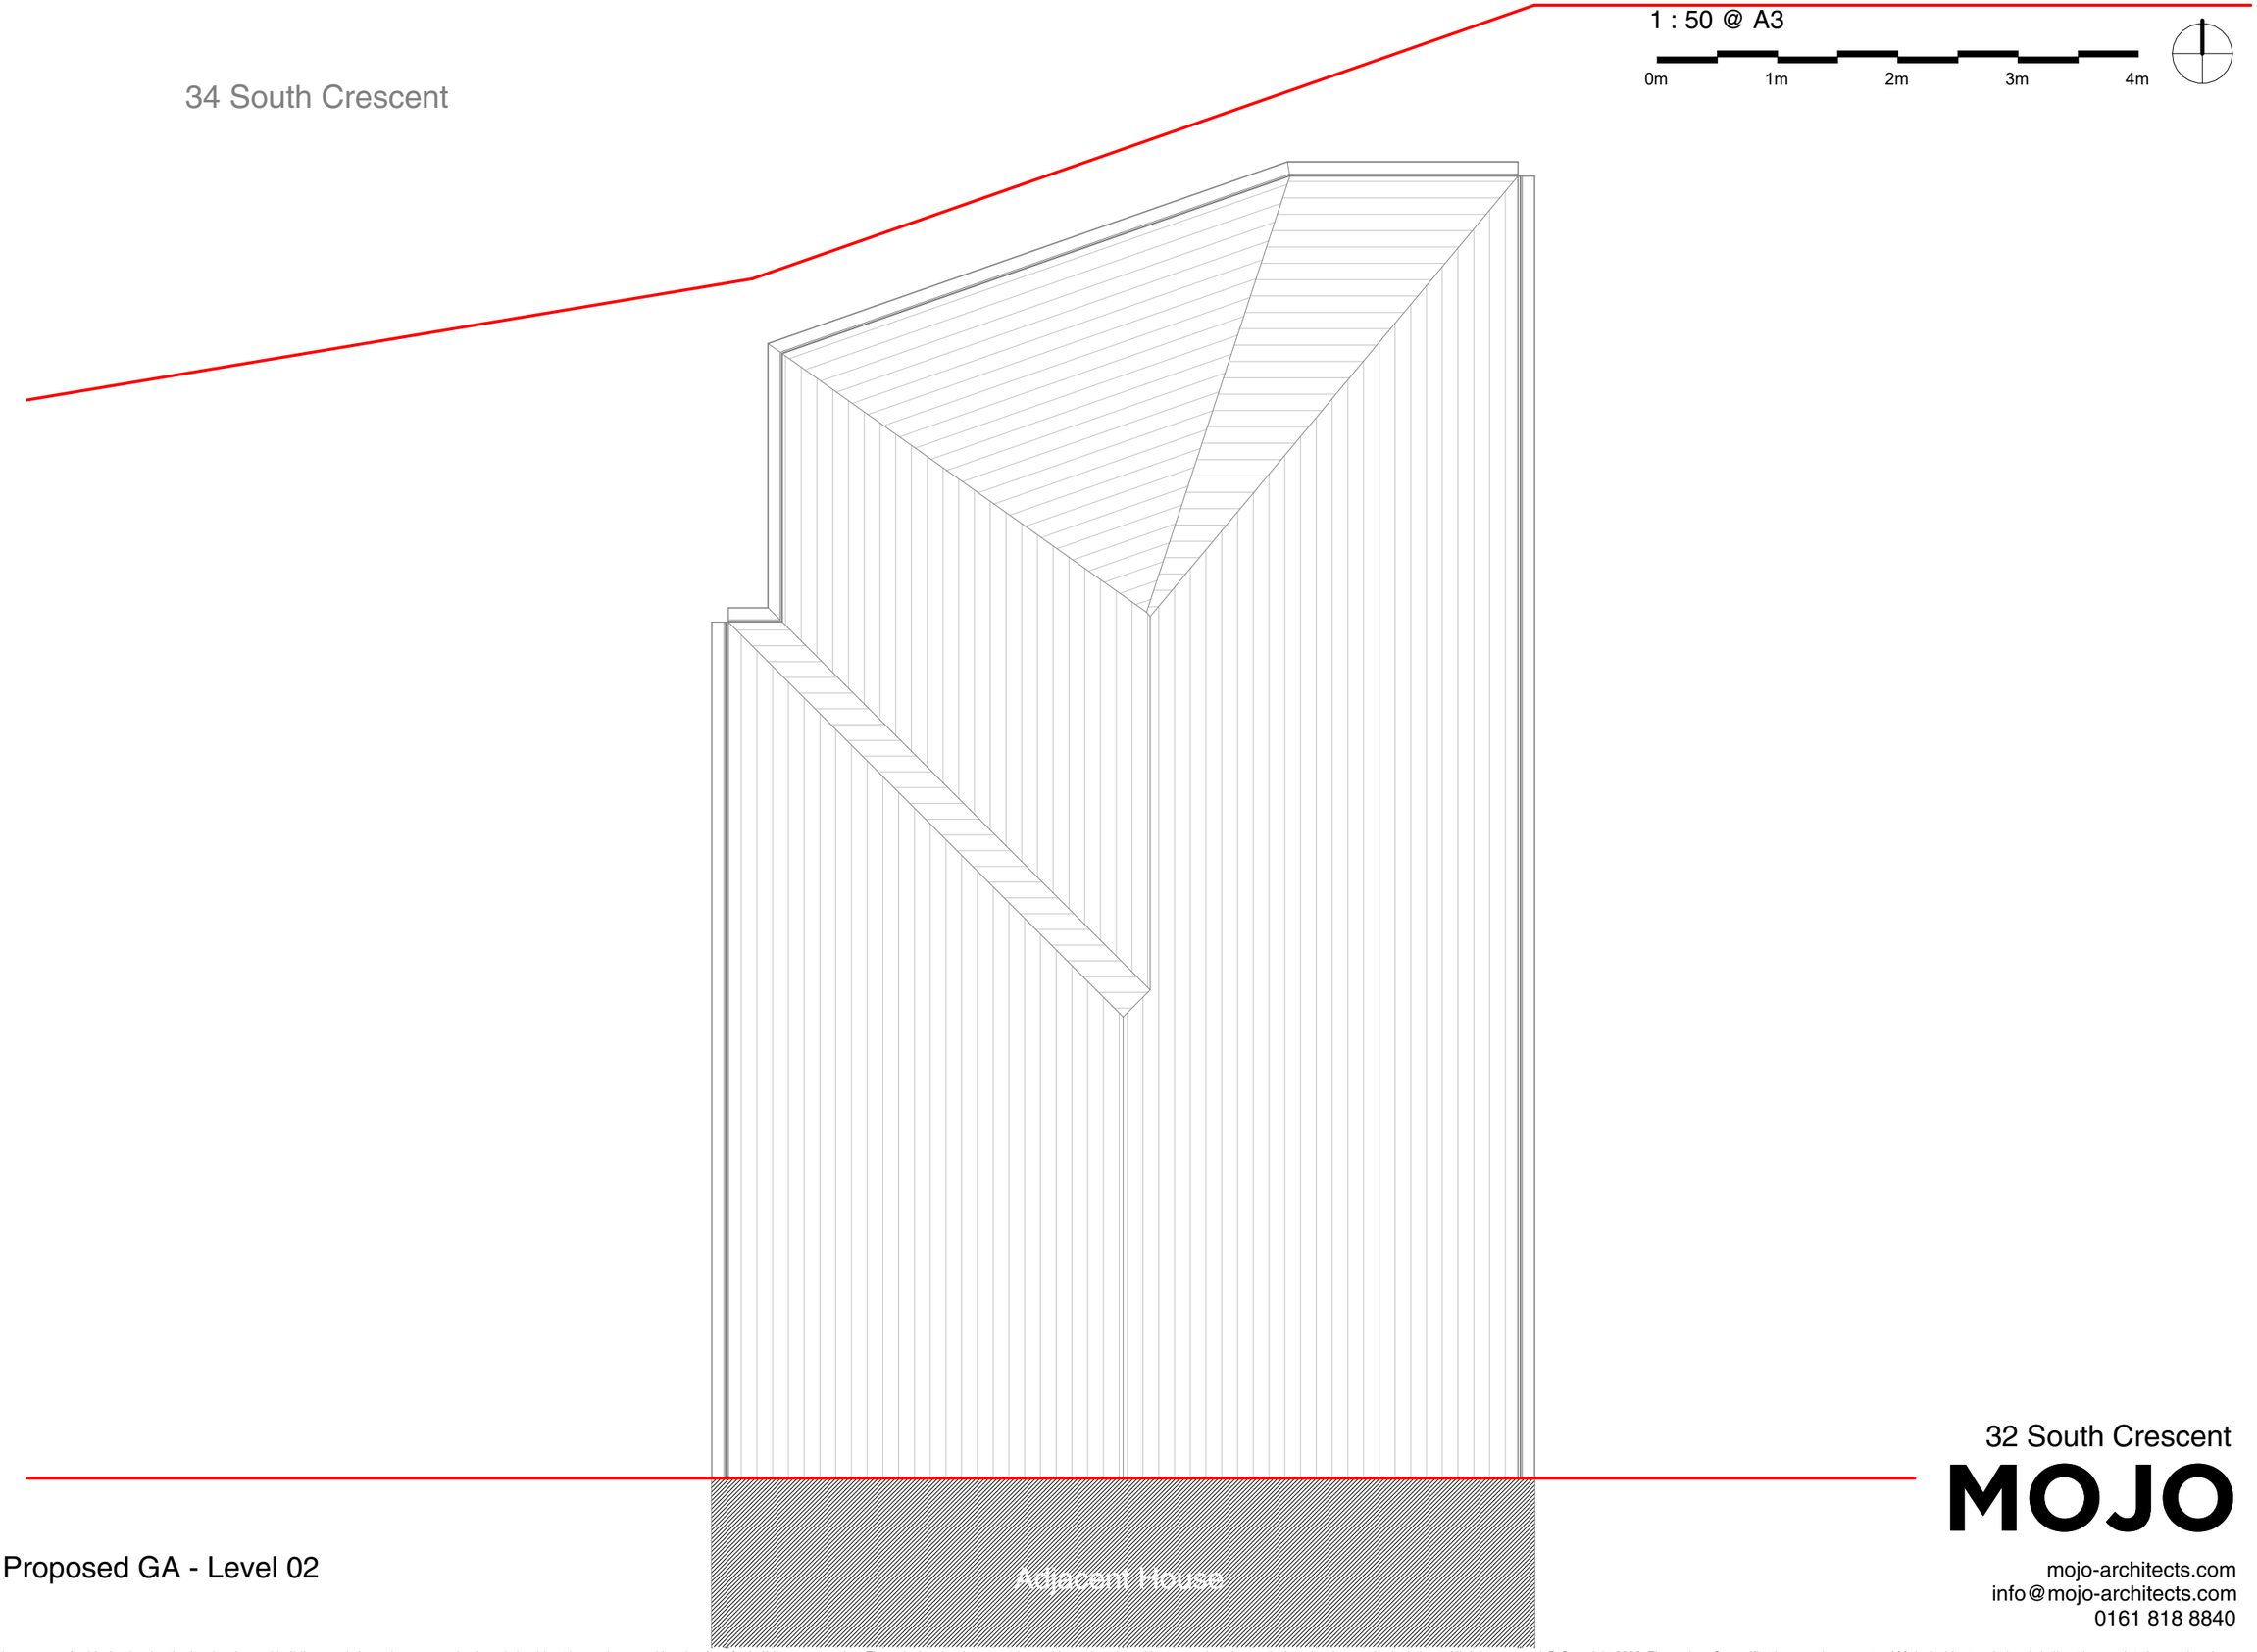

003-02 Proposed GA - Level 02

32 South Crescent

MOJO

mojo-architects.com
info@mojo-architects.com
0161 818 8840

All these drawings are for the purpose of achieving local authority planning and building regulations plans approval only and should not be used as a working drawings for building construction. These design drawings must be read in conjunction with structural engineers design, drawings and calculations. All rights reserved © Copyright 2022. These plans & specifications are the property of Mojo Architecture Ltd and shall not be re-printed, reproduced, modified in whole or part without written consent, nor shall any building or structure be constructed in accordance with such plans or specifications thereof without written consent.

1 : 50 @ A3

0m 1m 2m 3m 4m

34 South Crescent



32 South Crescent

003-13 Proposed Elevation - West


MOJO

mojo-architects.com
info@mojo-architects.com
0161 818 8840

All these drawings are for the purpose of achieving local authority planning and building regulations plans approval only and should not be used as a working drawings for building construction. These design drawings must be read in conjunction with structural engineers design, drawings and calculations. All rights reserved © Copyright 2022. These plans & specifications are the property of Mojo Architecture Ltd and shall not be re-printed, reproduced, modified in whole or part without written consent, nor shall any building or structure be constructed in accordance with such plans or specifications thereof without written consent.

1 : 50 @ A3

0m 1m 2m 3m 4m

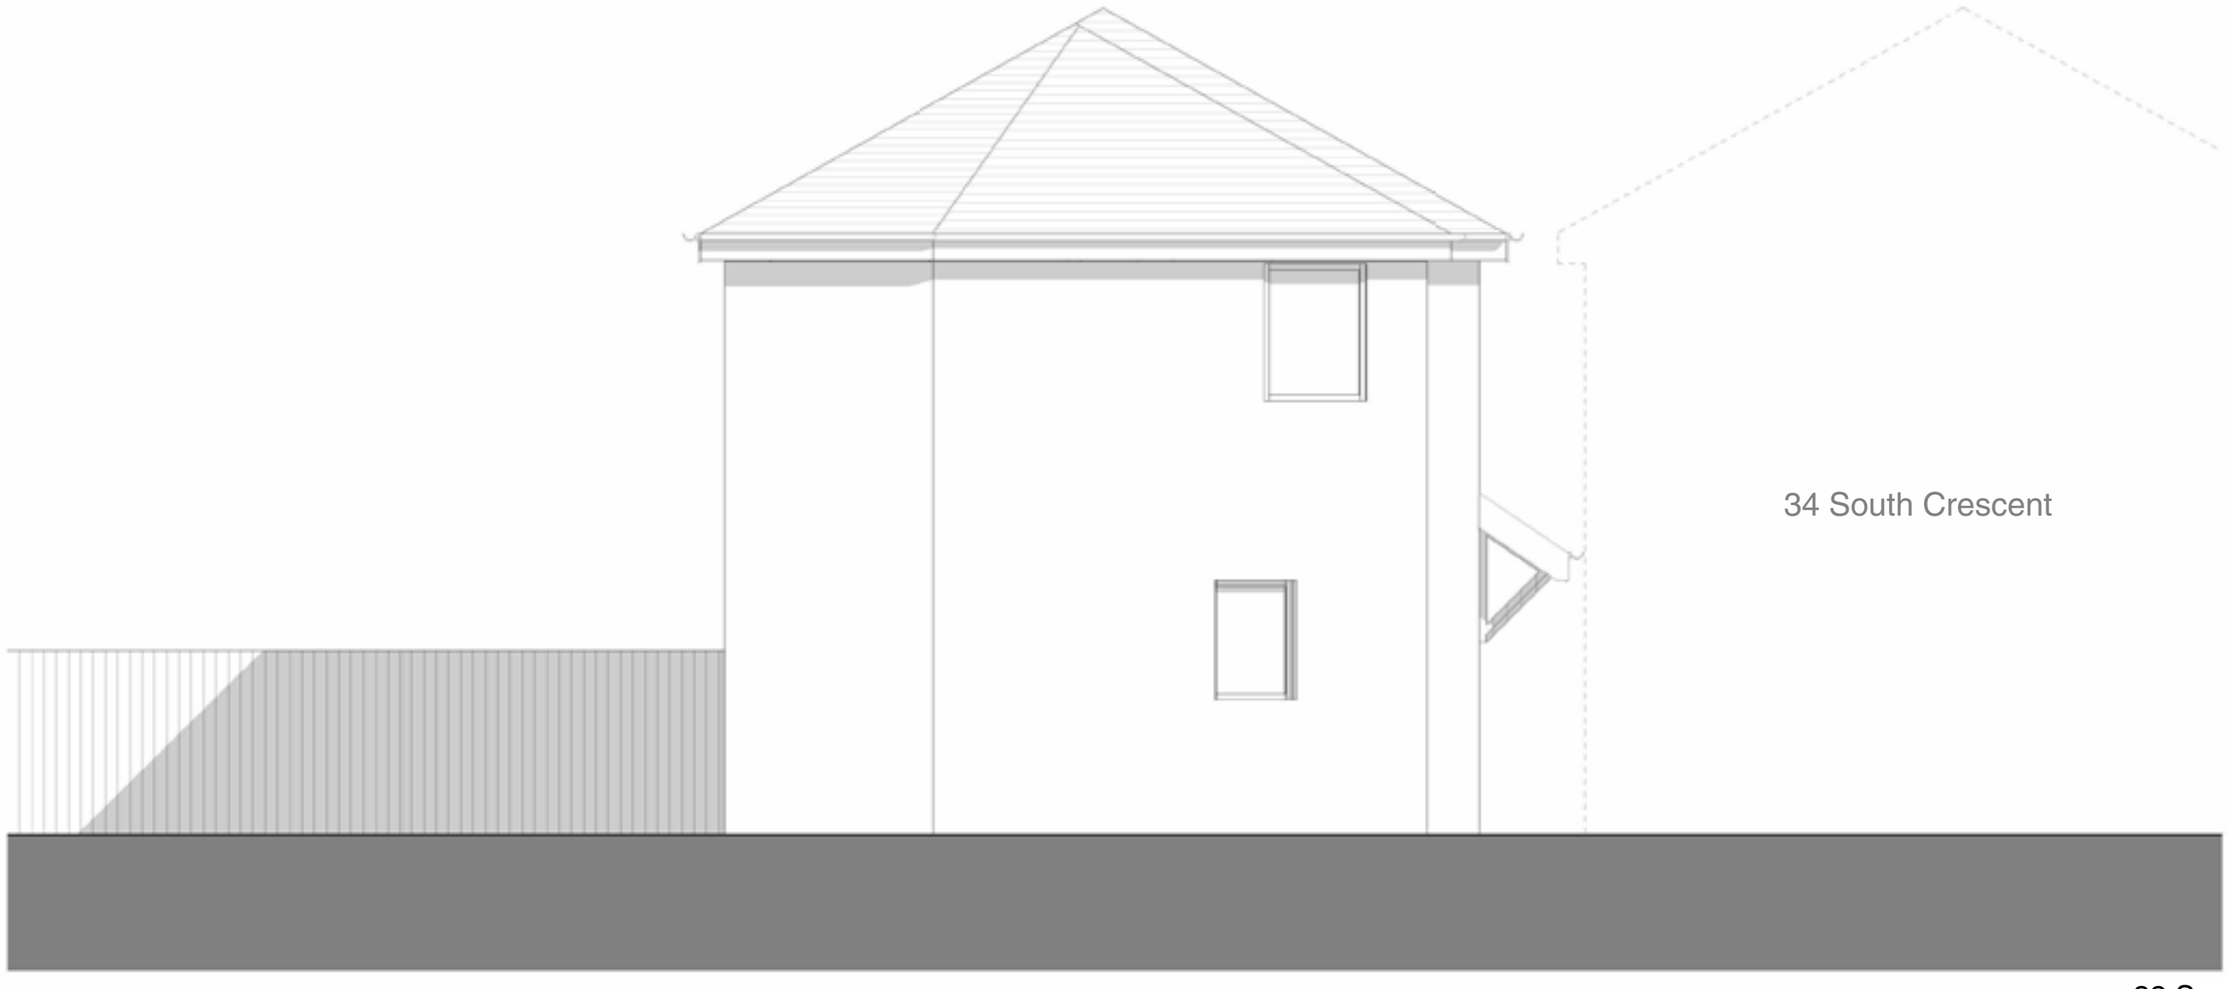

32 South Crescent

MOJO


mojo-architects.com
info@mojo-architects.com
0161 818 8840

003-10 Proposed Elevation - North

All these drawings are for the purpose of achieving local authority planning and building regulations plans approval only and should not be used as a working drawings for building construction. These design drawings must be read in conjunction with structural engineers design, drawings and calculations. All rights reserved © Copyright 2022. These plans & specifications are the property of Mojo Architecture Ltd and shall not be re-printed, reproduced, modified in whole or part without written consent, nor shall any building or structure be constructed in accordance with such plans or specifications thereof without written consent.

1 : 50 @ A3

0m 1m 2m 3m 4m

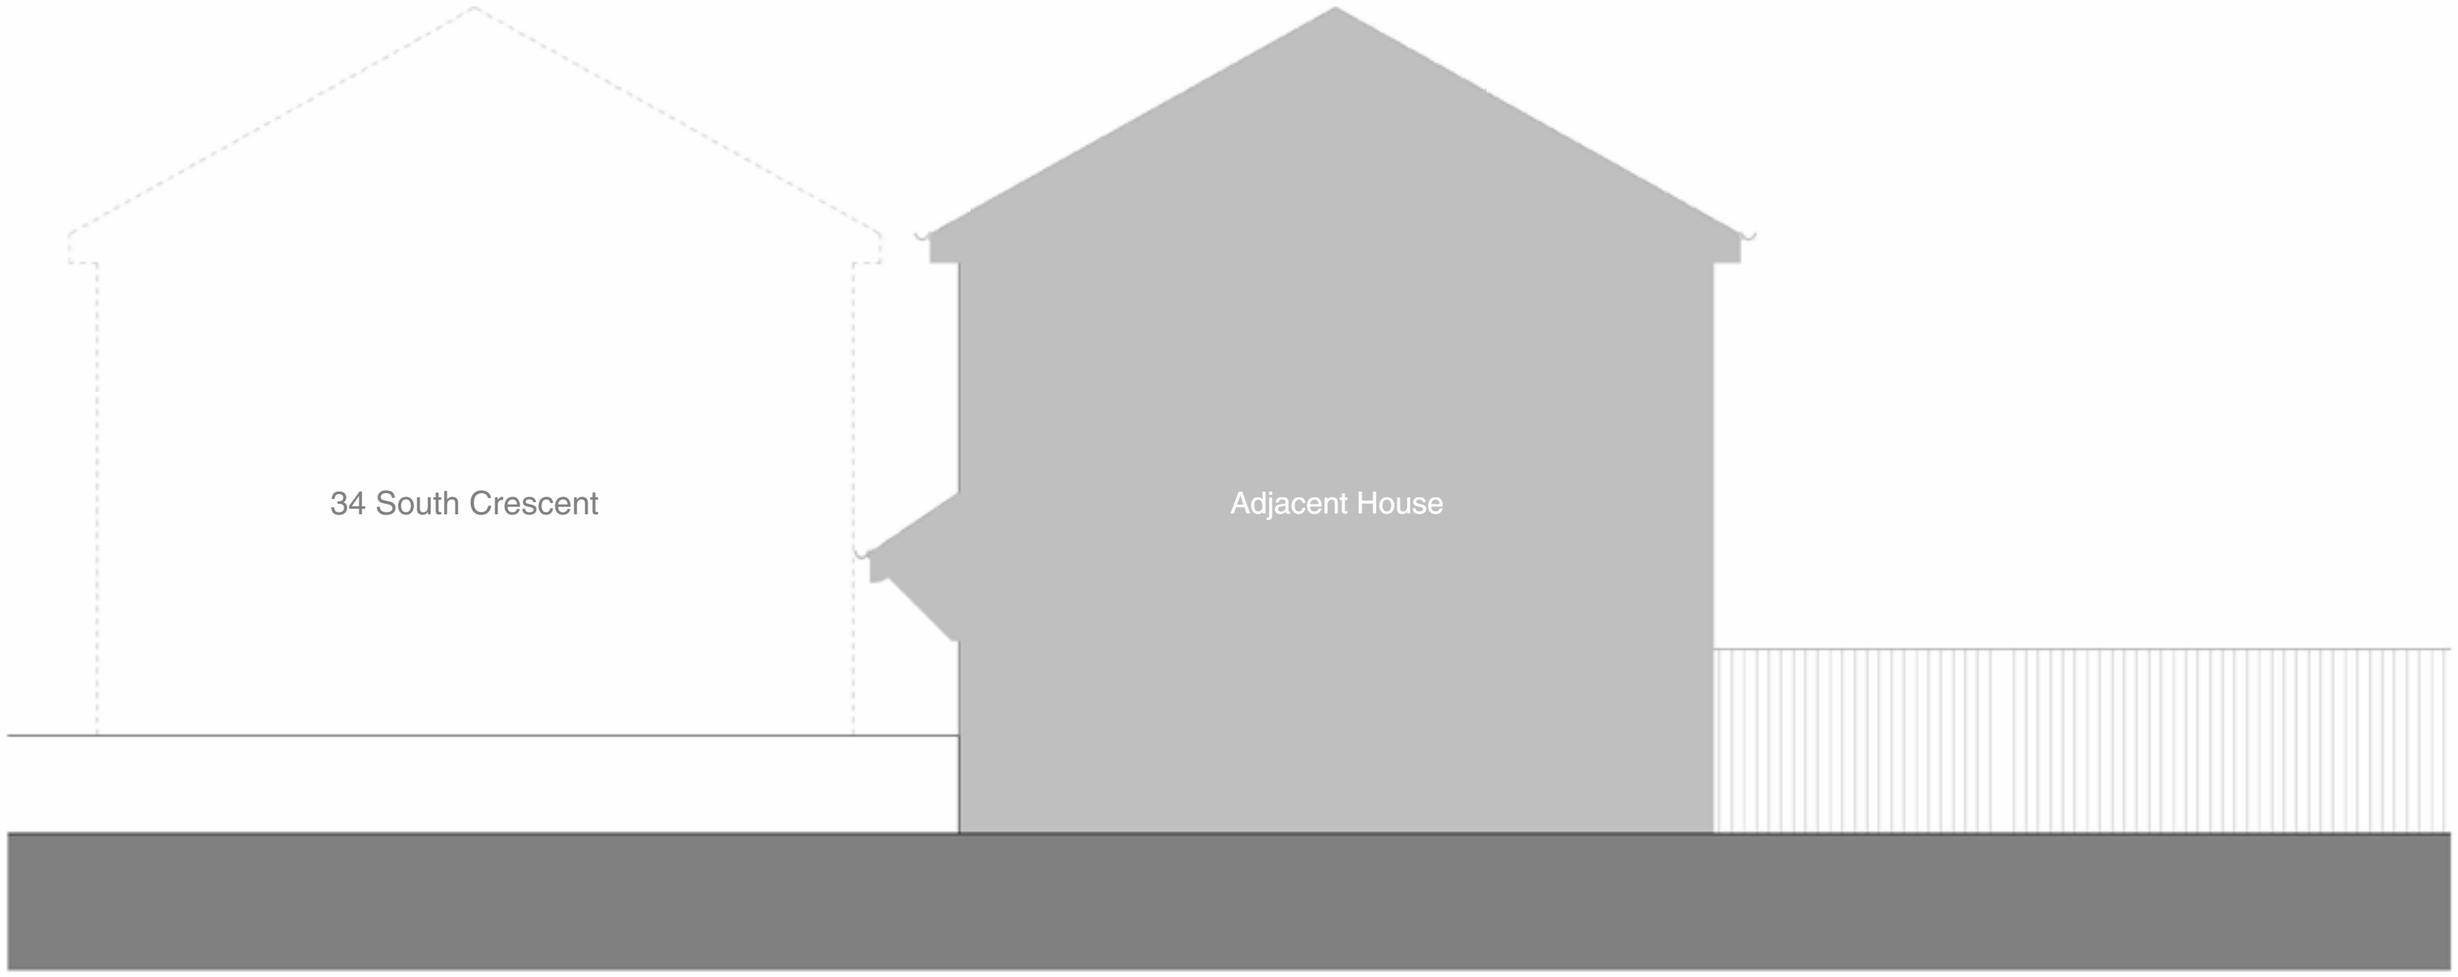

32 South Crescent

MOJO

003-12 Proposed Elevation - South

mojo-architects.com
info@mojo-architects.com
0161 818 8840

All these drawings are for the purpose of achieving local authority planning and building regulations plans approval only and should not be used as a working drawings for building construction. These design drawings must be read in conjunction with structural engineers design, drawings and calculations. All rights reserved © Copyright 2022. These plans & specifications are the property of Mojo Architecture Ltd and shall not be re-printed, reproduced, modified in whole or part without written consent, nor shall any building or structure be constructed in accordance with such plans or specifications thereof without written consent.

1 : 50 @ A3

0m 1m 2m 3m 4m



32 South Crescent

003-11 Proposed Elevation - East

MOJO
mojo-architects.com
info@mojo-architects.com
0161 818 8840

All these drawings are for the purpose of achieving local authority planning and building regulations plans approval only and should not be used as a working drawings for building construction. These design drawings must be read in conjunction with structural engineers design, drawings and calculations. All rights reserved © Copyright 2022. These plans & specifications are the property of Mojo Architecture Ltd and shall not be re-printed, reproduced, modified in whole or part without written consent, nor shall any building or structure be constructed in accordance with such plans or specifications thereof without written consent.