
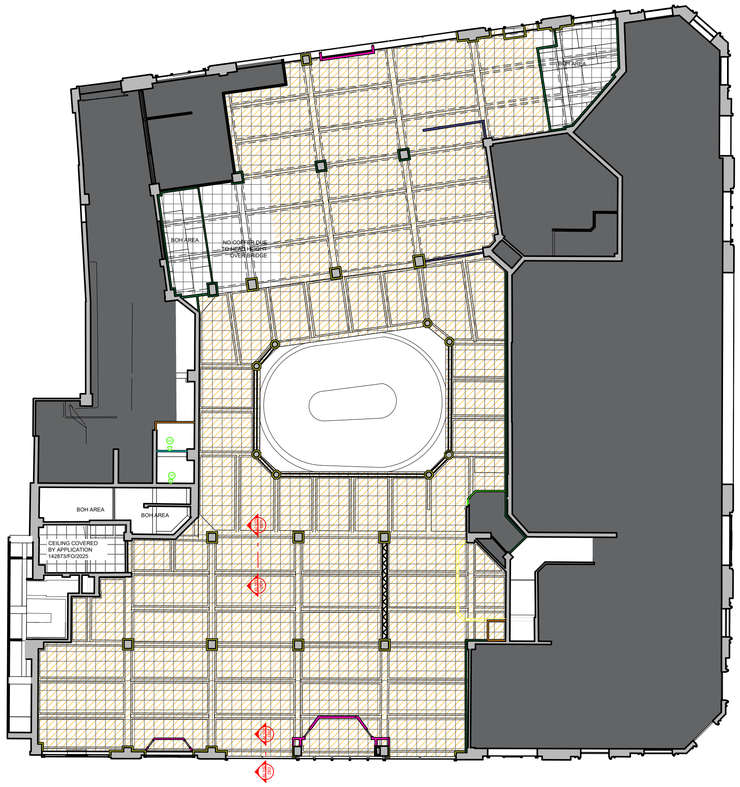



KEY

- LANDLORD'S DEMISE (OUTSIDE SCOPE)
- AREA WITH COFFER DETAIL 857m²
- SUSPENDED ACCOUSTIC CEILING

CEILING EXTENT (GROUND FLOOR)
1:200

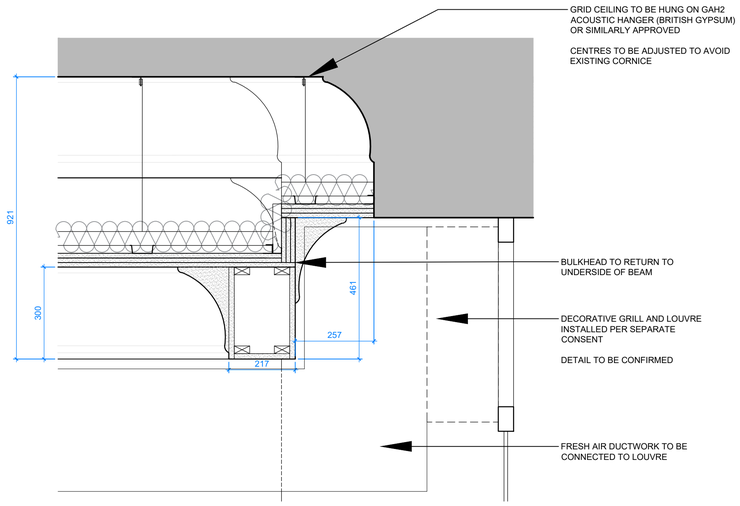

D02 - PROPOSED TYPICAL CEILING DETAIL (BULKHEAD)
1:10

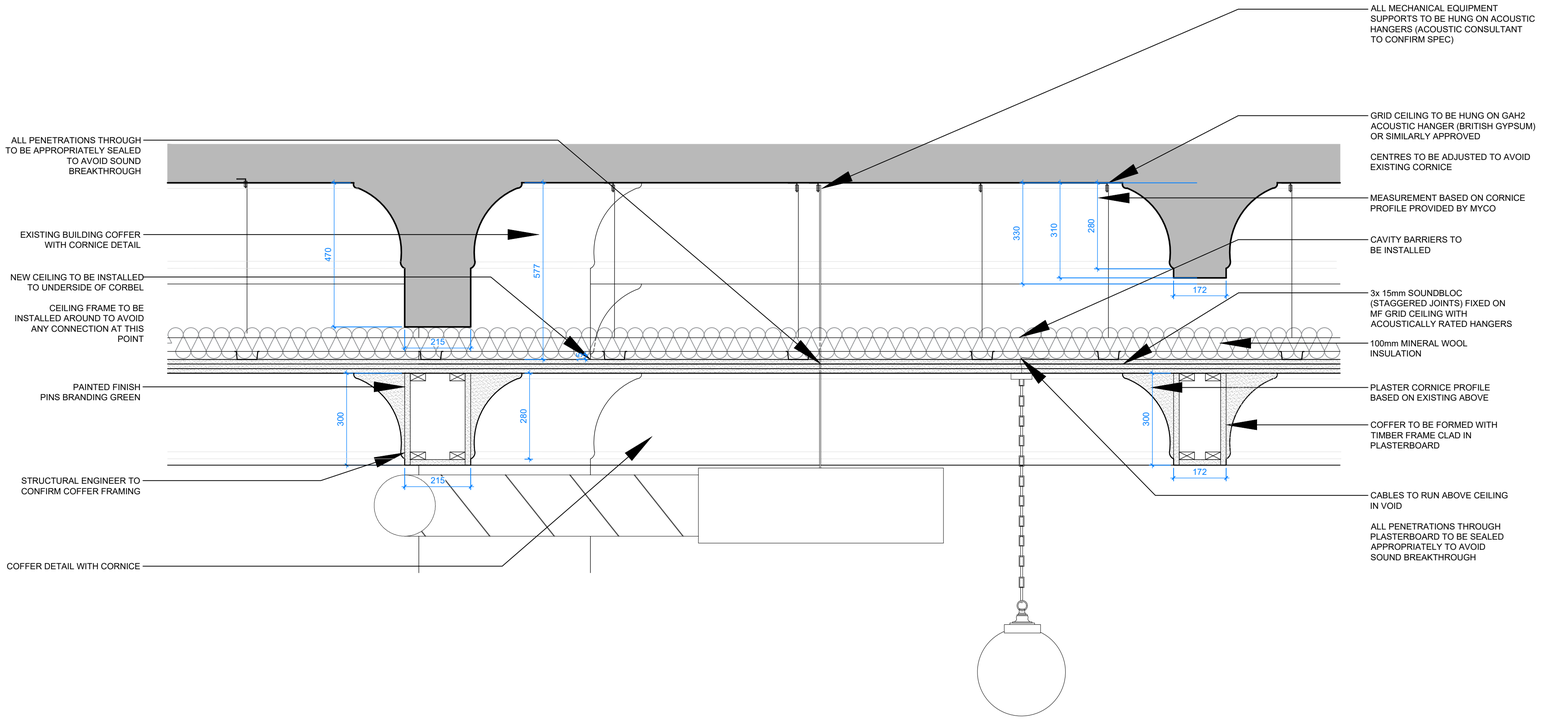

D01 - PROPOSED TYPICAL CEILING DETAIL
1:10



PROPOSED COFFER PROFILE
IMAGE OF MOULDING

Do not scale from this drawing. All dimensions to be checked on site prior to manufacture and construction. This drawing is the property of Harrison Ince Holdings Limited and should not be reproduced without permission.
All discrepancies to be brought to the attention of the architect immediately.
This drawing is to be read in conjunction with the specification / bill of quantities and related drawings.

REVISIONS

-	FIRST ISSUE	10.03.26	GW
A	ADDITIONAL CORNICE ADDED TO RECESS	21.04.26	GW
B	REVISED CEILING EXTENT	28.04.26	GW

FOR PLANNING

ALL DIMENSIONS TO BE CHECKED ON SITE BEFORE CONSTRUCTION

@1:500 scale

0 20m 40m

10m 30m 50m

HARRISON INCE
ARCHITECTS INTERIOR DESIGNERS

SECOND FLOOR
EASTGATE
2 CASTLE STREET
MANCHESTER
M3 4LZ
TEL: 0161 236 3650
EMAIL: admin@harrison-ince.co.uk

CLIENT	PINS SOCIAL CLUB		
PROJECT	SUNLIGHT HOUSE LITTLE QUAY ST, MANCHESTER M3 3HP		
TITLE	PROPOSED ACOUSTIC CEILING DETAILS		
DATE	APRIL 2026	SCALE	1:100 @ A1
JOB NO.	01	DWG. NO.	AL102 B
DRAWN	CAD/GW	CHECKED	