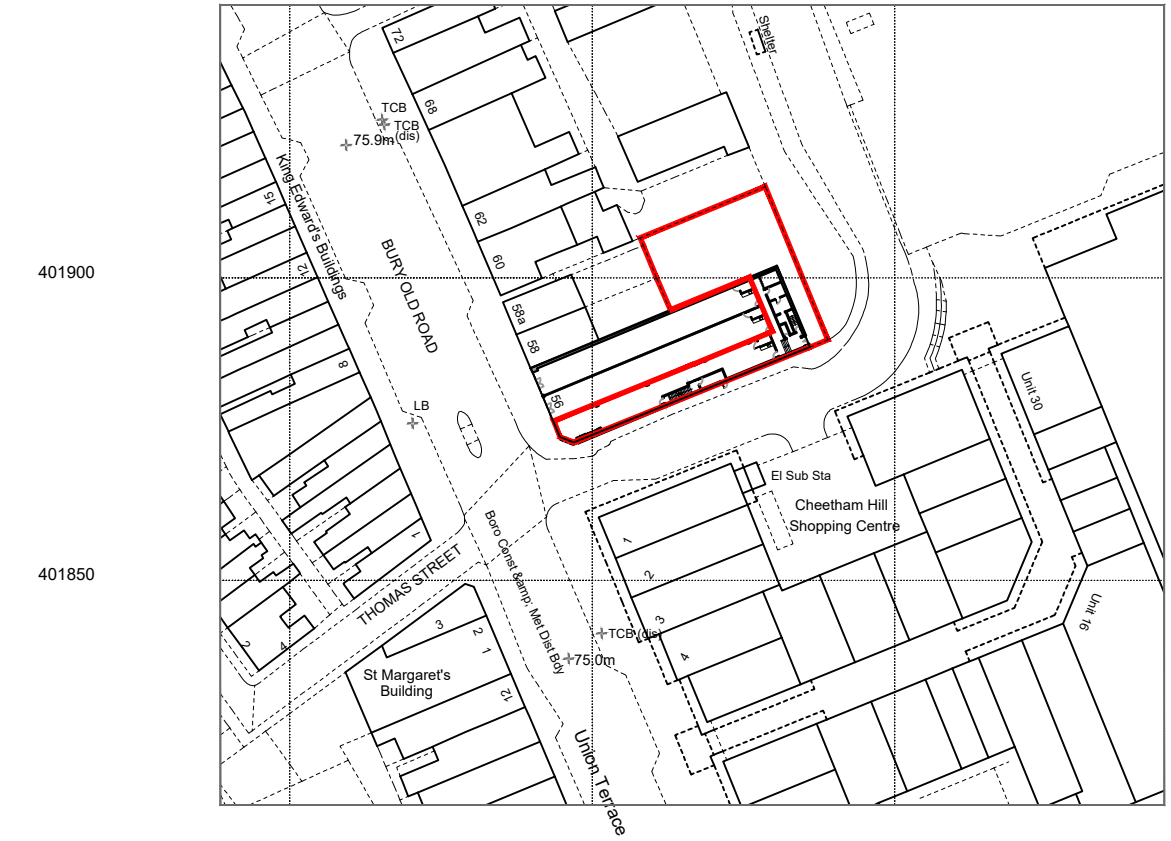


north

Rev	Ammendment	Date
-	-	-

NK ARCHITECTS

t 0161 8501045
m 07814 024033
e nadir@nk-architects.com
w www.nk-architects.com

PROJECT:
NEW EXTRACTION SYSTEM INTO CLASS 'E' RESTAURANT AND NEW WINDOW OPENINGS TO SIDE ELEVATION.

ADDRESS:
UNIT 3 - 56 BURY OLD ROAD, CHEETHAM HILL, MANCHESTER

DRG:
SITE LOCATION PLAN

DRG STATUS:
PLANNING SUBMISSION

DATE: June 2026
SCALE: 1:1250
SIZE: A4
DRAWN: ANK
CHECKED: ANK
DRG NO: 667.00

COPYRIGHT © 2007 NK ARCHITECTS (MCR) LIMITED. ALL RIGHTS RESERVED.