



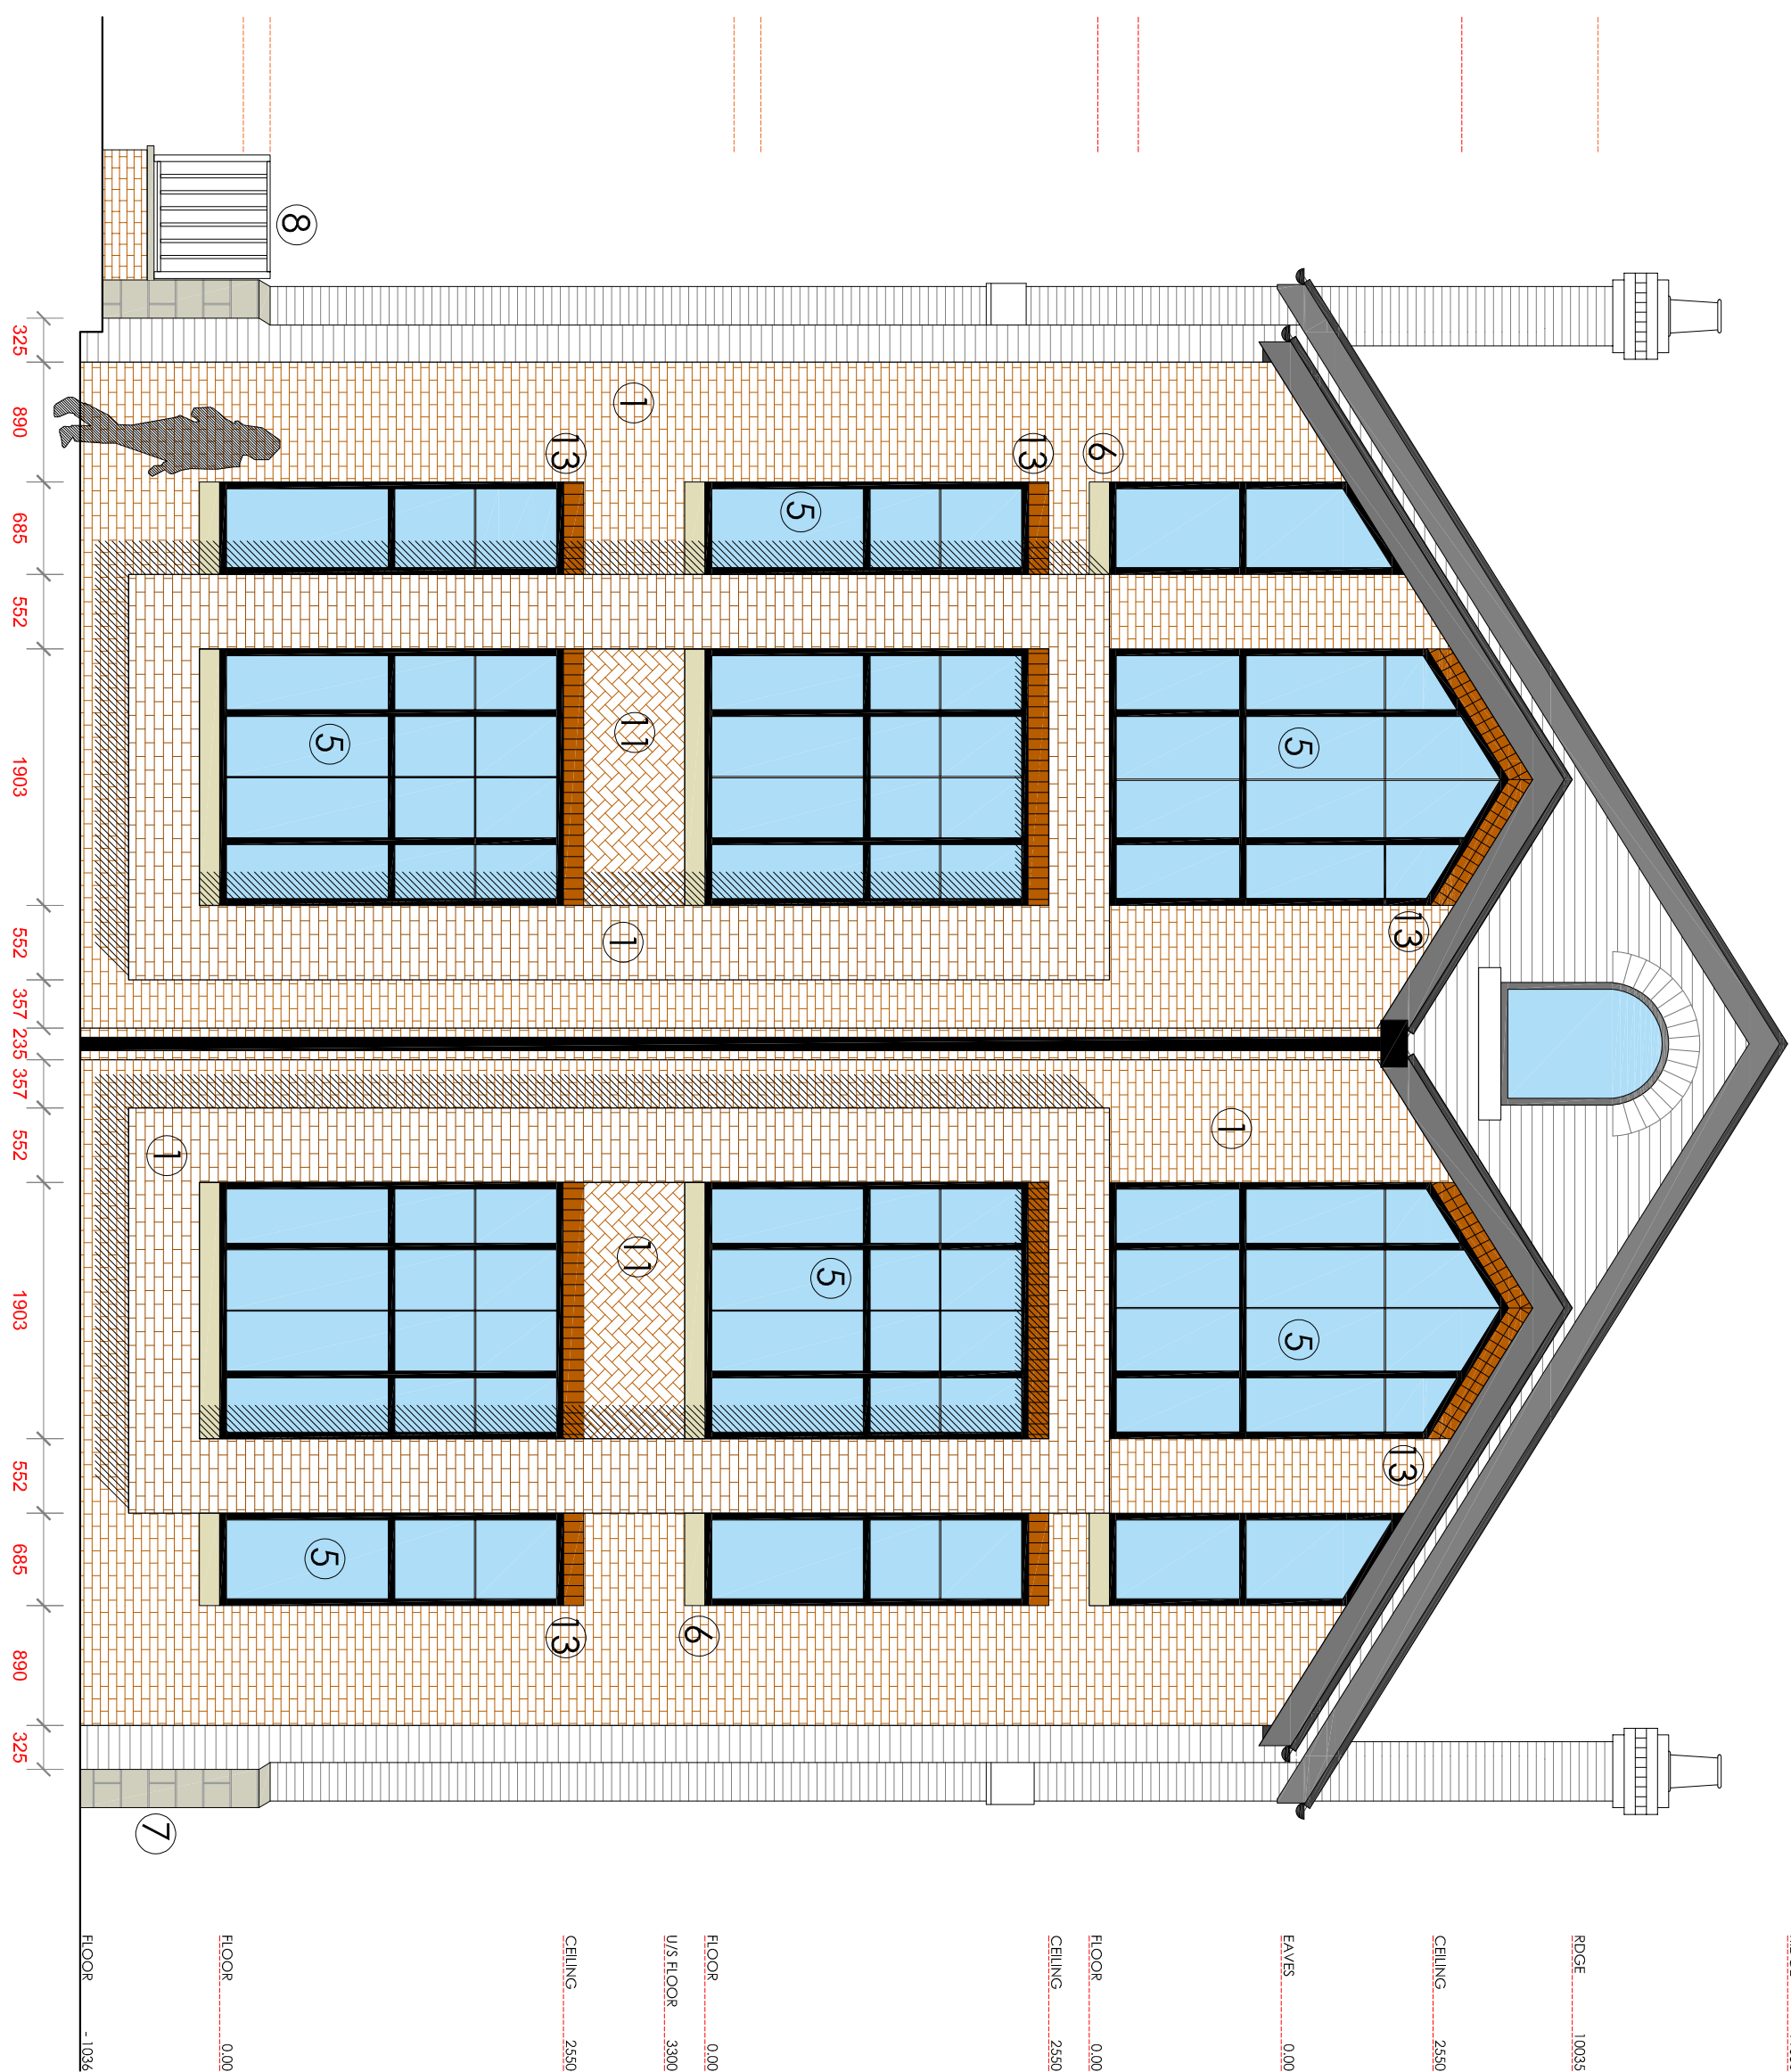

- 1 RED FACING BRICK
2 GREY NATURAL SLATE
3 OFF-WHITE RENDER
4 WHITE HERITAGE WINDOWS
5 BLACK ALUMINIUM WINDOWS
6 FLUSH STONE CILLS
7 ASHLAR STONE RENDER
8 CAST IRON BLACK RAILINGS
9 VELUX ROOF LIGHTS
10 SATIN GLASS
11 HERRINGBONE BRICK DETAIL
12 HERITAGE APPROVED UPVC WINDOWS
13 BRICK HEADS

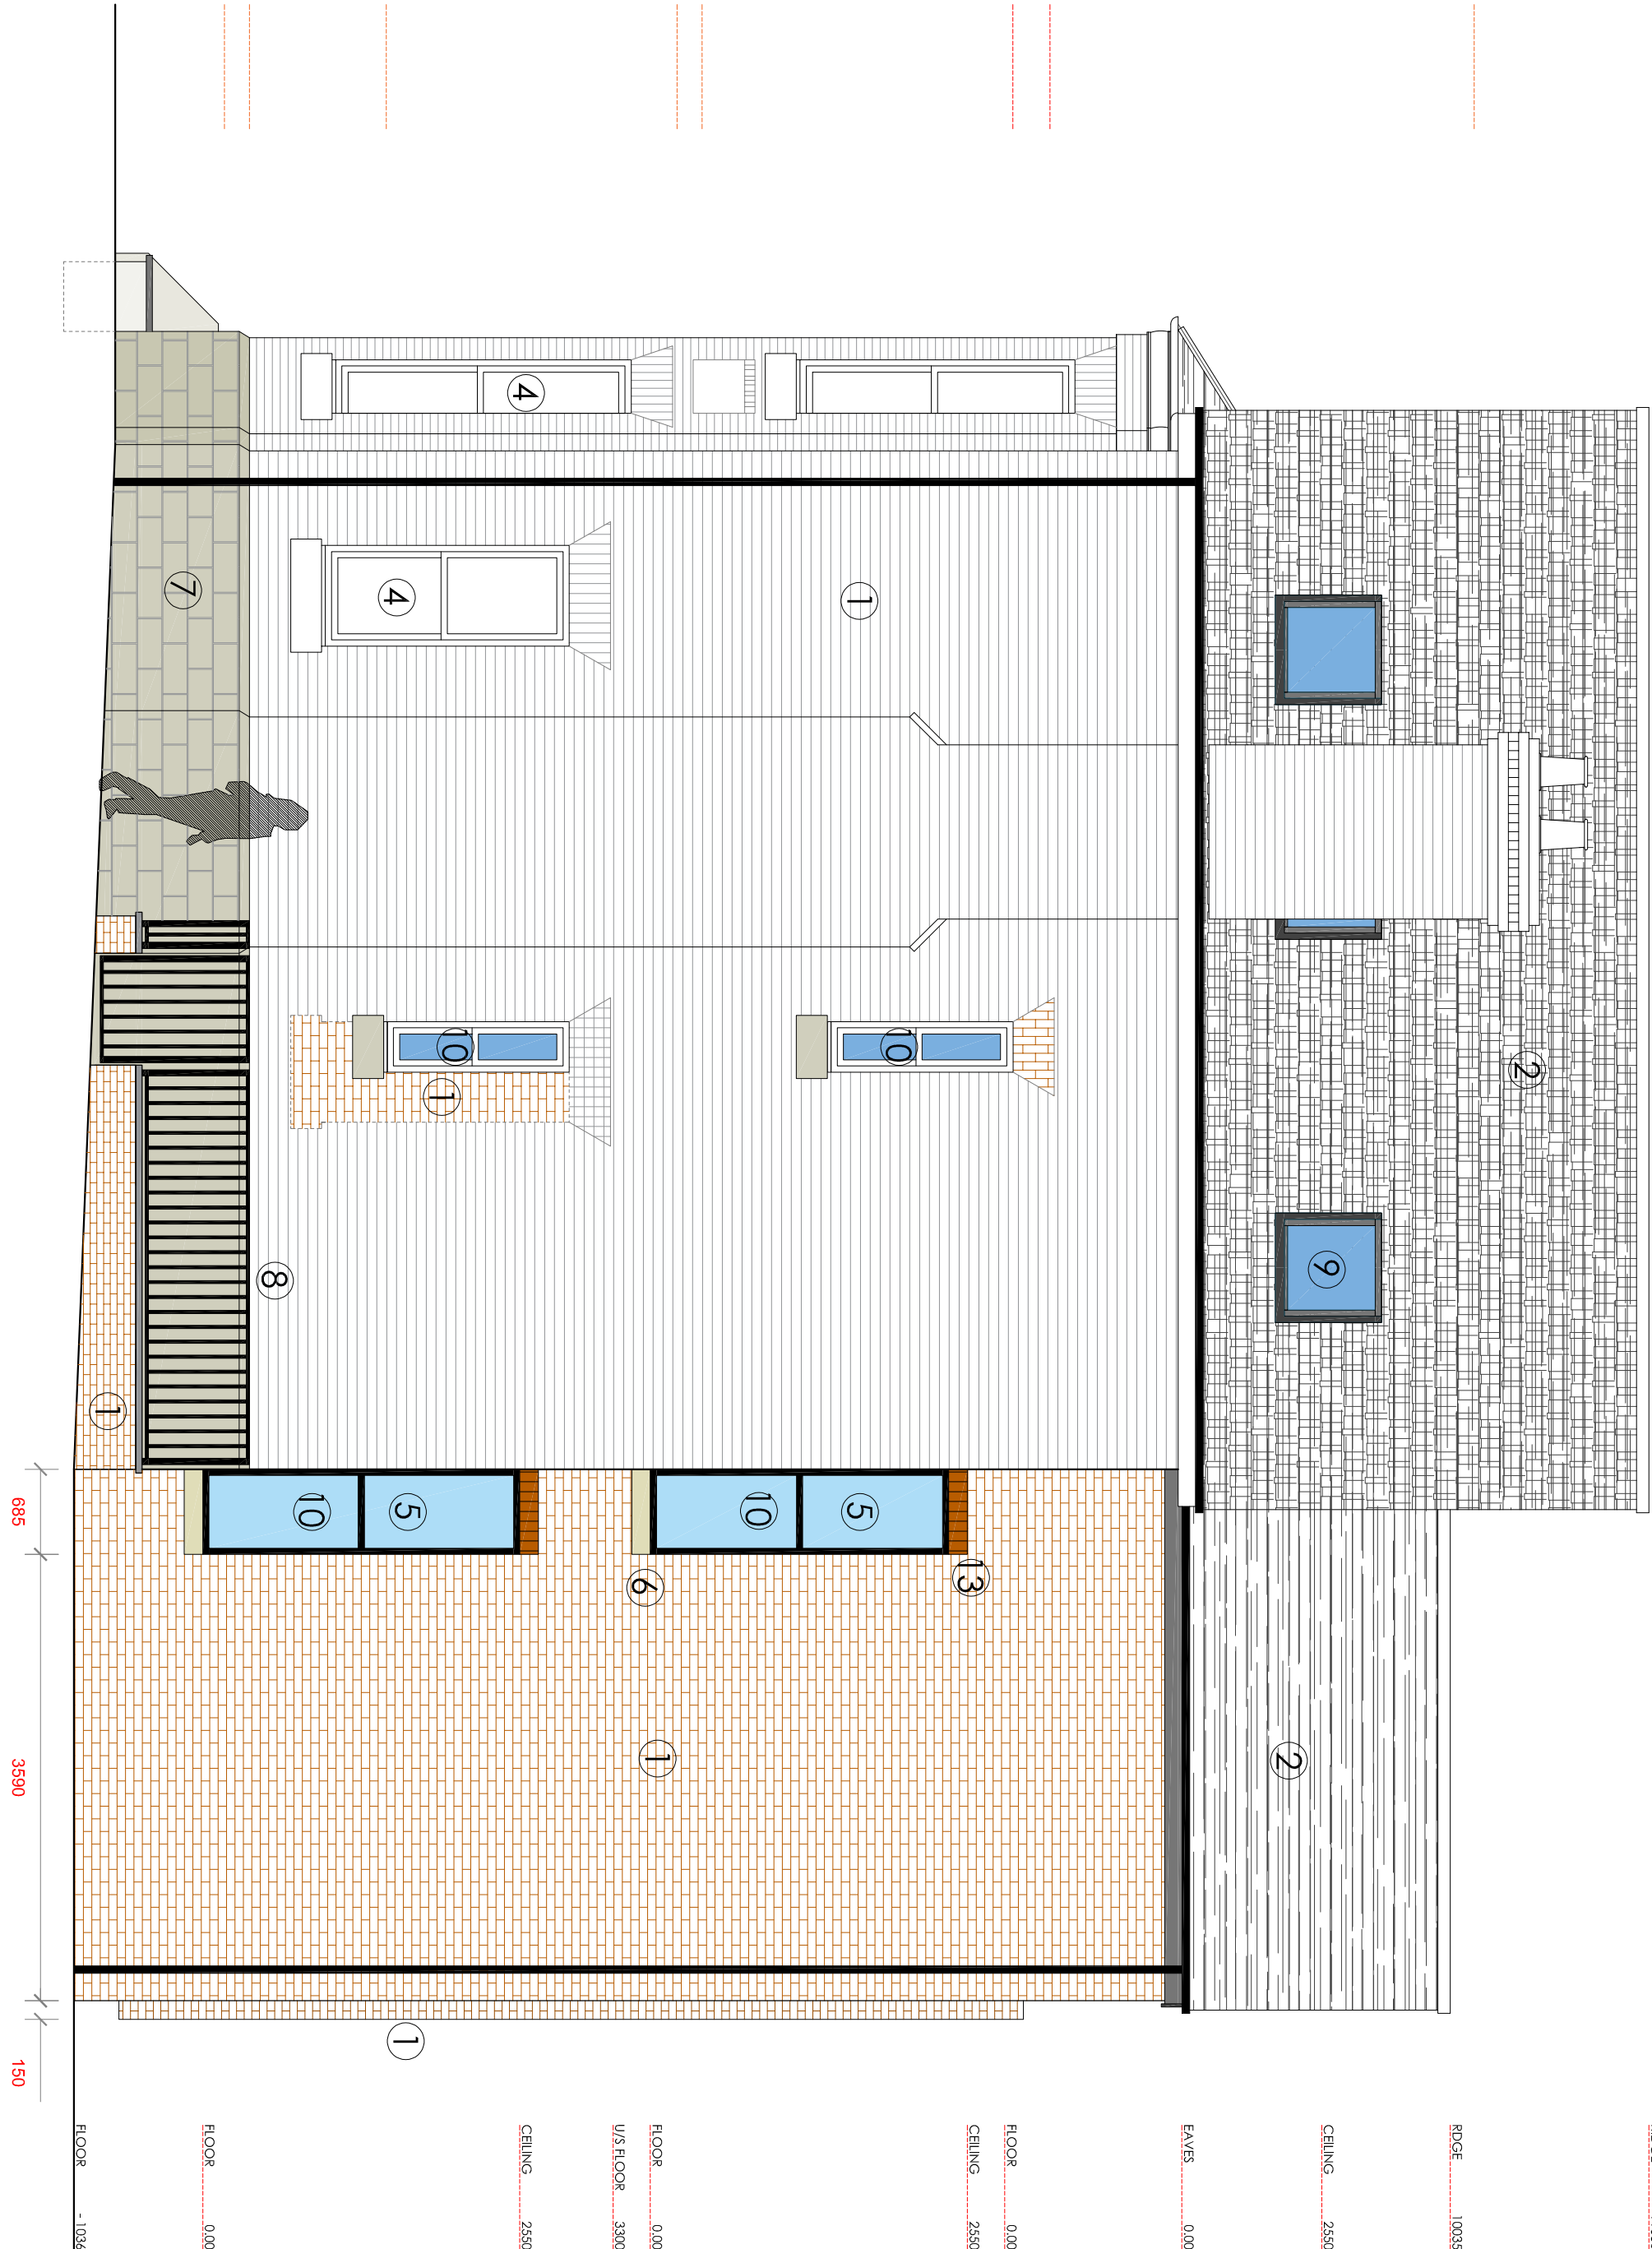

SIDE ELEVATION (NE)



PROJECT REF
25055

DRAWING REF
211 A

SCALE
1:50 @ A1

DATE
SEPT '25



BLUECHIP ARCHITECTURE


CLIENT
HILLTOP REALTY LTD
10 DEER PARK ROAD
WHALLEY RANGE
MANCHESTER
M16 8FR

PROJECT
2.5 STOREY REAR EXTENSION
INTERNAL REMODELING
CHANGE OF USE TO FORM
6NO SELF-CONTAINED APARTMENTS

DRAWING TITLE
PROPOSED ELEVATIONS
PLANNING

A UPDATED FOLLOWING COMMENTS
ISSUED FOR PLANNING APPROVAL

27.03.26
04.11.25

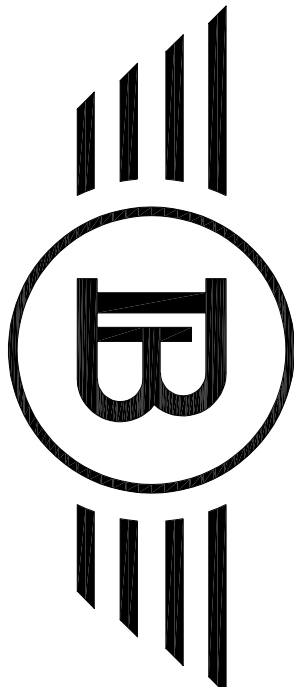

BLUECHIP ARCHITECTURE

07999 294 675
DESIGN@BLUECHIP-ARCHITECTURE.CO.UK
WWW.BLUECHIP-ARCHITECTURE.CO.UK
18 BOTANY ROAD | WORKLEY | MANCHESTER | M20 9LS
COPYRIGHT PROTECTED & ISSUED UNDER LICENCE TO THE CLIENT NAMED ABOVE. ALL INFORMATION CONTAINED HEREIN IS NON-TRANSFERABLE WITHOUT APPROVAL FROM BLUECHIP ARCHITECTURE LTD.