


MANICURED LAWN

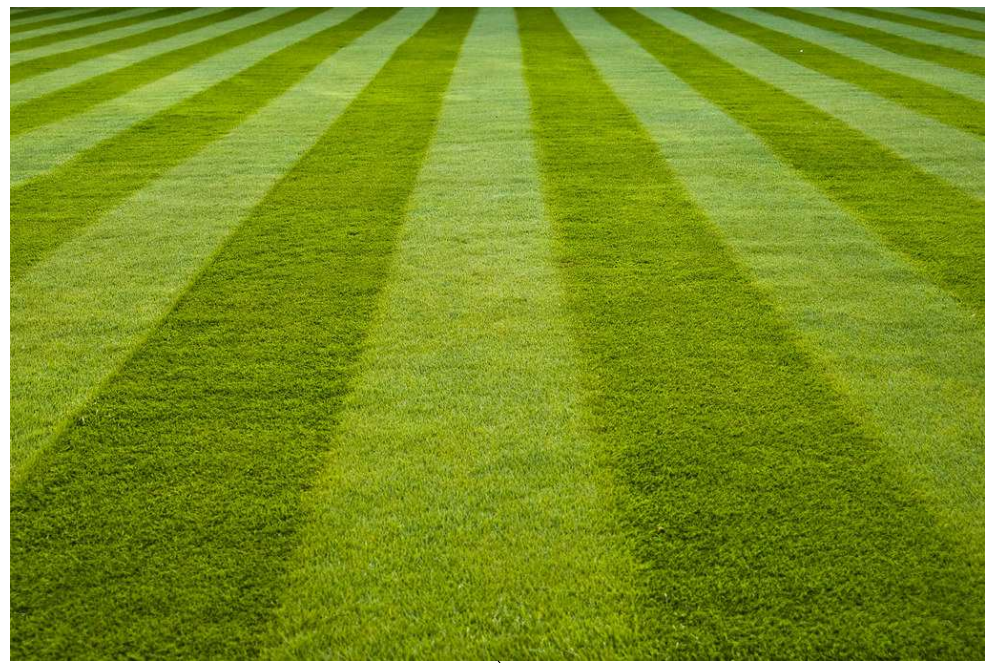

EXISTING BRICK GARDEN WALL



BOX PLANTING TO DEFINE BORDERS



CAMOUFLAGE EV CHARGERS








ULTIPOROUS PERMEABLE SURFACING



CAST IRON RAILINGS TO BASEMENT



CHERRY LAUREL HEDGING TO SCREEN BIN & BIKE STORAGE

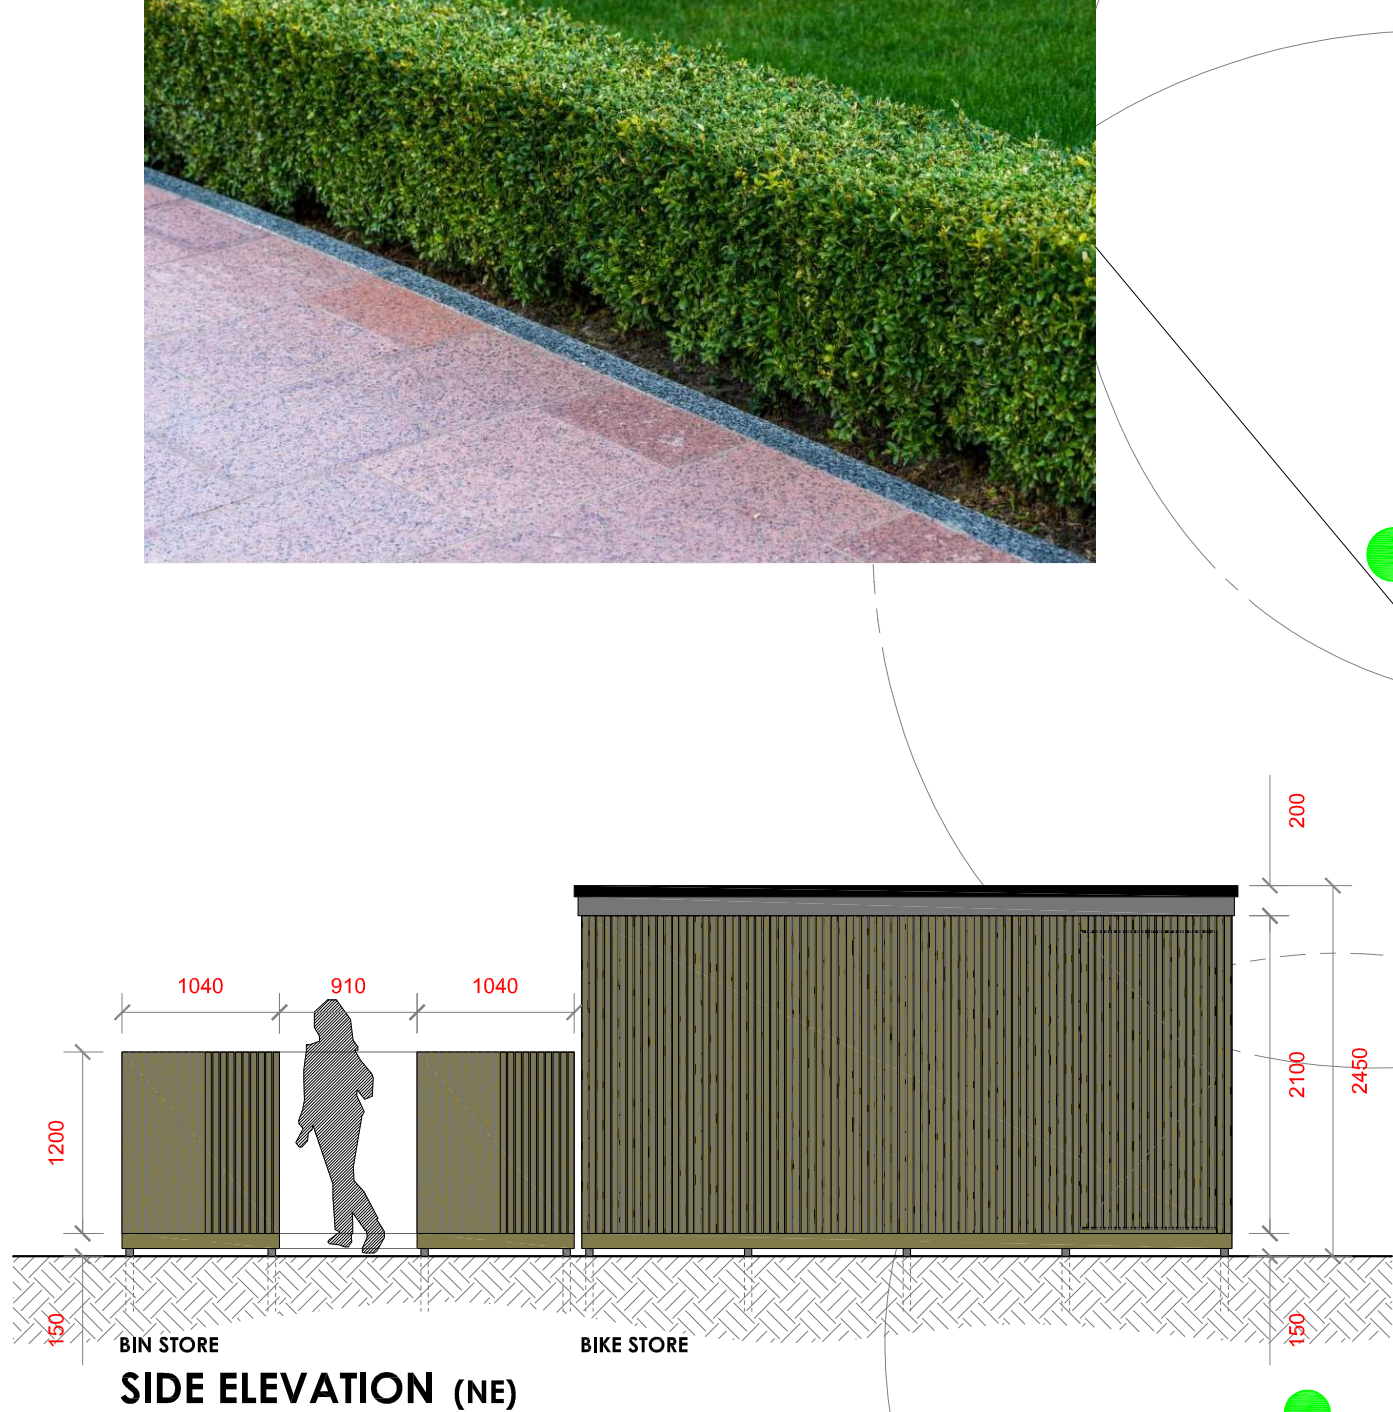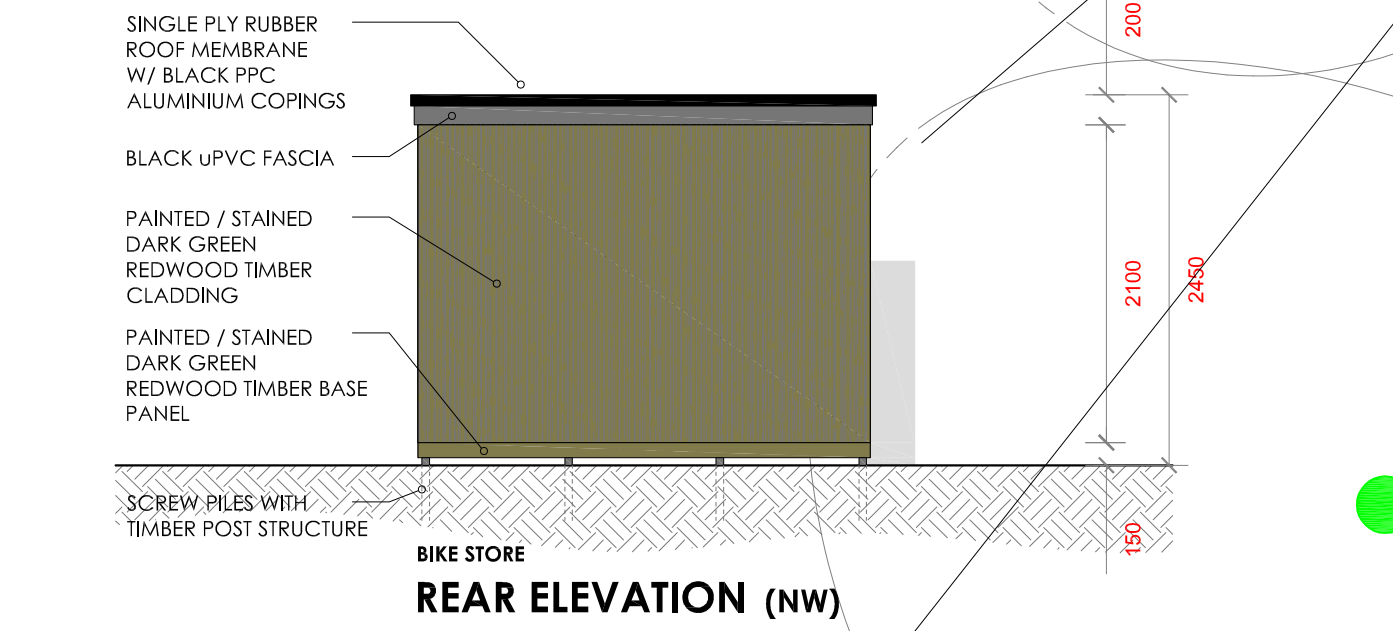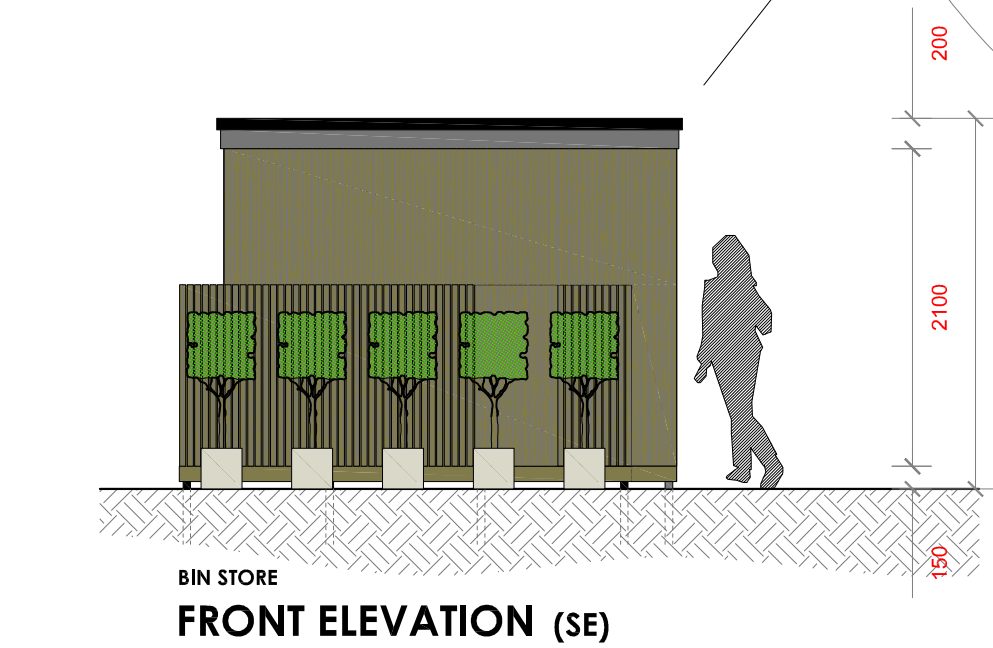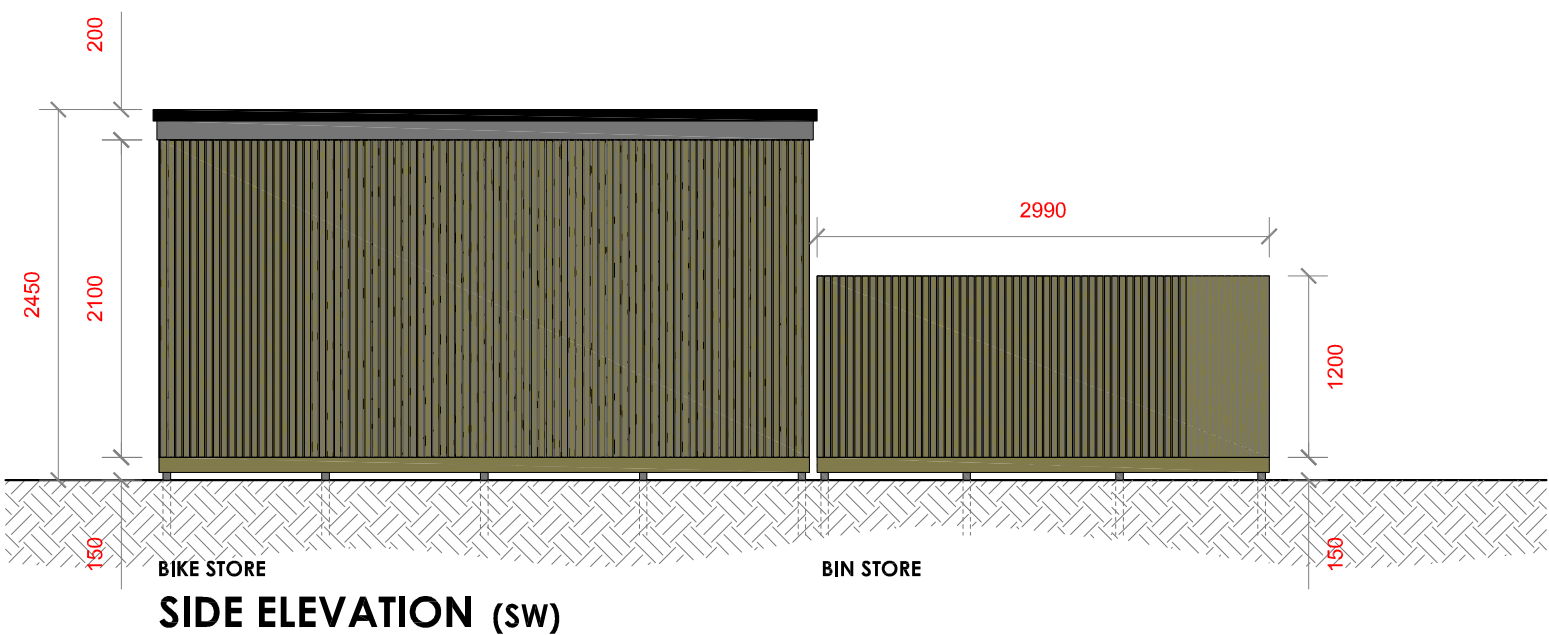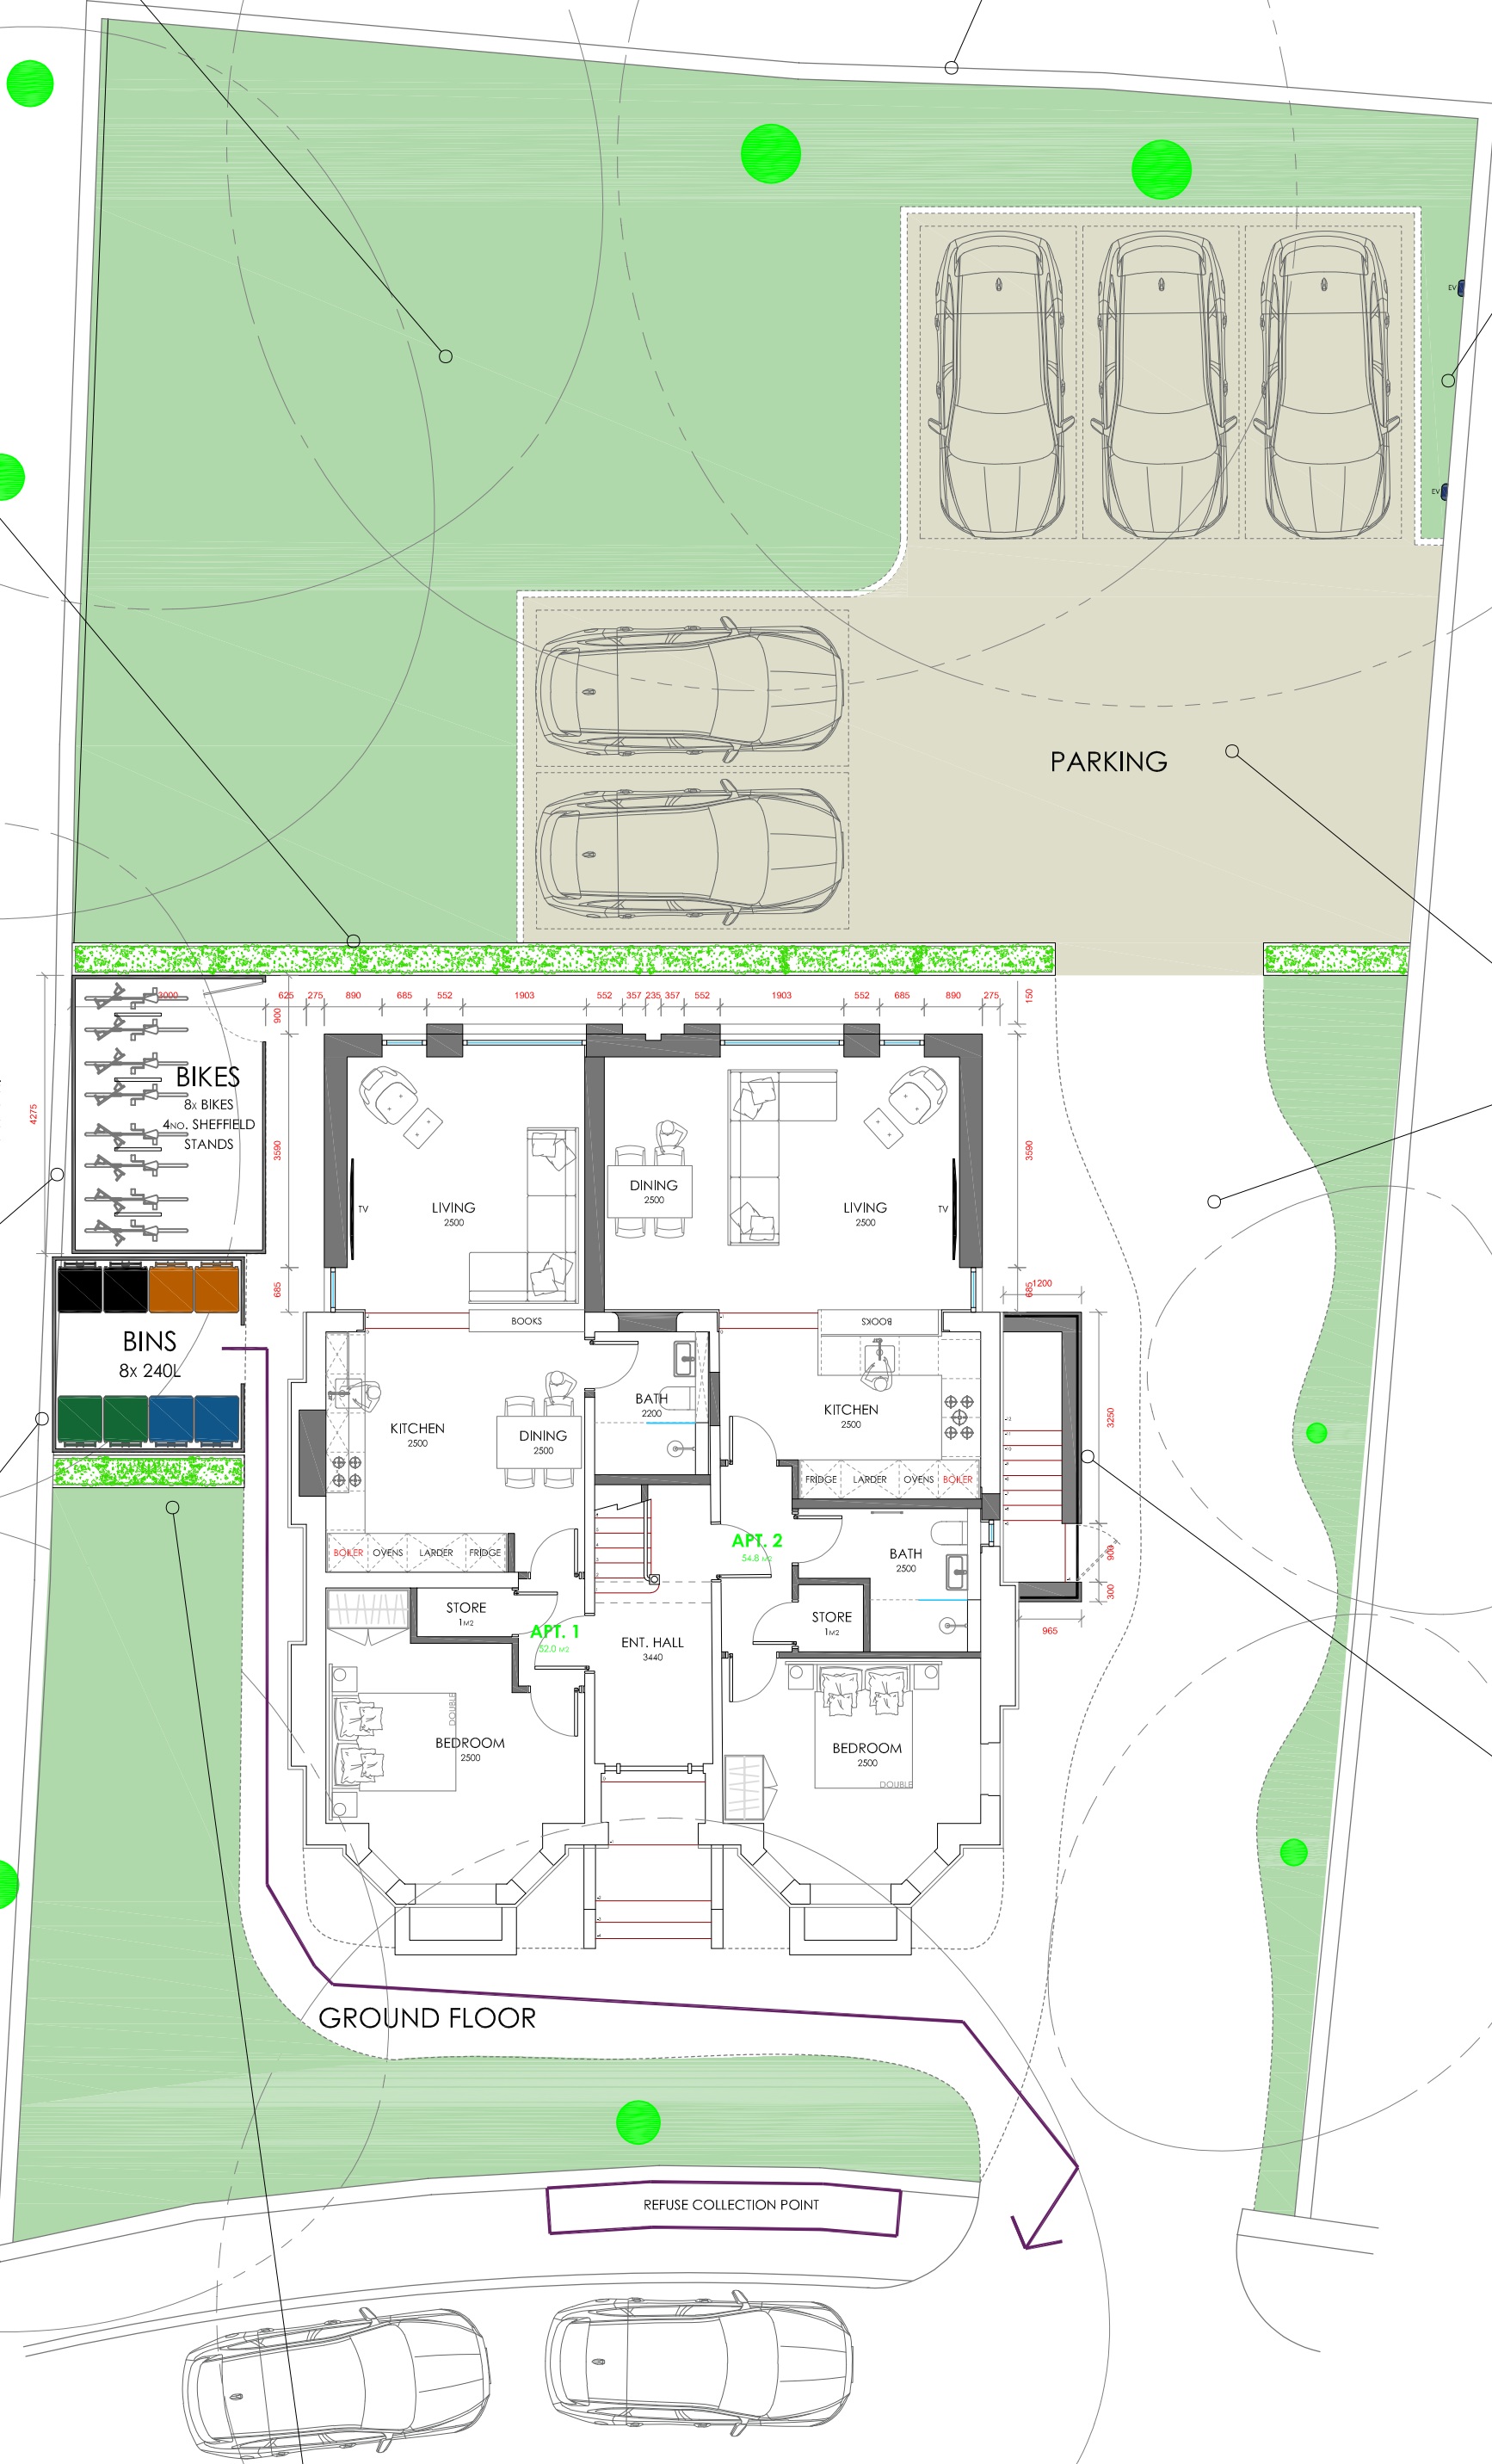

0 0.5 1m 5m 10m

PROJECT REF
25055

DRAWING REF
230 A

SCALE
1:100 @ A1

DATE
SEPT '25

CLIENT

HILLTOP REALTY LTD
10 DEER PARK ROAD
WHALLEY RANGE
MANCHESTER
M16 8FR

PROJECT

2.5 STOREY REAR EXTENSION
INTERNAL REMODELLING
CHANGE OF USE TO FORM
6NO SELF-CONTAINED APARTMENTS


DRAWING TITLE

PROPOSED LANDSCAPING

PLANNING

A UPDATED FOLLOWING COMMENTS
- ISSUED FOR PLANNING APPROVAL

27.03.26
18.11.25

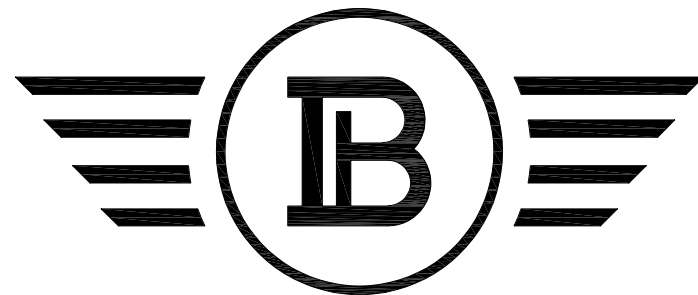

BLUECHIP ARCHITECTURE

07999 294 675

DESIGN@BLUECHIP-ARCHITECTURE.CO.UK
WWW.BLUECHIP-ARCHITECTURE.CO.UK

18 BOTANY ROAD | WORSLEY | MANCHESTER | M30 8JS

COPYRIGHT PROTECTED & ISSUED UNDER LICENCE TO THE CLIENT NAMED ABOVE. ALL INFORMATION CONTAINED WITHIN IS NON-TRANSFERABLE WITHOUT APPROVAL FROM BLUECHIP ARCHITECTURE LTD.