

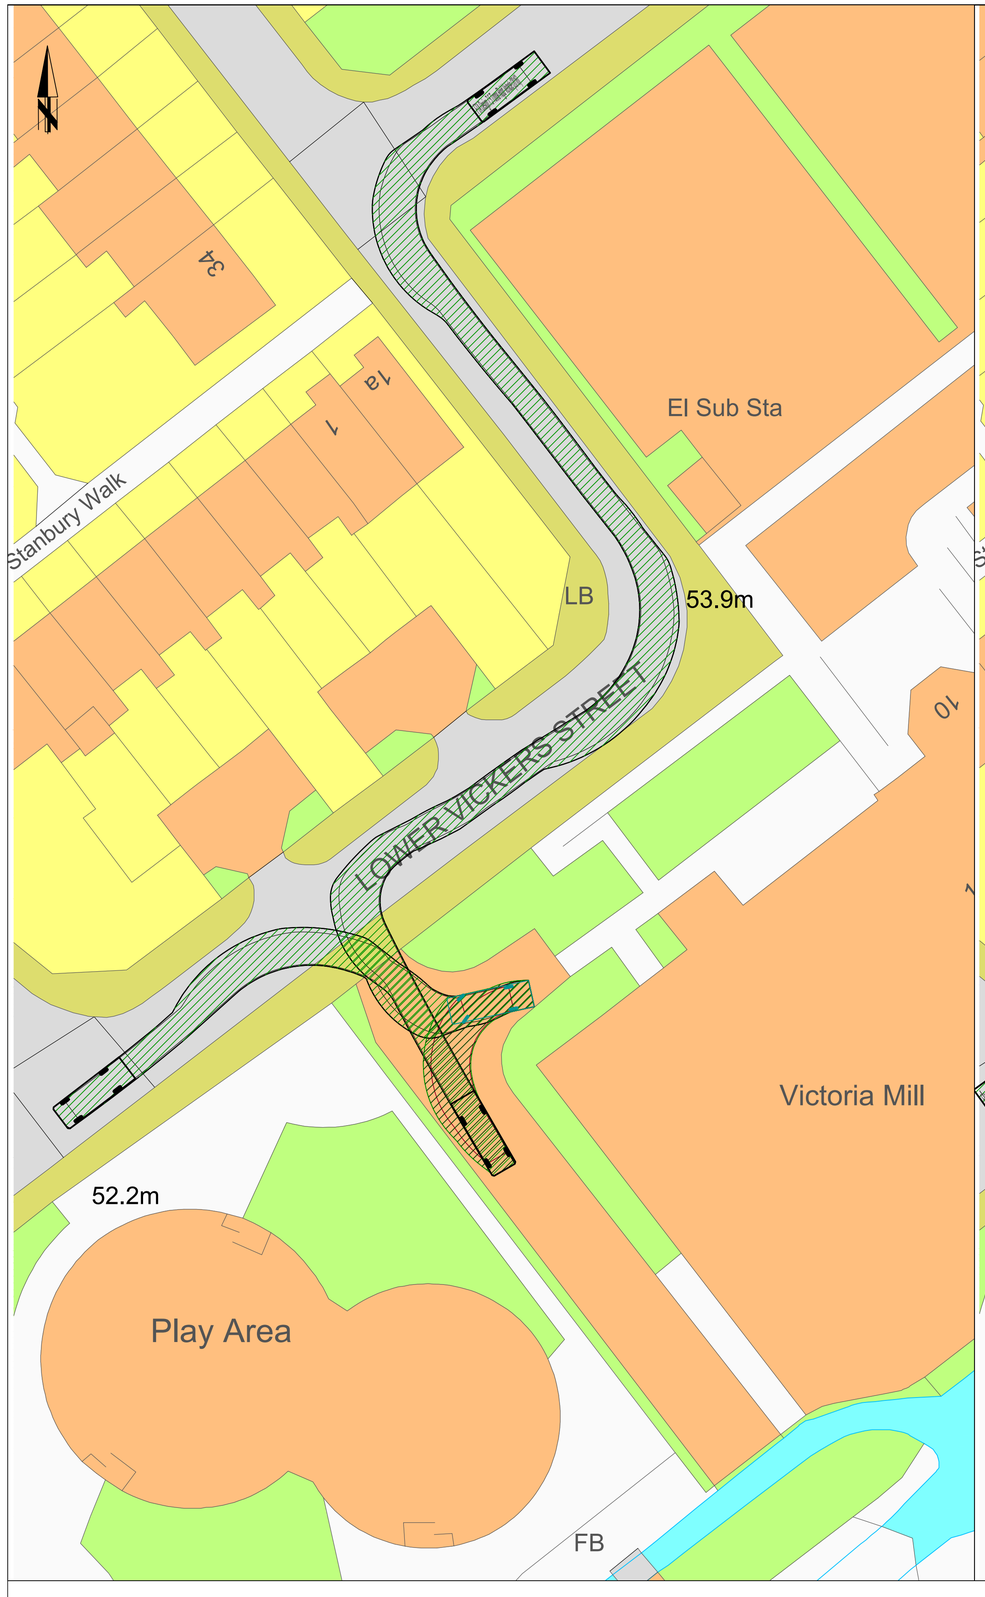


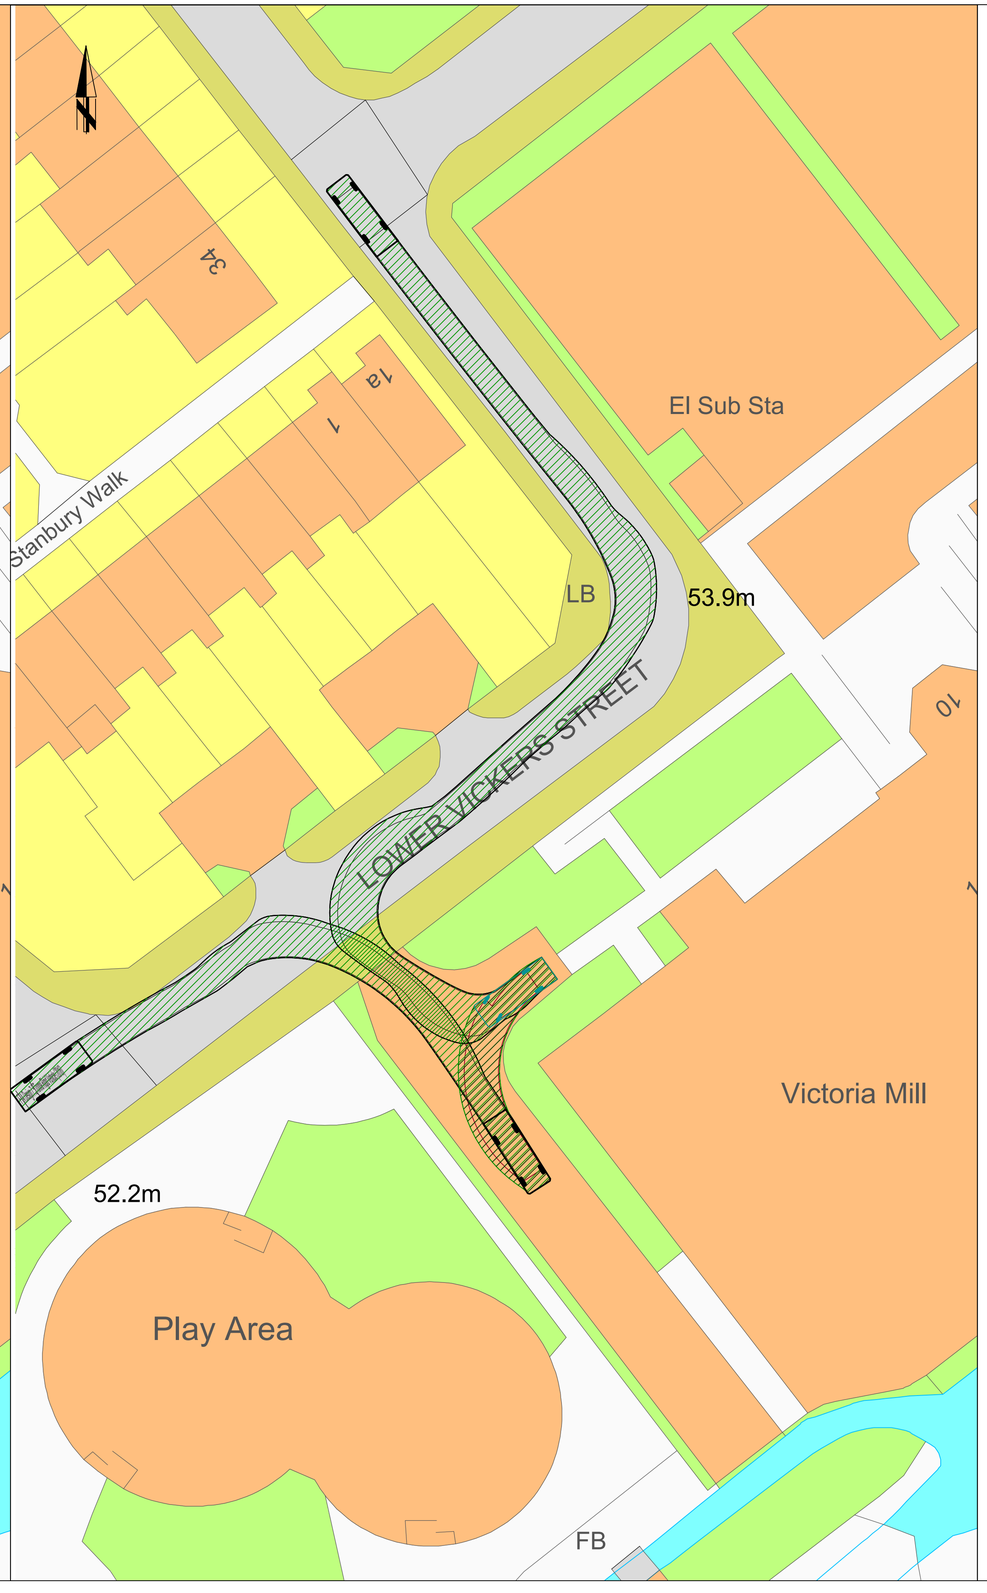

Notes:

1. Proposals are draft and for indicative purposes only. Further design development will be undertaken during the preliminary and detailed design stages.

2. Swept Path Analysis has been undertaken using OS mapping. There may be a degree of inaccuracy, and confirmation would be required with a topographical survey.

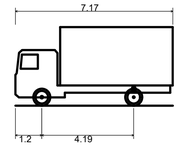

FTA Design 7.5 Tonne Rigid Vehicle (2016)	
Overall Length	7.170m
Overall Width	2.300m
Overall Body Height	3.580m
Min Body Ground Clearance	0.375m
Track Width	2.120m
Lock to lock time	3.00s
Kerb to Kerb Turning Radius	7.000m

CITYSTRUCT
Infrastructure Design Services

Citystruct Ltd
Highways & Infrastructure
Design Services
All Rights Reserved

Two Four Nine North, Lynnfield House,
Altrincham WA14 4DZ
Tel: 07392775864
Email: info@citystruct.com
Web: www.citystruct.com

DRAWING TITLE

Victoria Mill
Swept Path Analysis
Series 0100

REV.	DESCRIPTION	DRAWN BY	CHECKED	DATE
P01	Victoria Mill - Swept Path Analysis	UZ	MB	11.11.25

	INITIALS	DATE
SURVEYED BY		
DESIGNED BY	UZ	11.11.25
DRAWN BY	UZ	11.11.25
CHECKED BY	MB	11.11.25

DRAWING No. MAC07-CTY-HGN-ZZ-DR-D-0101

PROJECT TITLE: Victoria Mill

SCALE: 1:250

FILE No. MAC07

ORIGINAL SIZE: A1

ID 121076