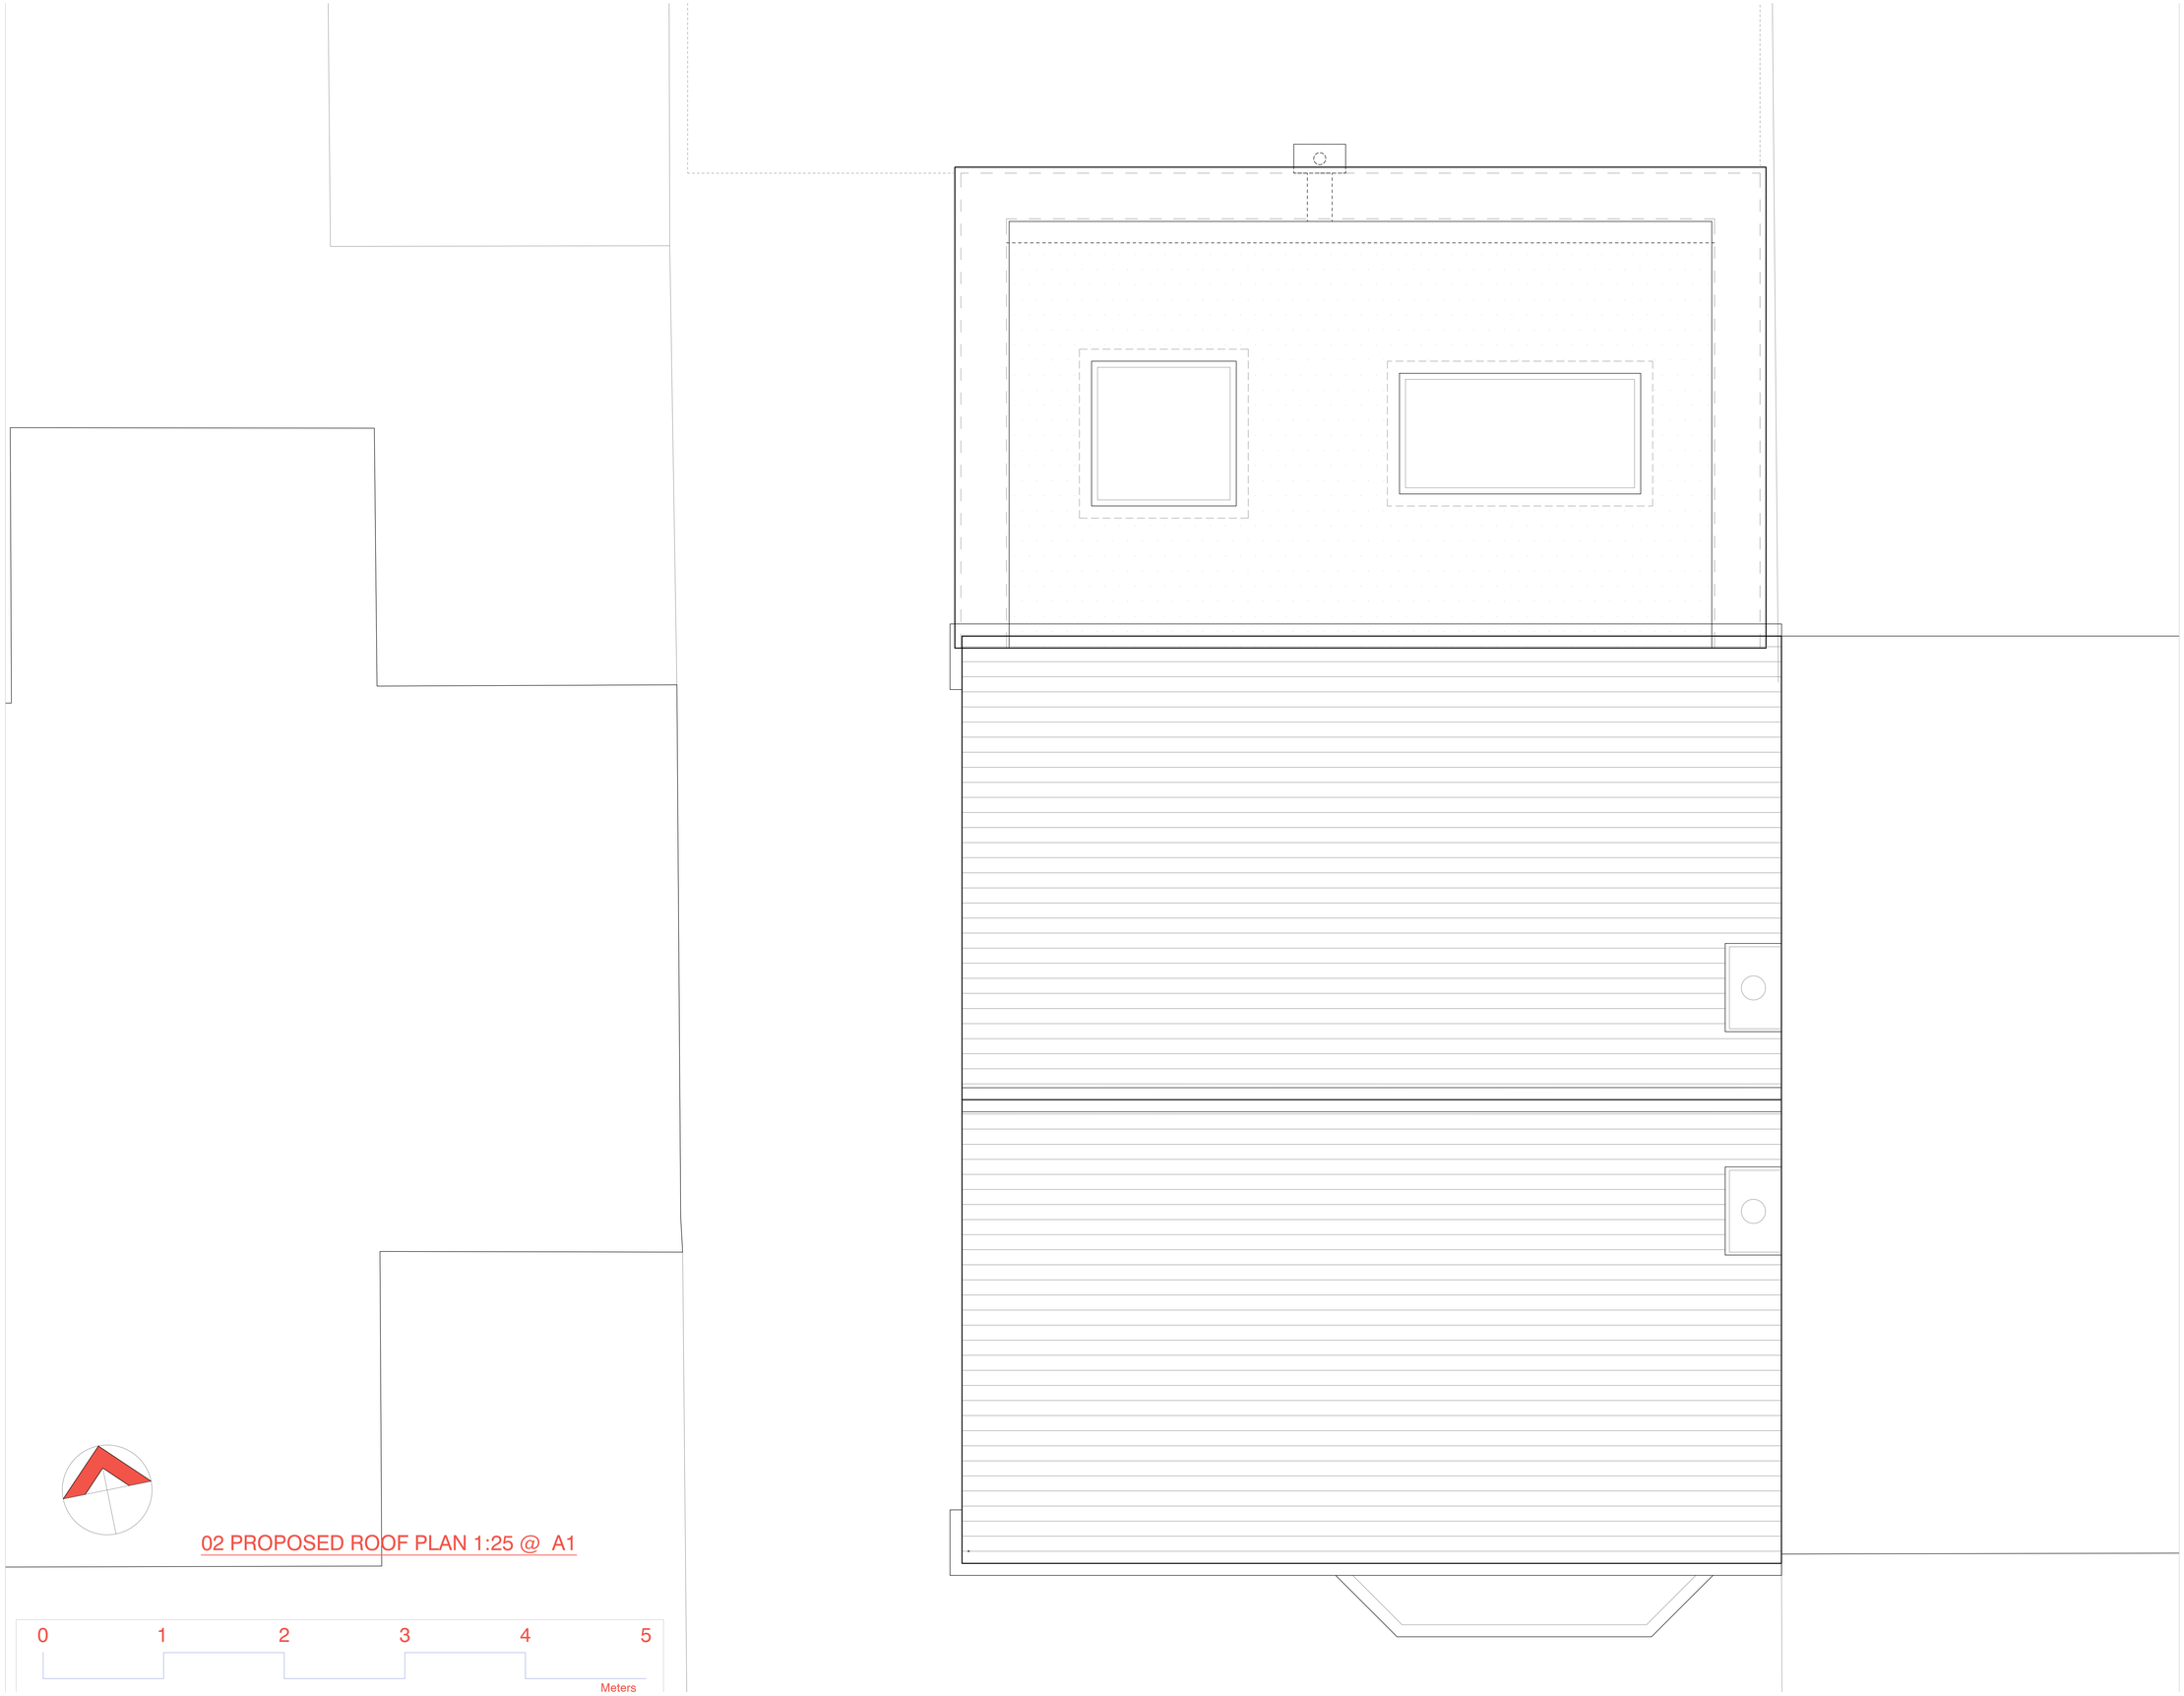


02 PROPOSED ROOF PLAN 1:25 @ A1

0 1 2 3 4 5

Meters

1. Do not scale this drawing except for planning purposes
2. Drawing to be used for the status indicated only
3. All dimensions and setting out shall be checked and confirmed and any discrepancies to be reported to the Designer prior to commencement of any work.
4. All work and materials to be in accordance with current statutory legislation, relevant codes of practice and British Standards
5. Drawing to be read in accordance with relevant consultants and sub-contractors drawings and specifications
6. This drawing is the property of Cross Street Architects and is not to be used in whole or in part without written consent

| no. | revision | date |
|---|---|---|
| X | XXX | XX.XX.XXXX |

**key plan:**

**Client:**

29 Ranford Road
M19 2QN

CROSS STREET ARCHITECTS
+ Architects
+ Interiors
+ Planning


CROSS STREET ARCHITECTS
(E) stephen@crossstreetarchitects.co.uk
(M) (44)7913633424
(W) www.crossstreetarchitects.co.uk


Title:

Proposed Roof Plan

| scale: | sheet: | date: |
|---|---|---|
| 1:25 | A1 | May 2026 |

drawing status:

PLANNING

rev:

190-RL-253 -