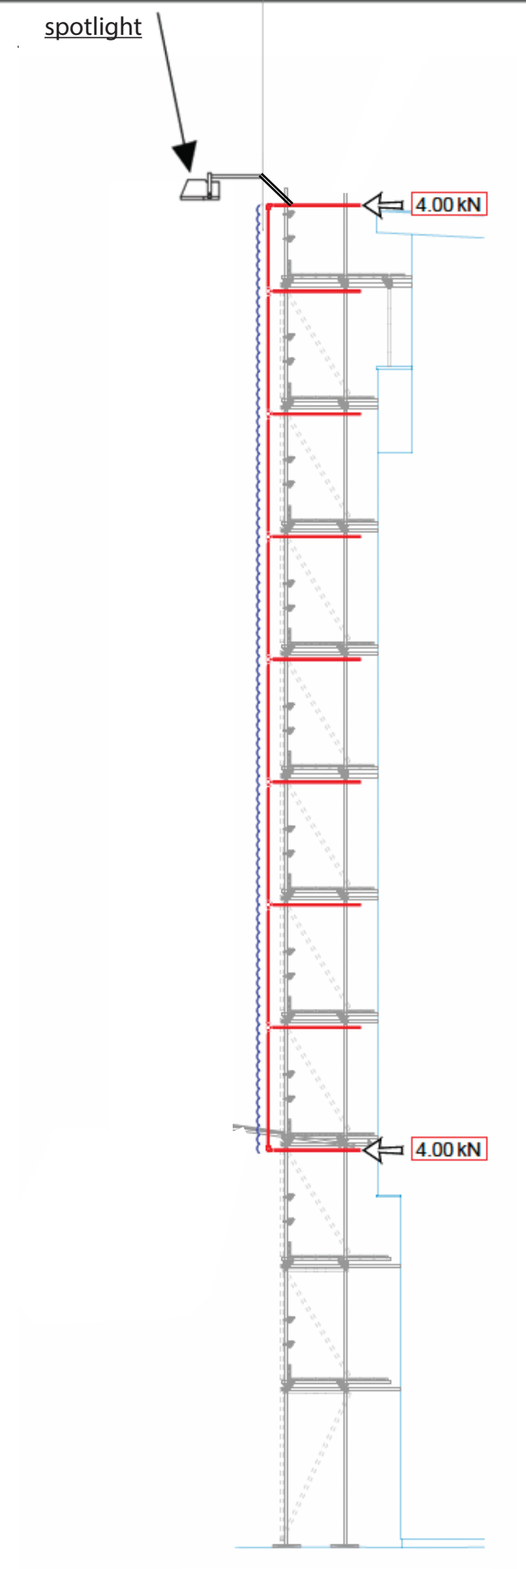


SECTION ELEVATION B

Project Title 6 Oldham Road, Manchester, M4 5DB	**Drawing Title** Section	**Scale: 1.100@A3** 0 1 2.5 5	**Date** 10.06.26	Streetvox.