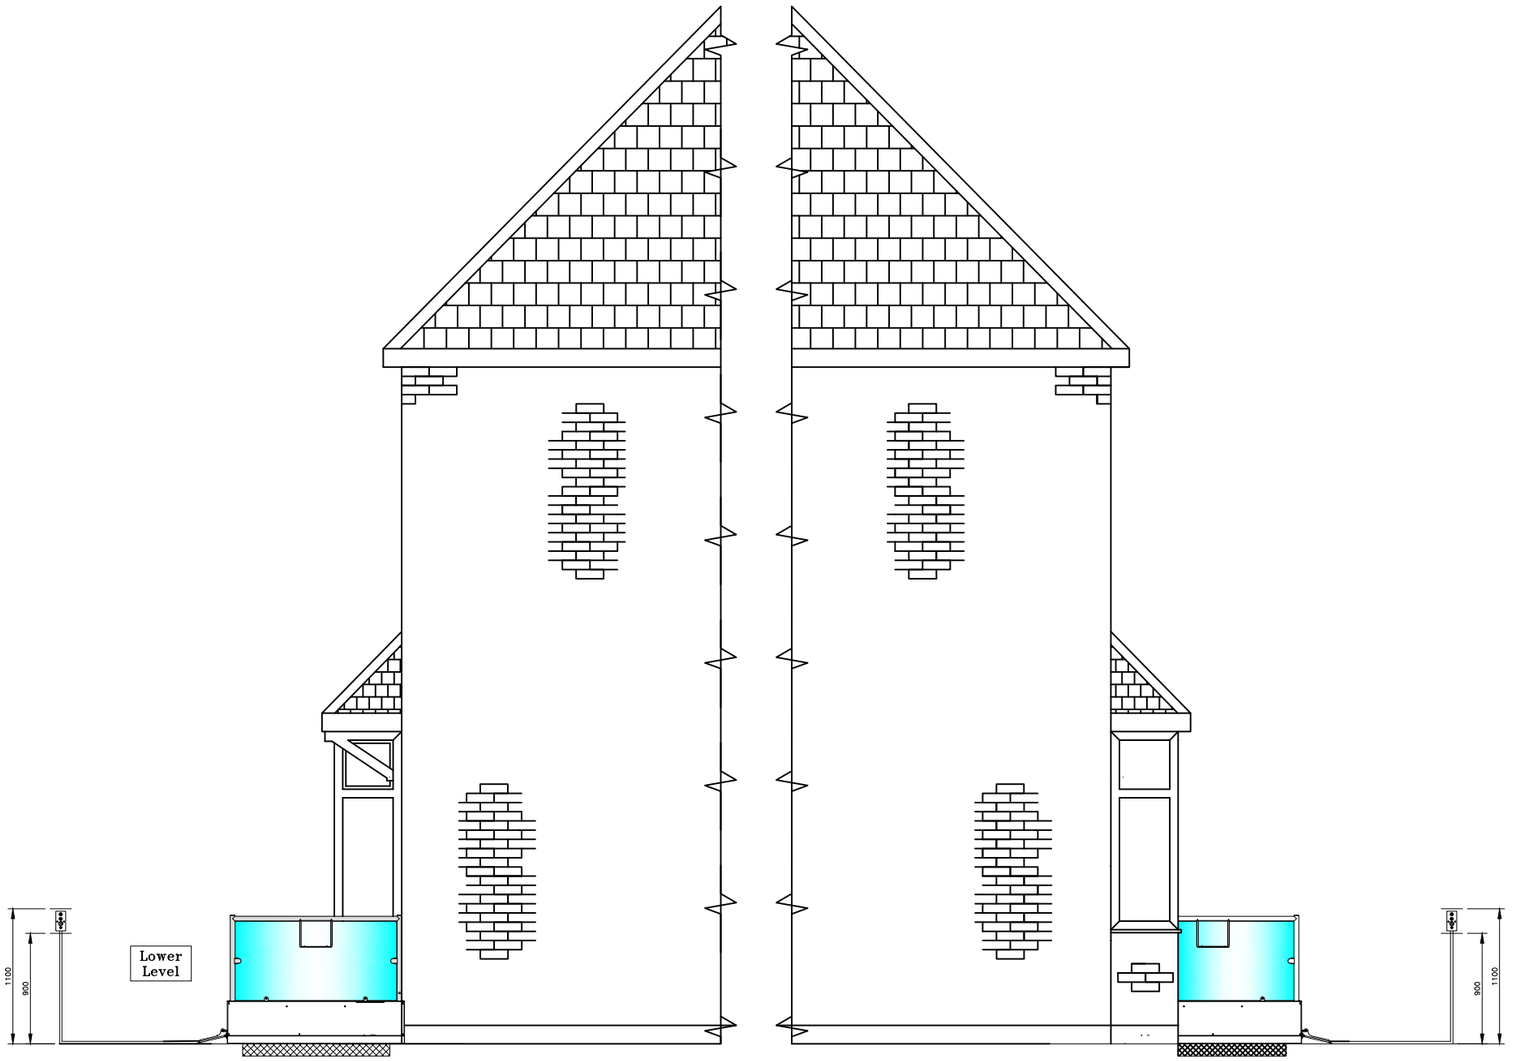


PROSED SIDE ELEVATIONS A & B - REF 006

Manchester Equipment and Adaptation Partnerhip **Philips Park Road,** **Manchester** **M11 3FU.**	**7 MARGUERITA ROAD** **MANCHESTER** **M40 1UF.**	Drawn By: **AW**	Date: 15/06/26.
		Scale: **1:50**	Drawing No: **REF 006**

Manchester Local Care Organisation
Leading local care, improving lives in Manchester, with you