
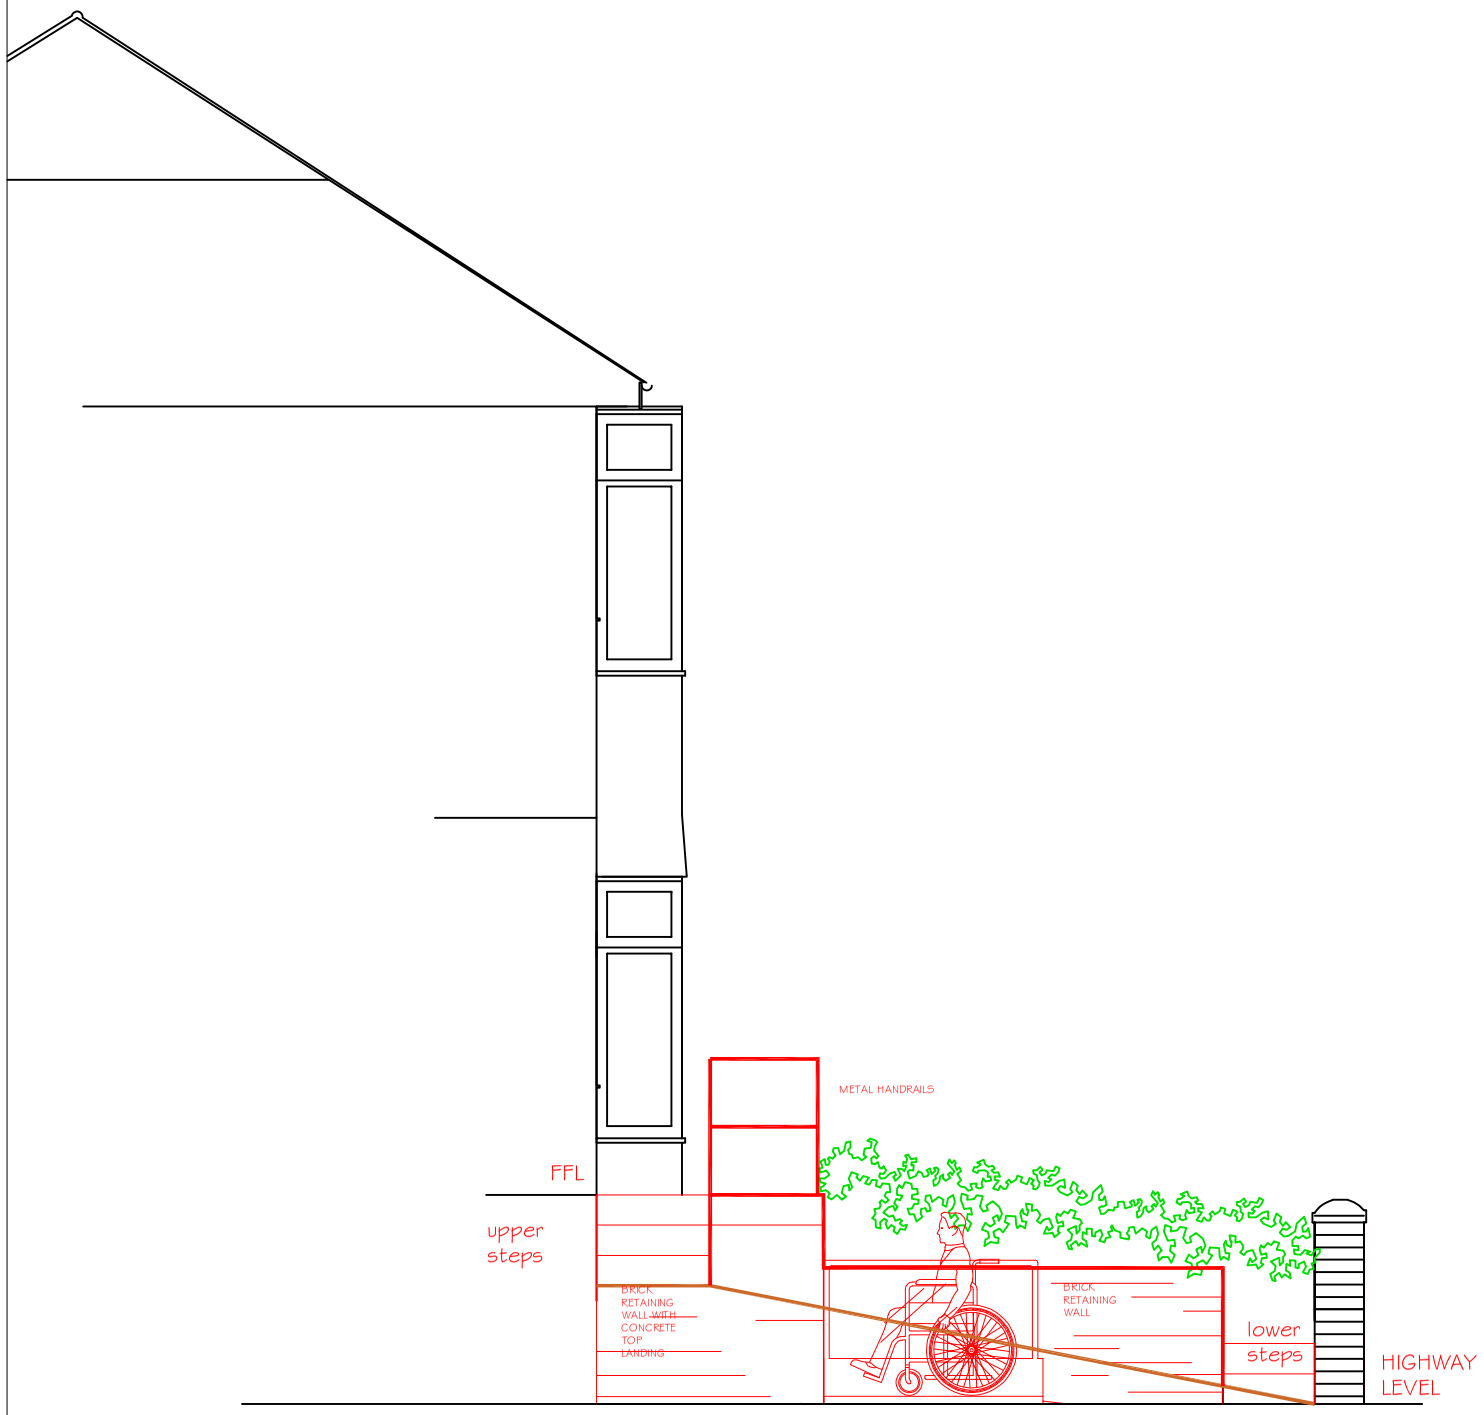


PROPOSED SIDE ELEVATION

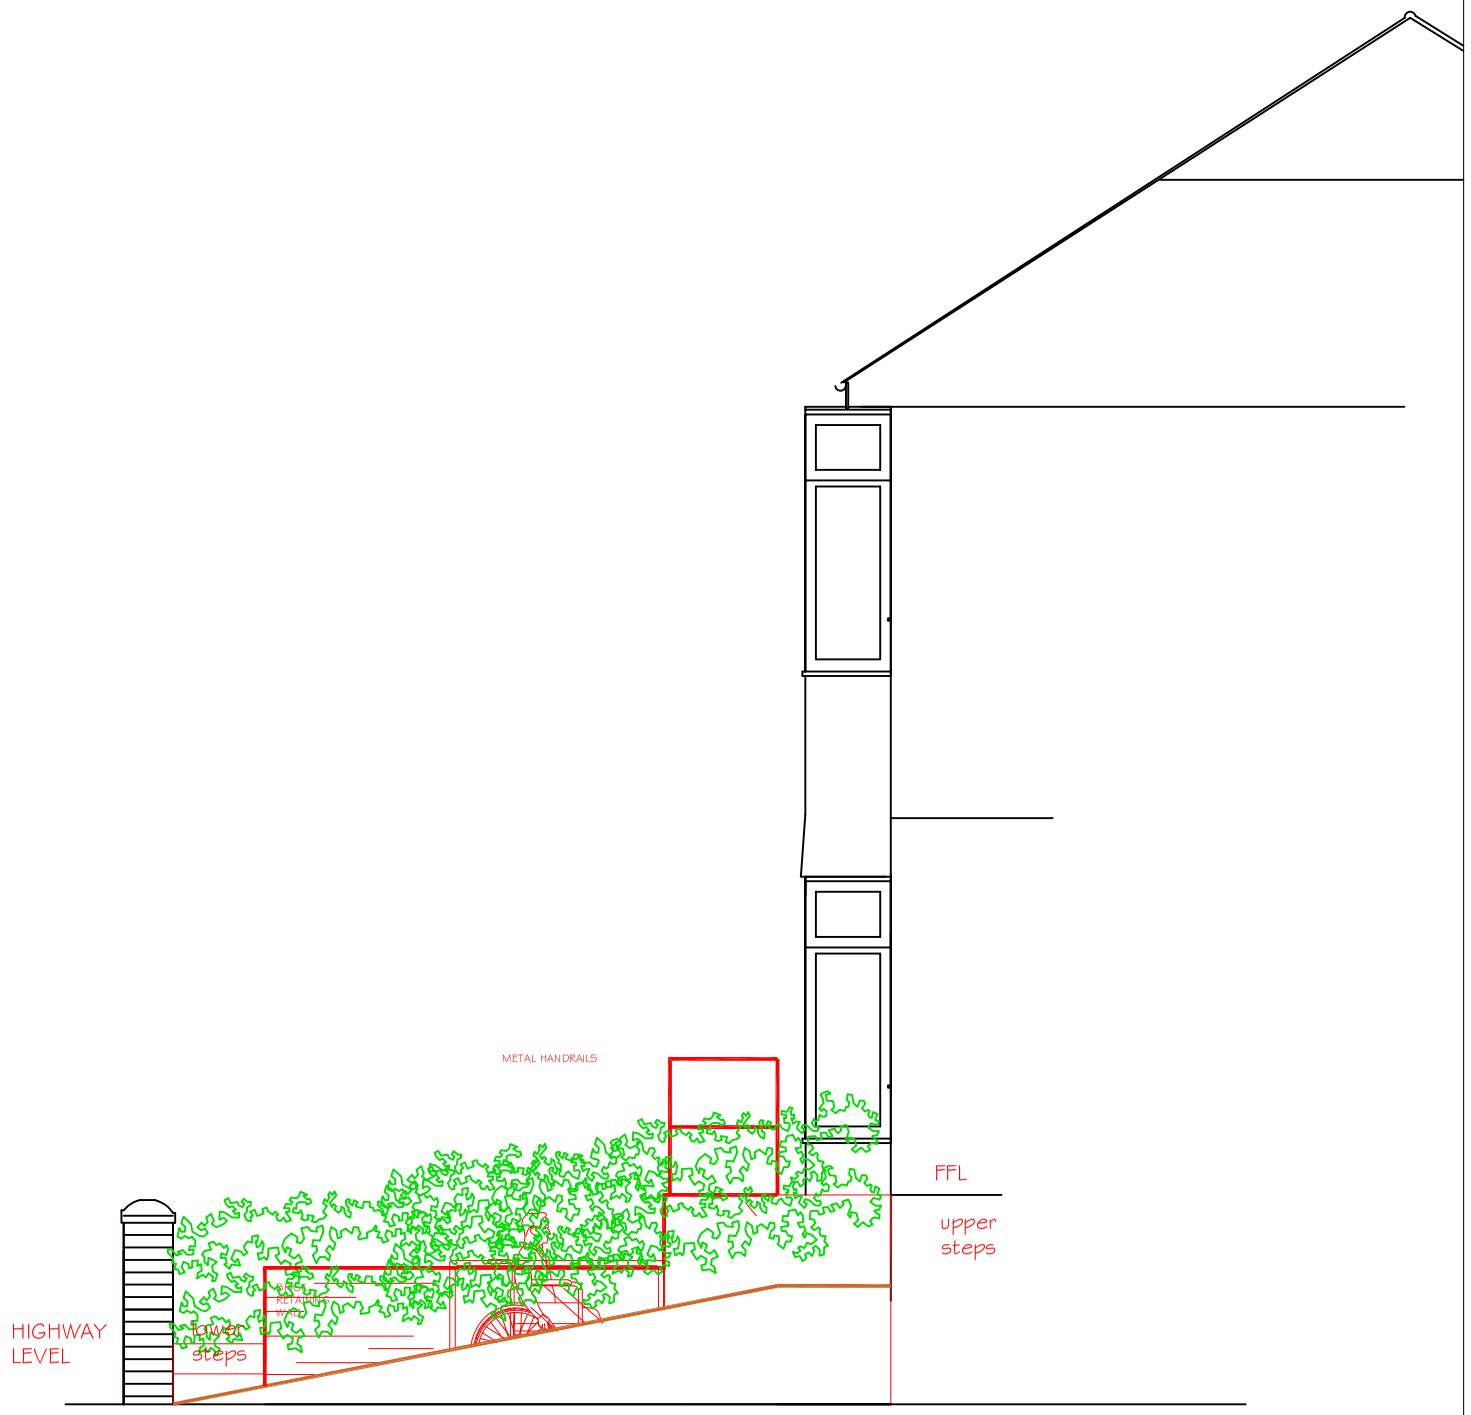

PROPOSED SIDE ELEVATION FROM NUMBER 12
LOOKING TOWARDS NO 10

Manchester Equipment and Adaptations Partnership

Technical Officer Service

Philips Park Road
Beswick
Manchester,
M11 3FU

Applicants Name:
Mrs Martina Burke

Property Address:
10 Weardale Rd

Manchester
M16 8JU

PROPOSED SECTIONS

Date:18/06/26

Paper Size: **A3**

Scale: **1:50**

Drawn By: LT

Manchester Equipment & Adaptations Partnership