

**BOUNDARY TREATMENT B1 & B4 - PROPOSED GREEN SCREEN SECTION**
Scale - 1:20

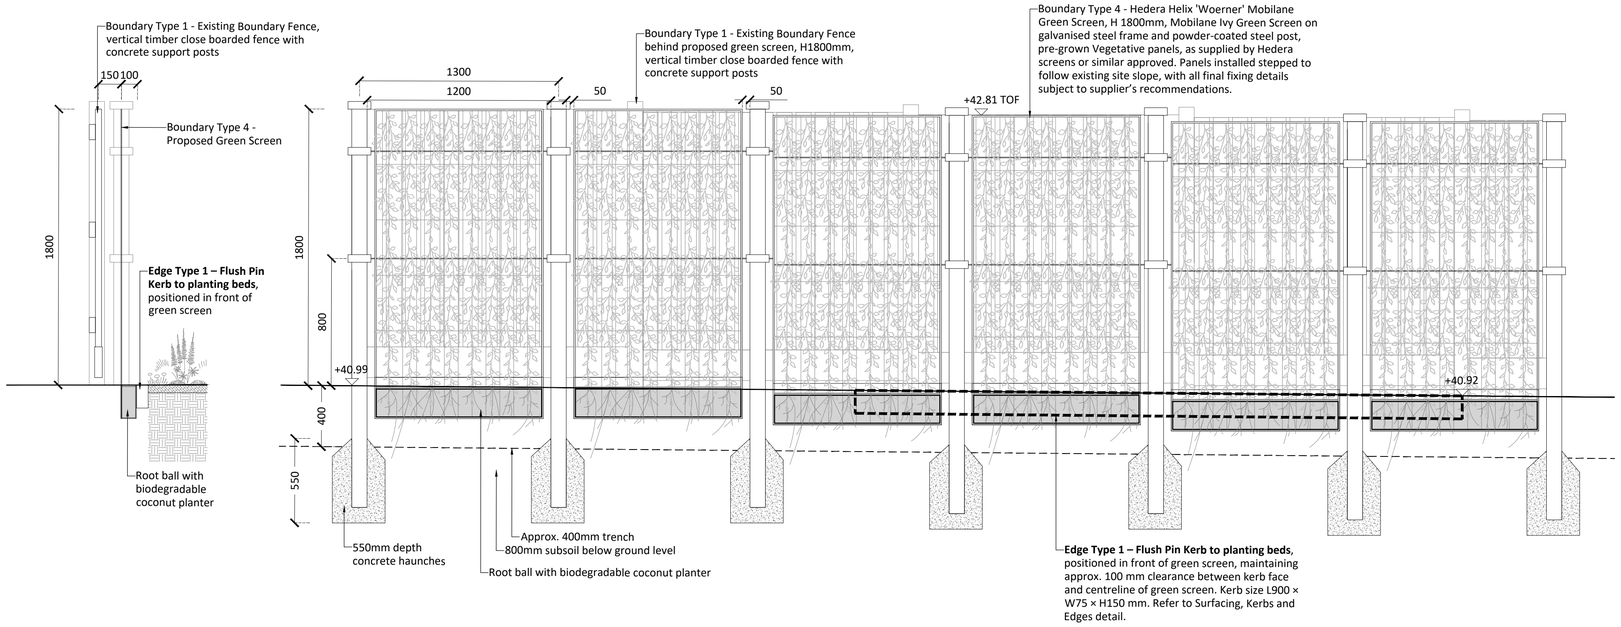


**KEY PLAN**

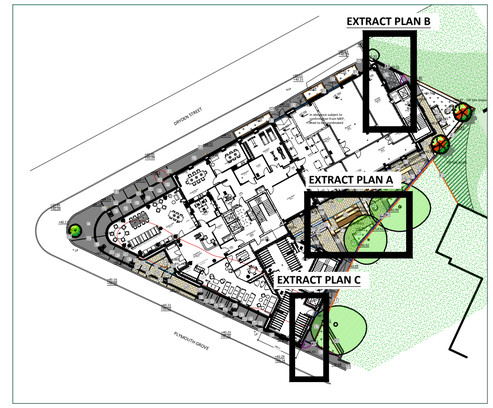


**NOTES**

This Drawing is for illustrative purpose only. Detail Proposal to be prepared by manufacturer.


**GENERAL NOTES**

1. This drawing is the copyright of TPM Landscape Ltd and cannot be reproduced in any form without the consent of the company.
2. This drawing is to be read in conjunction with detail landscape drawings, details and specification.
3. This drawing is to be read in conjunction with all relevant Architects', Engineer's, Specialists, Bills of Quantities and Specifications.
4. The insertion of any firm or proprietary brand on this drawing is an indication of the class or quality required and does not exclude the use of alternative materials that are equal in performance, quality and appearance, provided that they have been approved in writing by the Landscape Architect.
5. The Contractor is responsible for accurately ascertaining the position of underground services and responding to all relevant service easement requirements.
6. All dimensions are in millimetres unless stated otherwise, for the purposes of construction this drawing must not be scaled and only written dimensions used. Written and scaled dimensions to be checked on site, any discrepancies reported prior to work commencing. IF IN DOUBT PLEASE ASK.
7. All work and materials are to be in accordance with the relevant British Standards and Code of Practice.
8. All Proprietary products are to be used strictly in accordance with the manufacturer's instructions and details.


Gates and Railing Finish Paint

9. Apply one coat of appropriate primer paint two coats of black finish paint, or as per manufacturer's recommendations.


**EXTRACT PLAN A**

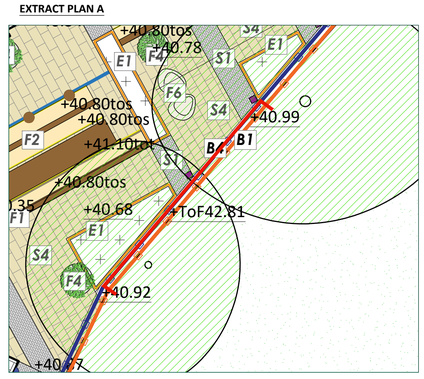


**EXTRACT PLAN B**

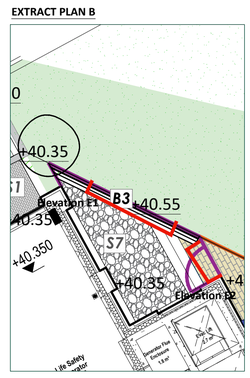



**BOUNDARY TREATMENT B3 - PROPOSED METAL RAILINGS - ELEVATION 1**
Scale - 1:20

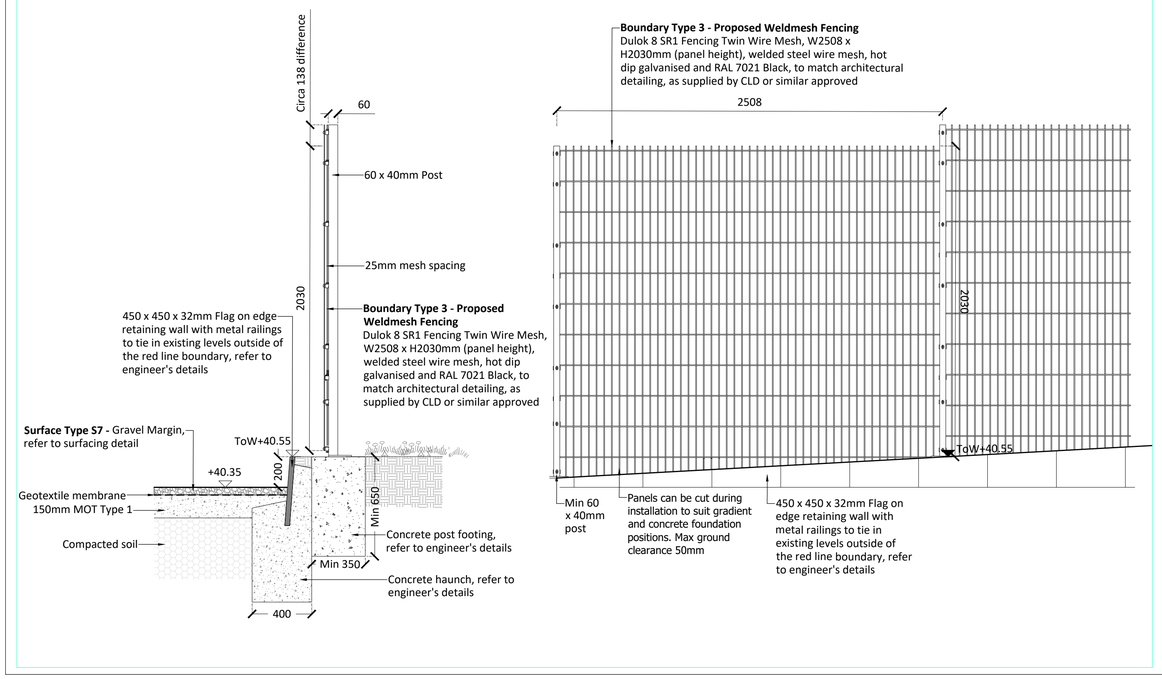



**BOUNDARY TREATMENT B3 - with Gate - ELEVATION E2**
Scale - 1:20

**BOUNDARY TREATMENT B3 - with Gate - ELEVATION E3**
Scale - 1:20

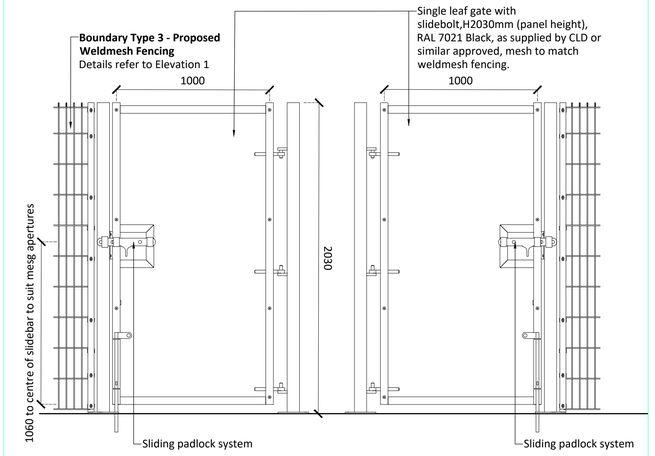


**EXTRACT PLAN C**

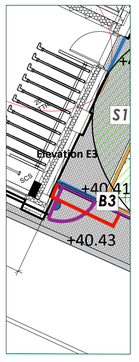


| Rev | By | Description | Date |
|---|---|---|---|
| B | EC | Updated weldmesh fencing | 29/05/26 |
| A | EC | Updated Key Plan | 24/02/26 |

Client
Plymouth Grove Property Developments

Project
Plymouth Grove

Description
Boundary Treatment Details

Status
For Tender

Job number
4353

Scale @ A1
1:20

Drawn
EC

Checked
CT

Date
17.02.26

Job number
P662-TPM-XX-00-DR-L-307

Revision
B

tpm landscape
chartered landscape architects
address: 4th Floor Studio 10 Little Lever St Manchester M1 1HR
tel: 0161 235 0600 fax 0601 email info@tpmlandscape.co.uk