




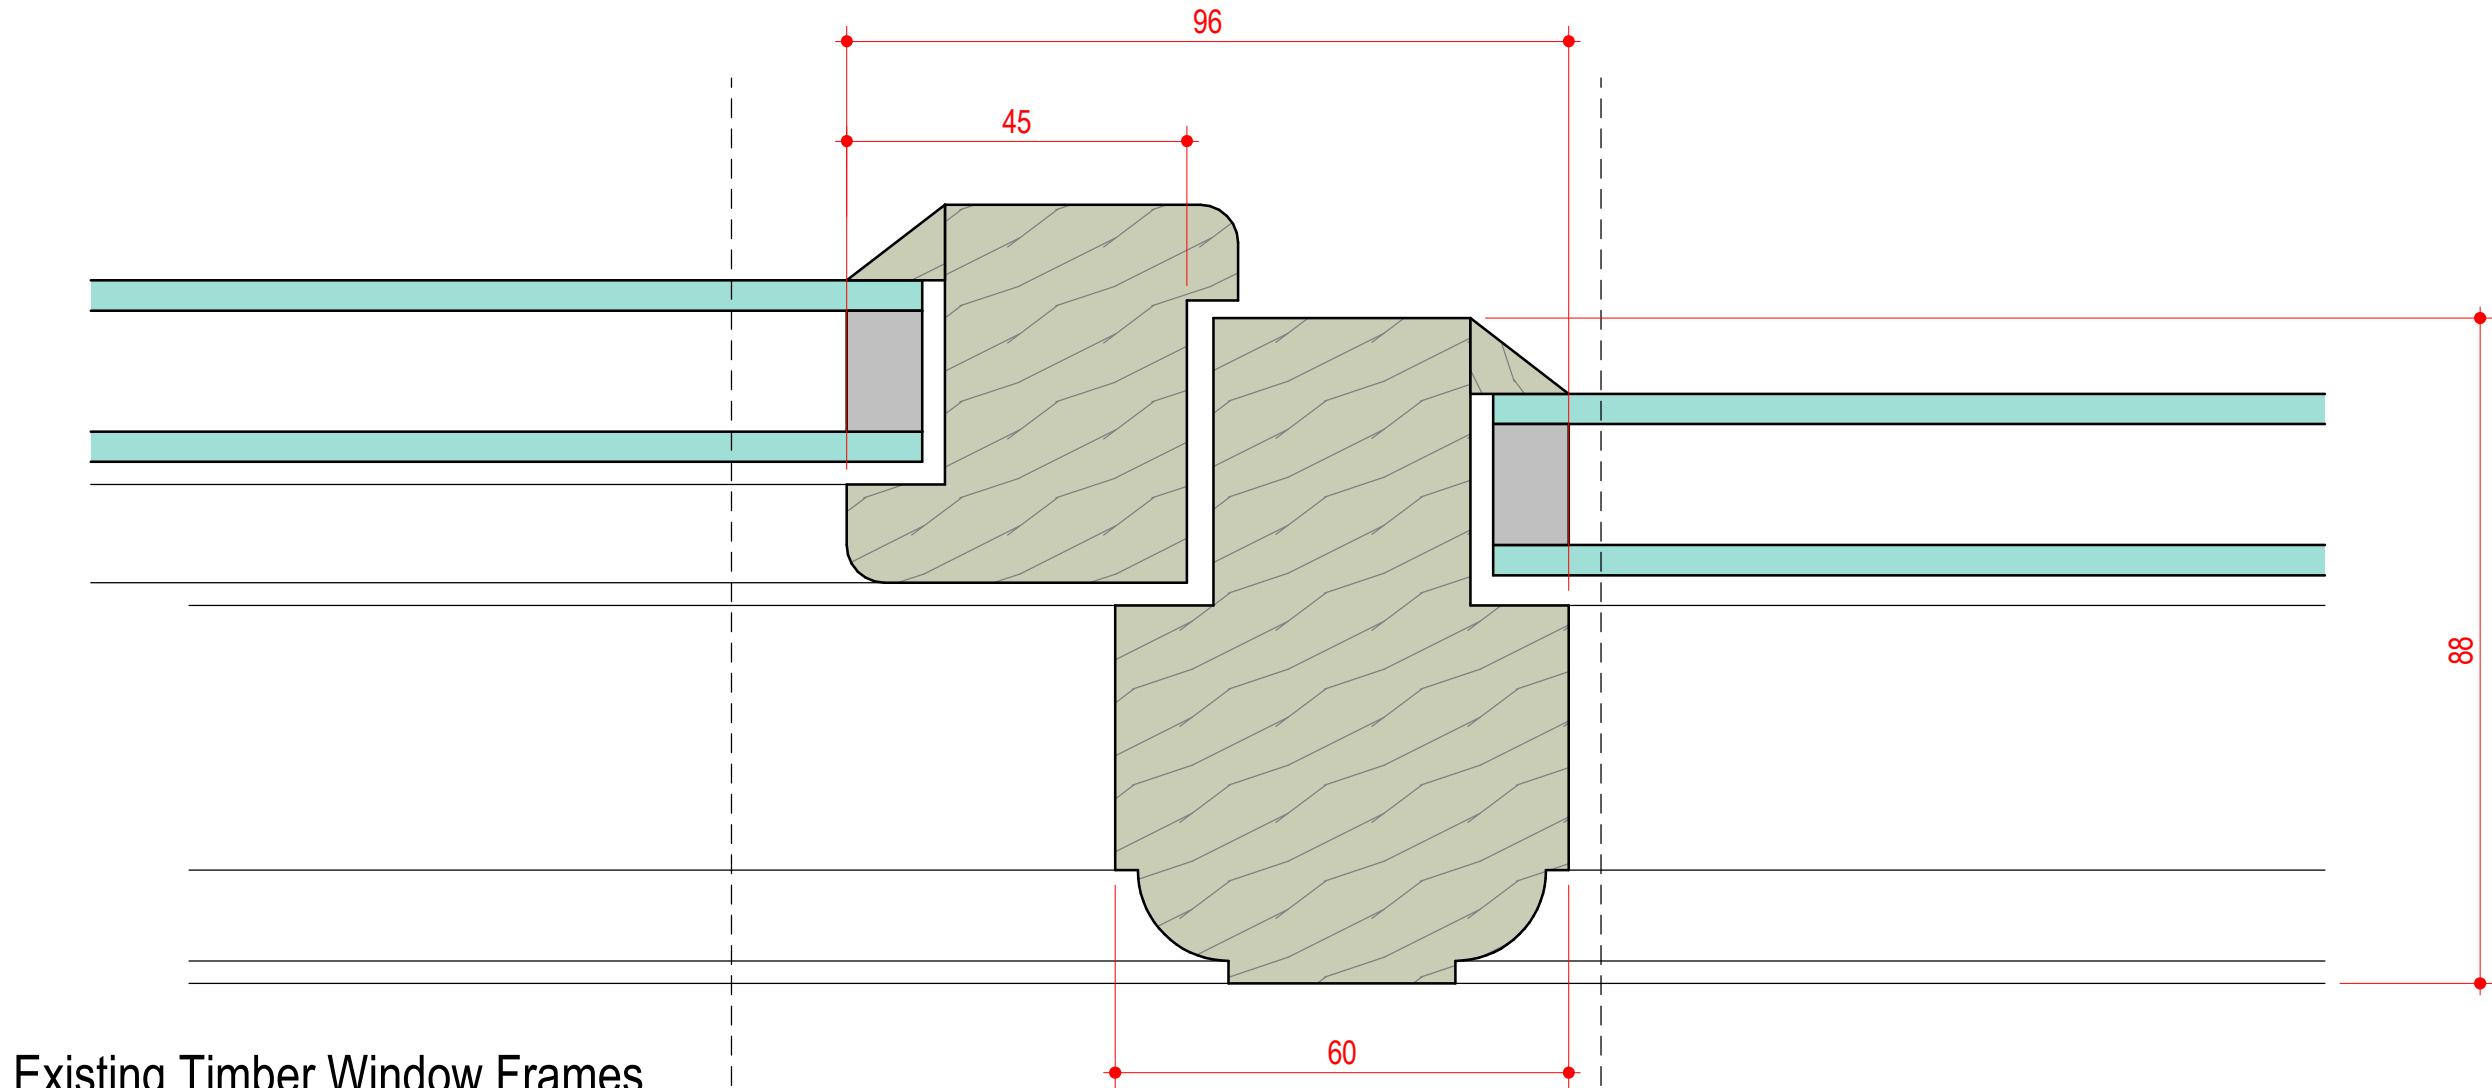


Existing Timber Window Frames
Opening Casement

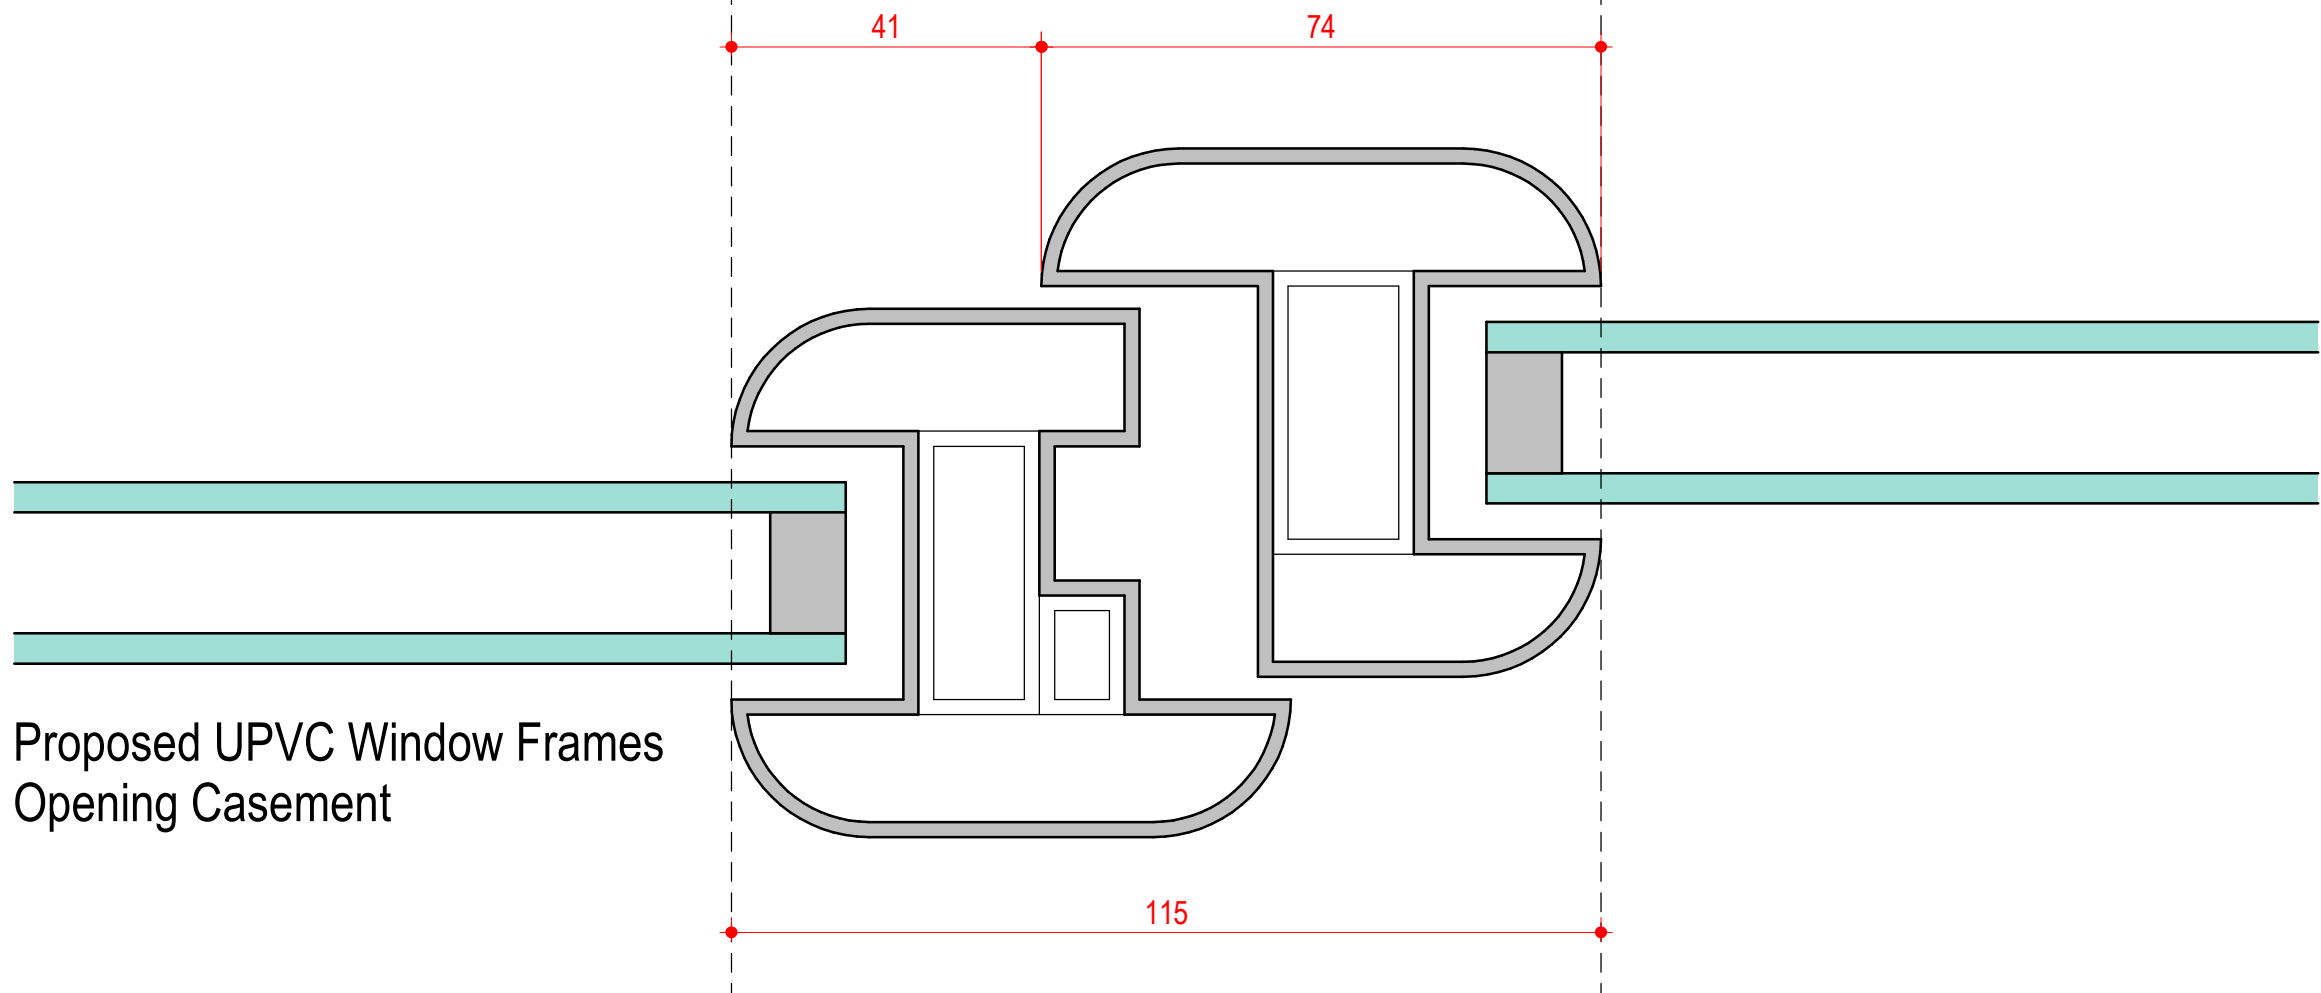


Proposed UPVC Window Frames
Opening Casement

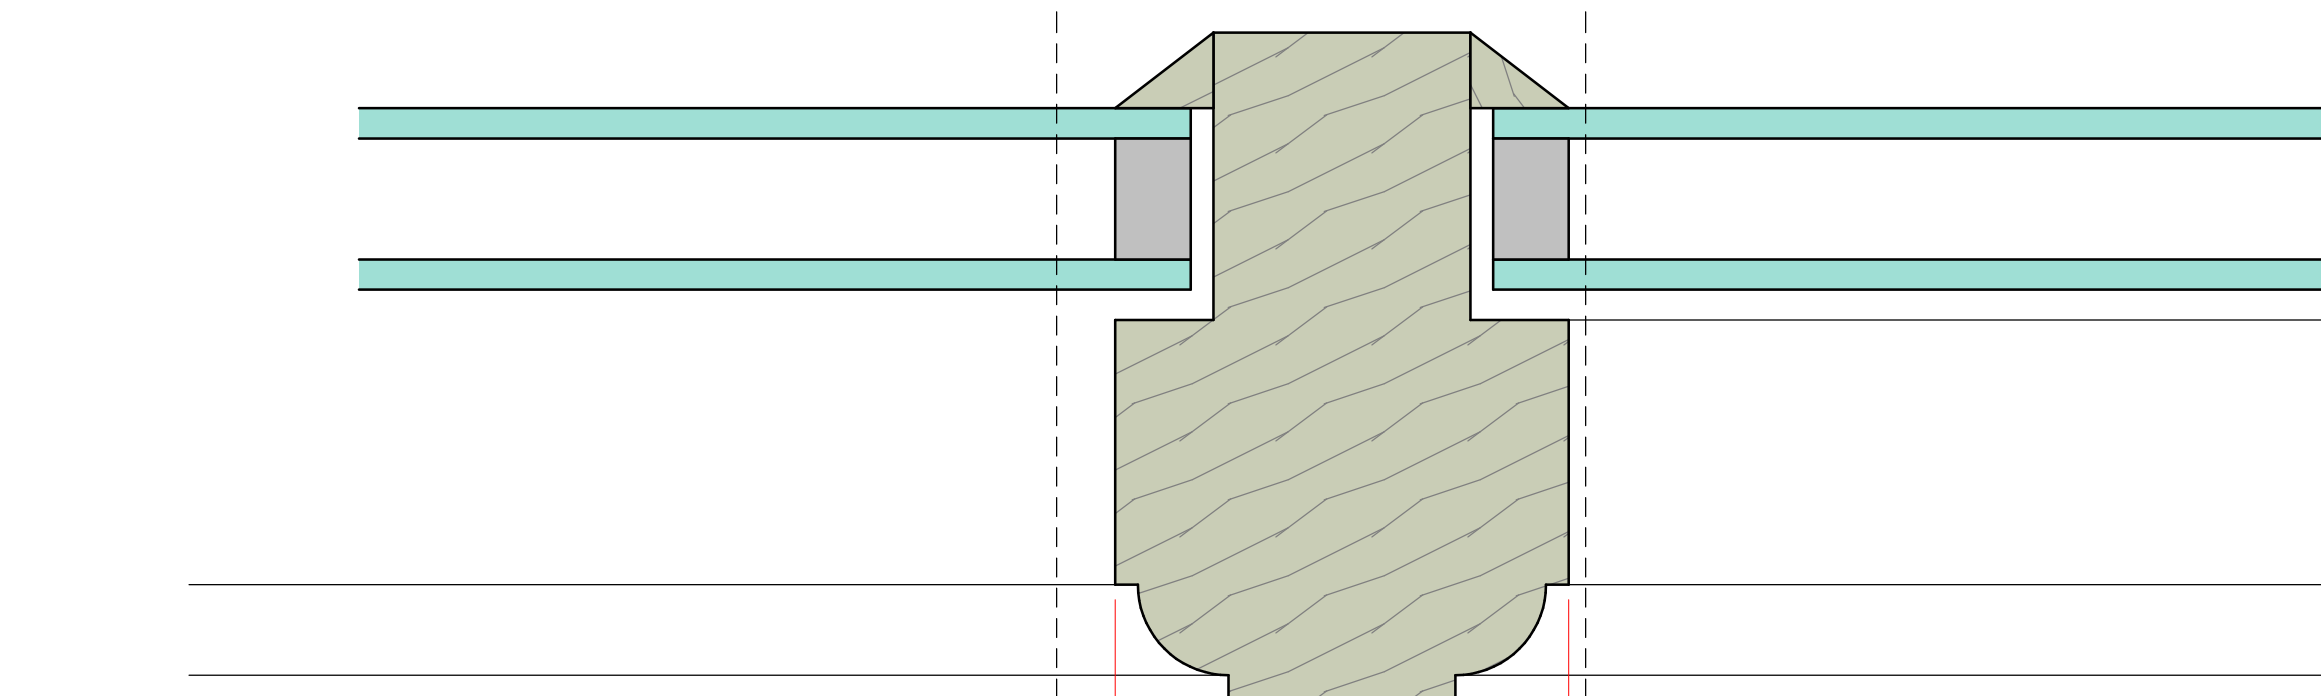


Existing Timber Window Frames
Fixed Lights

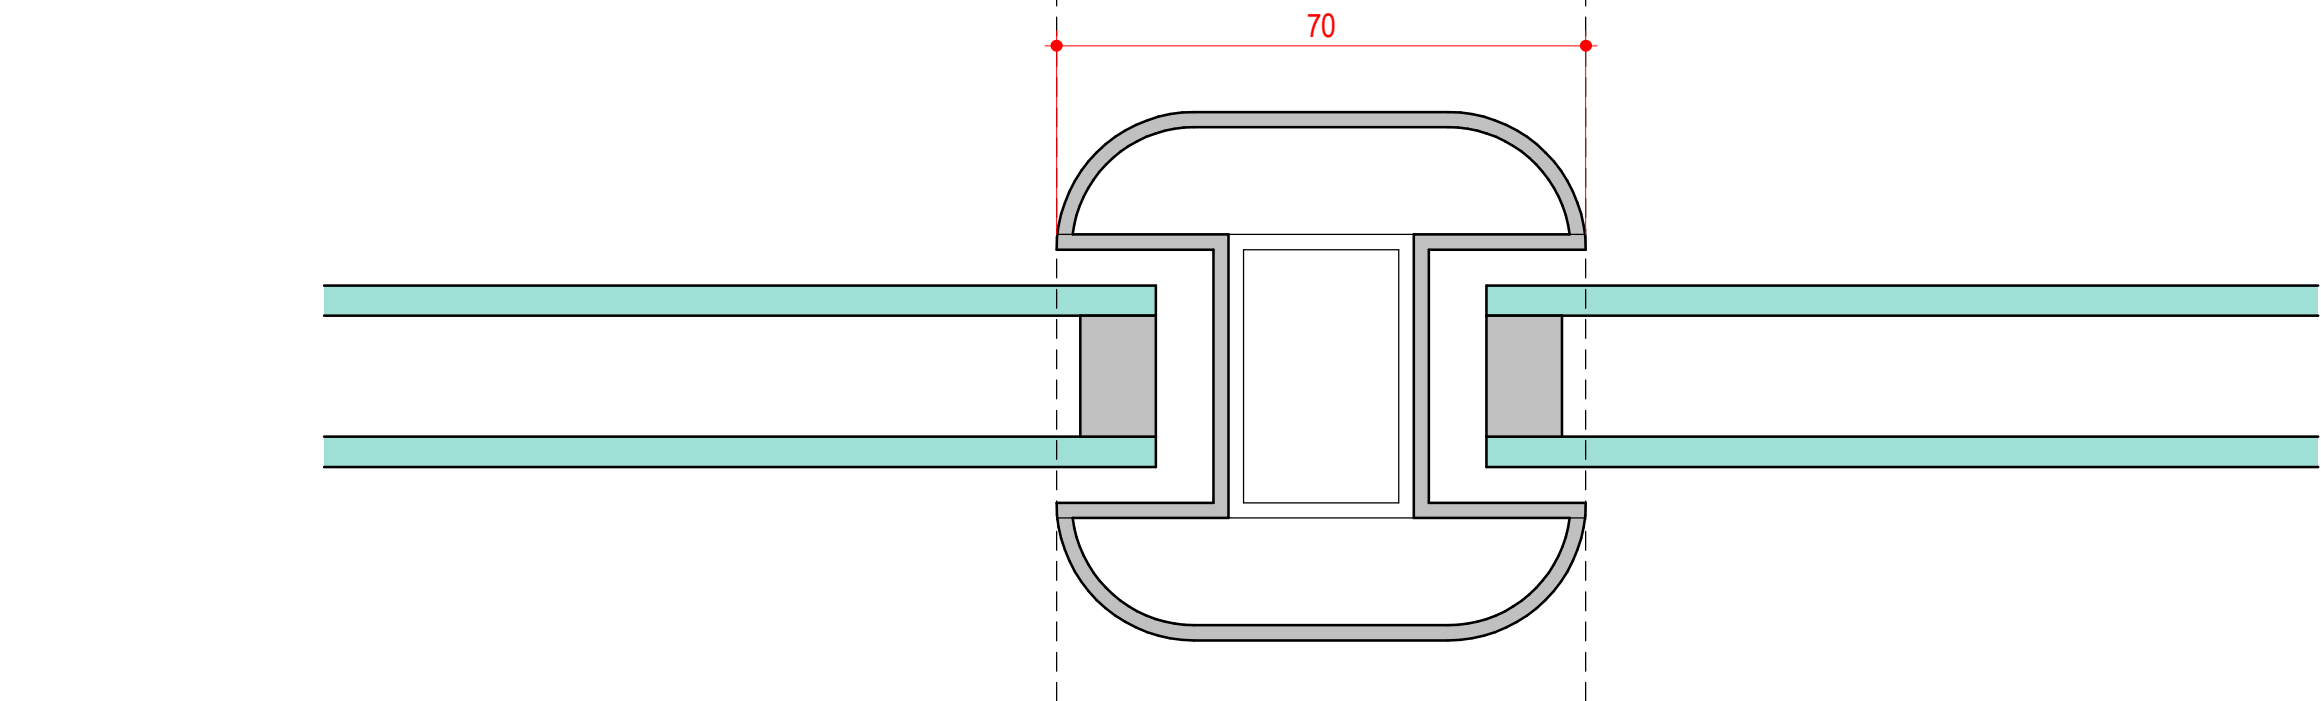


Proposed UPVC Window Frames
Fixed Lights

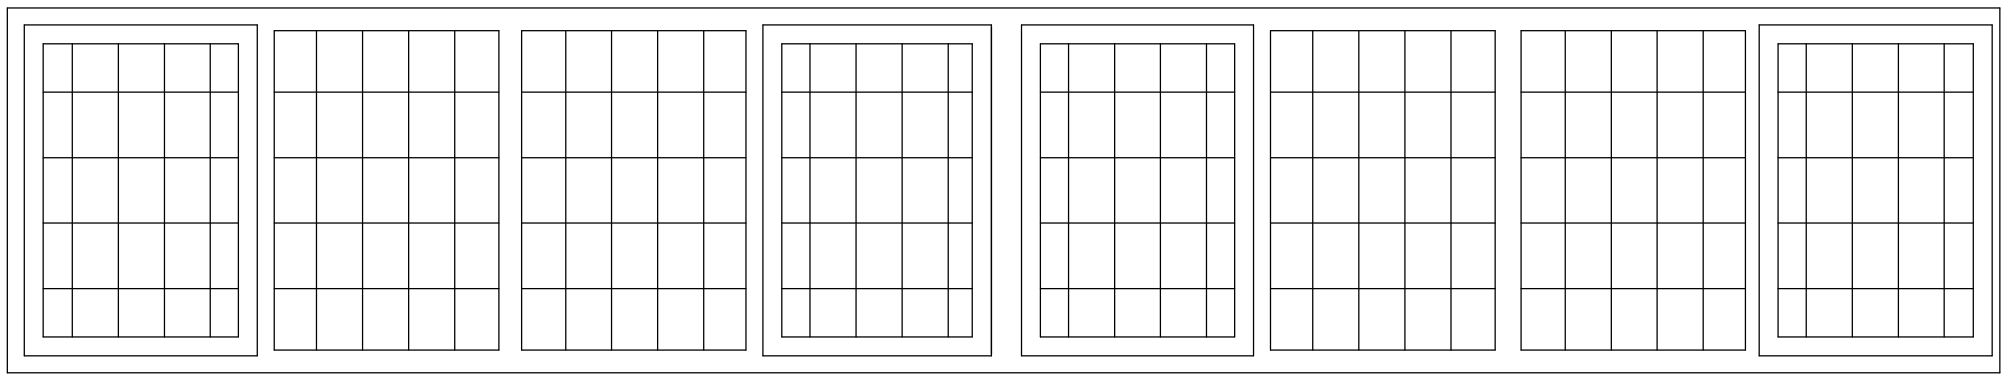


Existing Window A

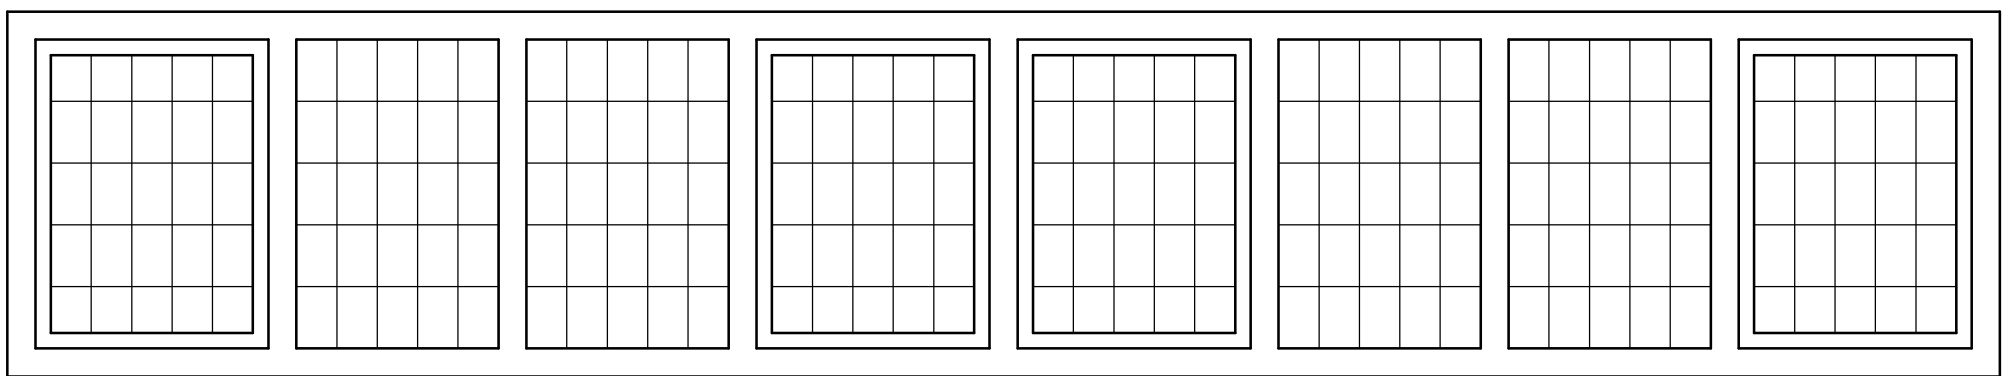


Proposed Window A

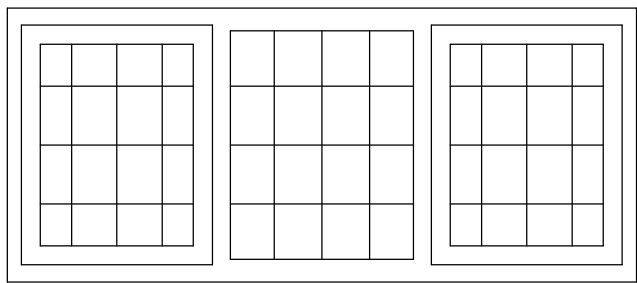


Existing Window B

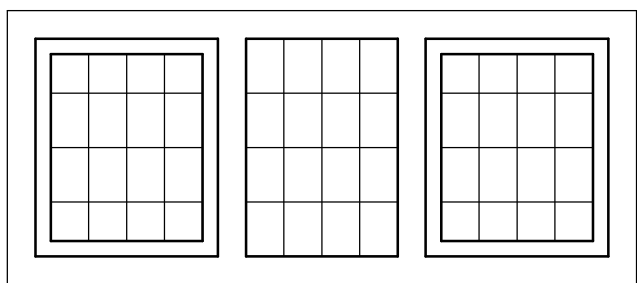

Proposed Window B

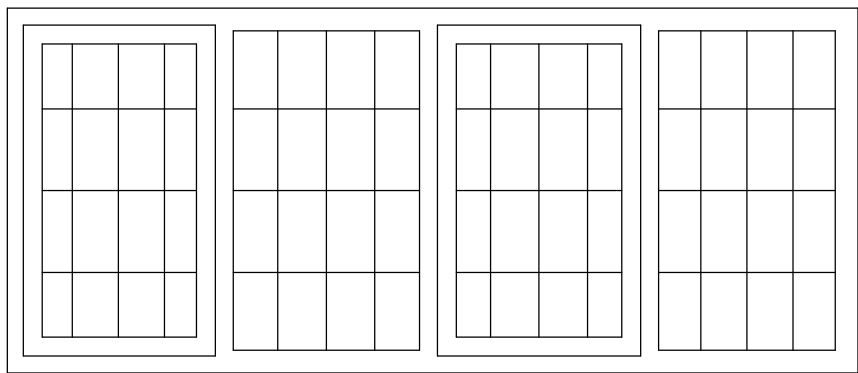


Existing Window C

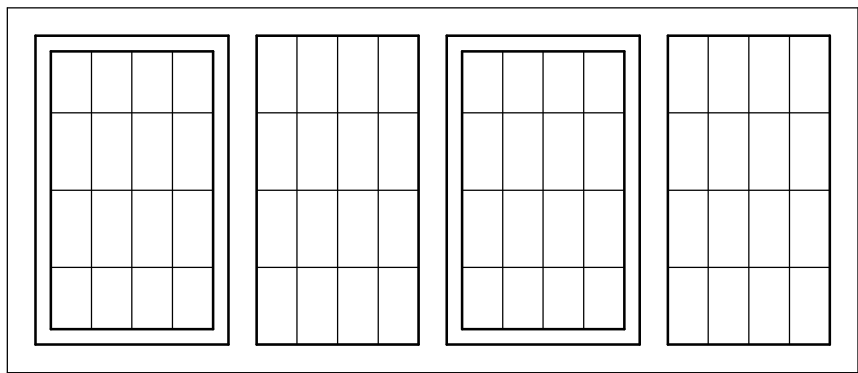

Proposed Window C

Timber frames with clear
glazing and lead effect
strips to double glazed units

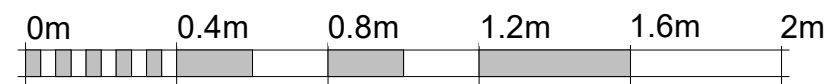


VISUAL SCALE 1:20 @ A1

UPVC frames with clear
glazing and lead effect
strips to double glazed units


Timber frames with frosted
glazing and lead effect strips
to double glazed units

UPVC frames with frosted
glazing and lead effect strips
to double glazed units

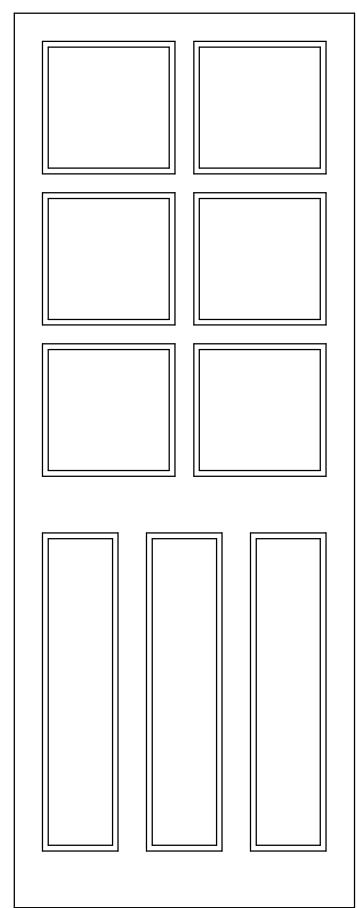

Existing Door D

6 Panel clear
glazed timber door

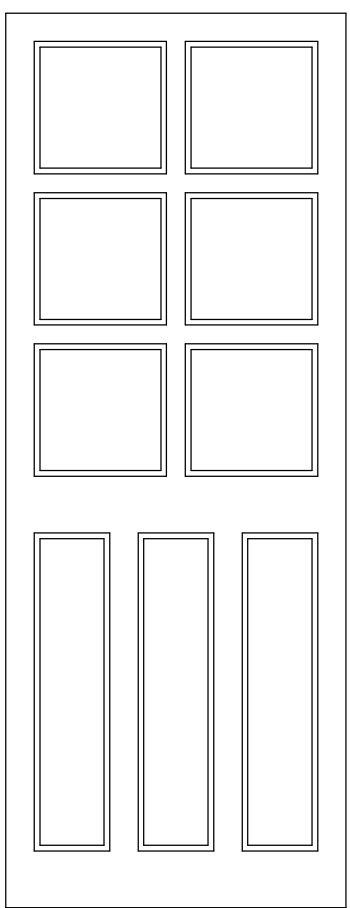

Proposed Door D

6 Panel clear glazed
composite door

Rev	Date	Revision Notes	Dn	Rv
Client				
Tom Bromell				
Project				
Flat 4, 3 Elm Road, Didsbury, M20 6XB				
Drawing Title				
Window & Door Details				
Job Number		Drawing Originated Date		
Scale@A1		Purpose		
Drawing Number		Revision		
DRG01				