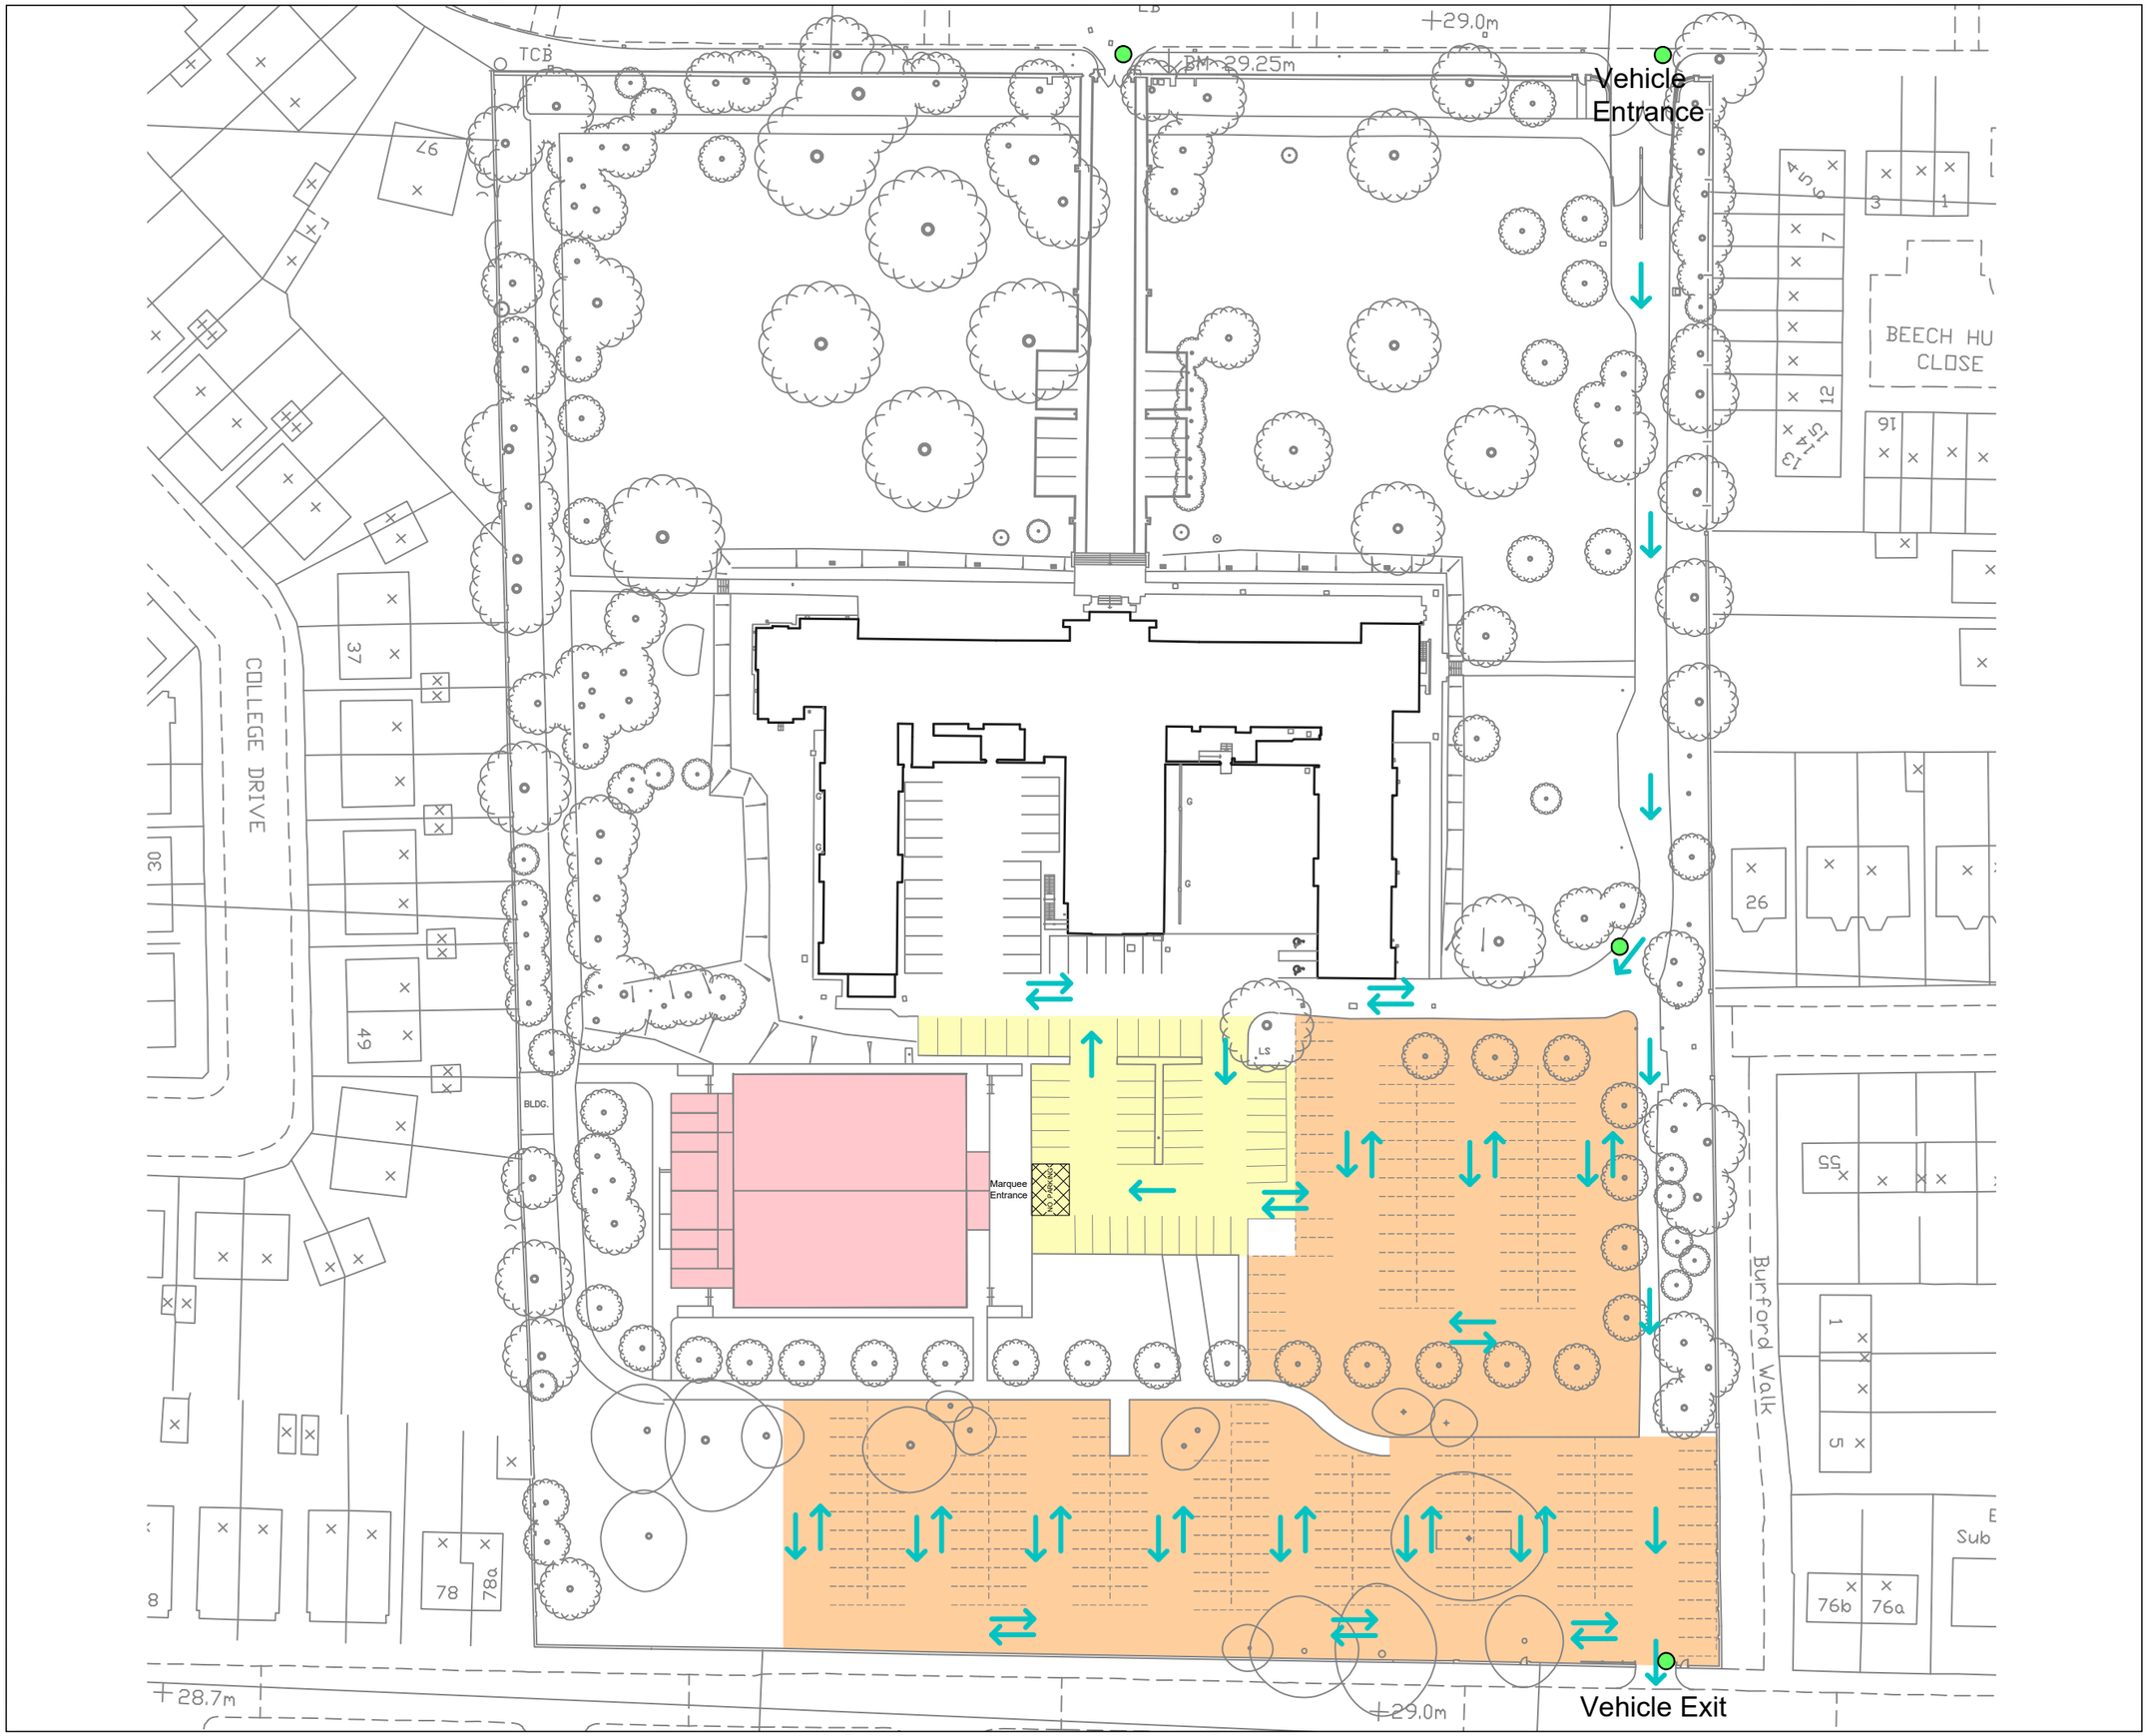


General Notes
Do not scale from drawing. Use marked dimensions.
To be read in conjunction with all other Consultant's drawings.
The Architect to be immediately notified of any discrepancies.
Copyright on this drawing retained by the Architect.

- Marshals Location
- Marquee
- Hardstanding Parking Area — No. 45
- Soft-Surfaced Parking Area — No.205
- Total Parking Spaces — No. 250

No.	Date	Dwn	Chk	App	Revision or reason for issue
P1	29.05.26	AK	-	SH	Initial Issue

Client
BRITISH MUSLIM HERITAGE CENTRE

createitstudios

Architect
Create It Studios (NW) Ltd
3 Stevenson Square, Manchester, M1 1DN

www.createitstudios.co.uk
info@createitstudios.co.uk

Project Title
BRITISH MUSLIM HERITAGE CENTRE

Scale / North Point
1:20000

Drawing Title
PROPOSED SITE PARKING PLAN

Drawing Number: A1038-B-G100-P-01
Revision: P1

Drawing Status
Preliminary