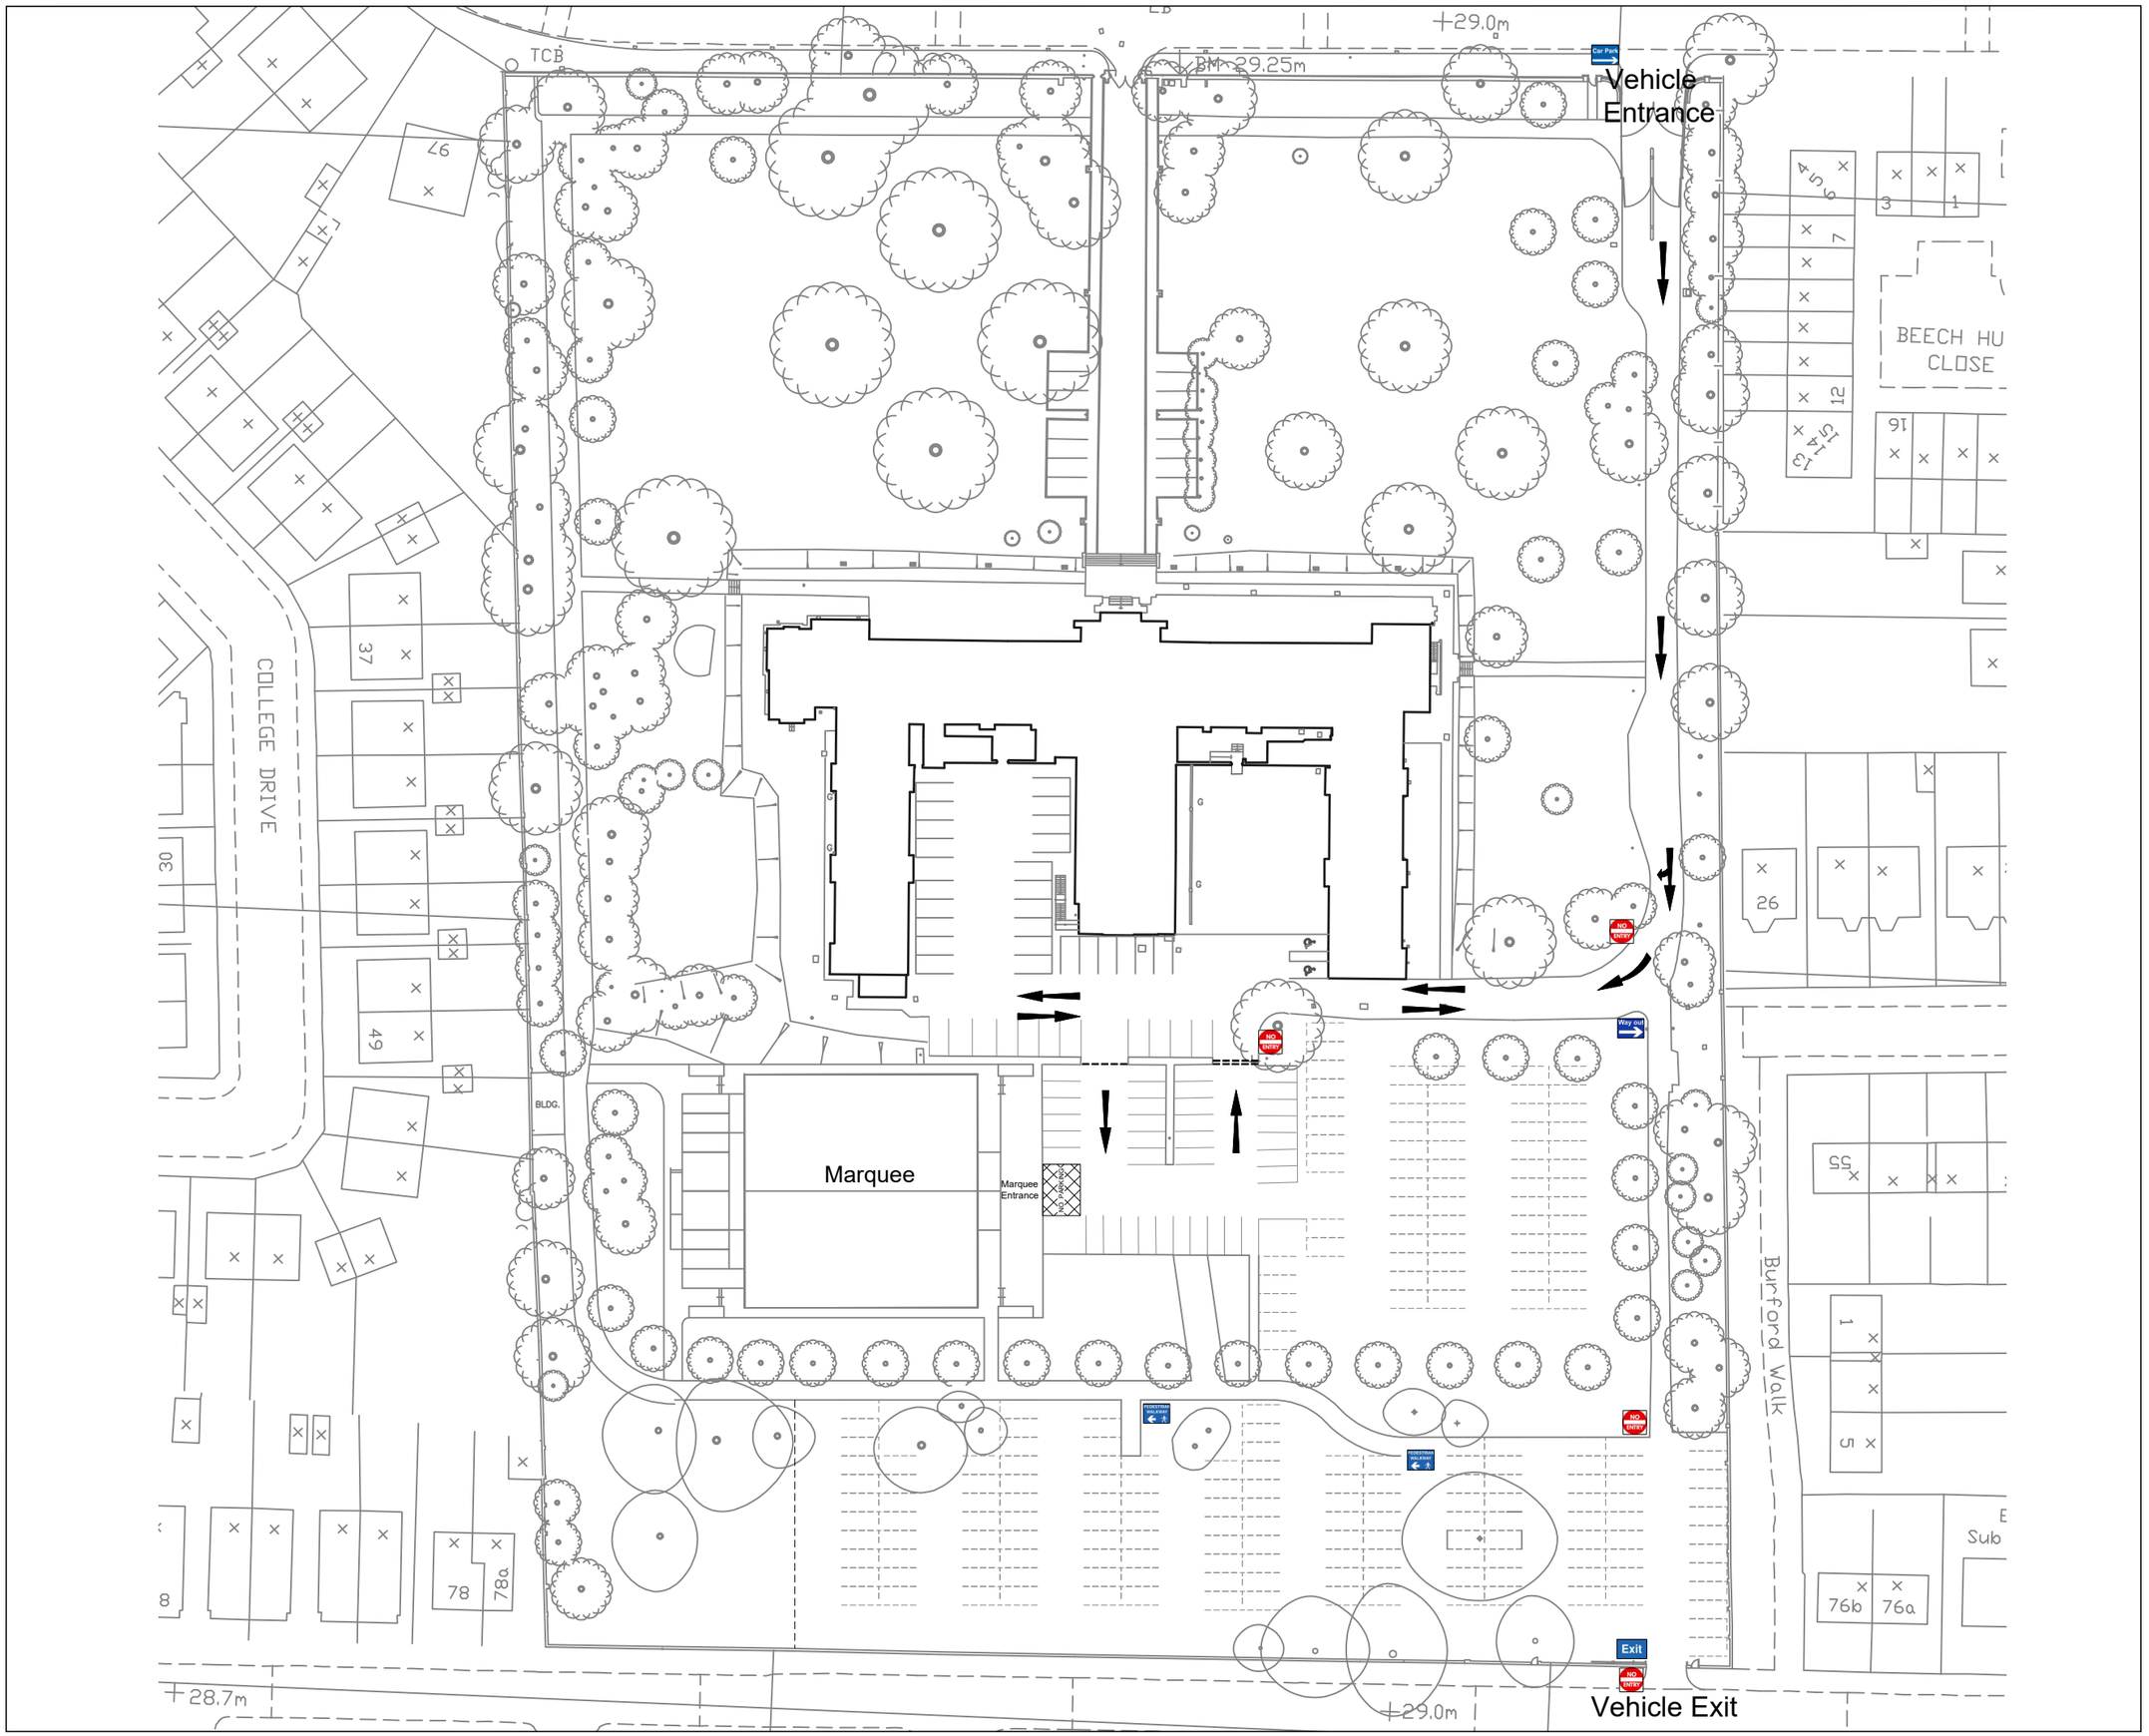



General Notes
Do not scale from drawing. Use marked dimensions.
To be read in conjunction with all other Consultant's drawings.
The Architect to be immediately notified of any discrepancies.
Copyright on this drawing retained by the Architect.

- Straight Directional Arrow
- Straight Ahead / Turn Directional Arrow
- Curved Directional Arrow
- No Entry Sign
- Parking Access Sign
- Exit Route Direction Sign
- Pedestrian Route
- Exit Sign

| No. | Date | Dwn | Chk | App | Revision or reason for issue |
|---|---|---|---|---|---|
| P1 | 29.05.26 | AK | - | SH | Initial Issue |

Client
BRITISH MUSLIM HERITAGE CENTRE

createitstudios

Architect
Create It Studios (NW) Ltd
3 Stevenson Square, Manchester, M1 1DN

www.createitstudios.co.uk
info@createitstudios.co.uk

Project Title
BRITISH MUSLIM HERITAGE CENTRE

Scale / North Point
1:20000

Drawing Title
PROPOSED ONE-WAY PARKING PLAN

Drawing Number
A1038-B-G100-P-02

Revision
P1

Drawing Status
Preliminary