
Unit Location

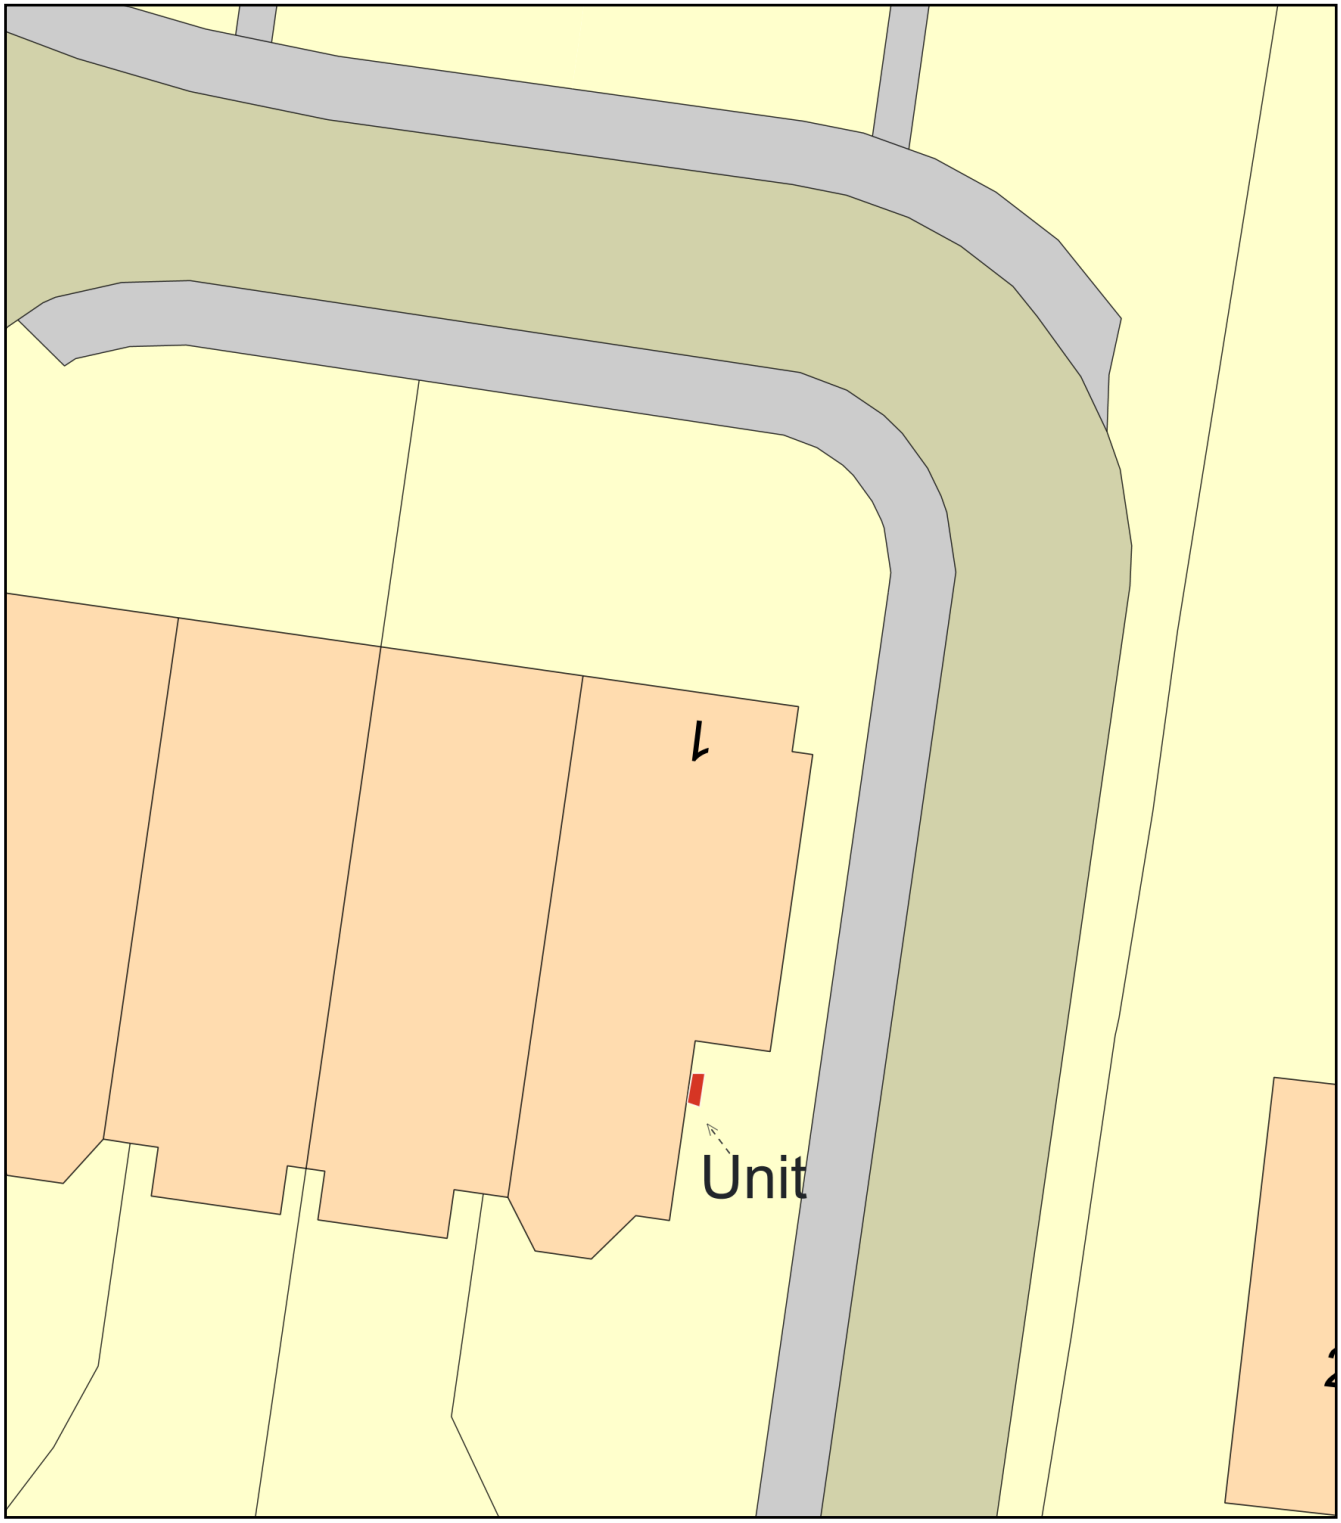

0 10
Metres

N

ReQuestaPlan

Plan Produced for: Andrew Booker

Date Produced: 19 Jun 2026

Plan Reference Number: TQRQM26170091501710

Scale: 1:200 @ A4

© Crown copyright and database rights 2025 OS 100042766