**PLANNING APPROVED DRAWING**




**Material Key**


| | | | | | | | |
|---|---|---|---|---|---|---|---|
| 01 **Facing brick** Articulated/ Projecting Bond Pattern. | 03 **Facing brick** With Brick Reveals to Openings (incl. head). | 05 **Aluminium Window System** Dark Bronze Metallic Finished Aluminium Frames with Clear Double Glazed Units. (For locations of Full Height Opaque glazing please refer to GA Plans) | 07 **Reveal Lining** Dark Bronze Metallic Finished Aluminium. | 09 **Louvres** Dark Bronze Metallic Finished Aluminium. | 11 **Obscured Glazing** Back-painted Dark Grey. (For locations of Full Height Opaque glazing please refer to GA Plans) | 13 **Glazed Sliding Entrance Doors** | 15 **Metal Louvre System** Dark Bronze Metallic Finished Aluminium. |
| 02 **Metal Handrail** Silver Metallic Finished Aluminium. | 04 **Perforated 'purge vent' panel** Dark Bronze Metallic Finished Aluminium with Opening Light Behind. (For locations of dummy panels please refer to GA Plans) | 06 **Aluminium Curtain Wall System** Dark Bronze Metallic Finished Aluminium Frames with Clear Double Glazed Units. | 08 **Louvred Door System** Dark Bronze Metallic Finished Aluminium. | 10 **Soffit** Dark Bronze Metallic Finished Aluminium. | 12 **Louvred Plant Screen Wall System** Dark Bronze Metallic Finished Aluminium. | 14 **Metal Cill** Dark Bronze Metallic Finished Aluminium. | 16 **Smoke Vents** Silver Metallic Finish |

This drawing is copyright
Do not scale off dimensions.

All dimensions to be checked on site by contractor.

Contractor to report any dimensional discrepancies, errors or omissions prior to commencing on site.

Keyplan

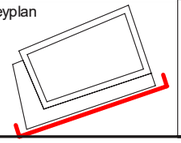

| Rev | Date | Description |
|---|---|---|
| 00 | 2021-05-07 | Planning Application |
| 01 | 16-05-2022 | Planning Application - Update |
| 02 | 16-08-2022 | Planning Application - August 2022 Update |
| 03 | 23-06-2023 | Planning Application - June 2023 Update |
| 04 | 18-08-2023 | Planning Application - August 2023 Update |

Project Title
Gamecock
Booth Street West,
Manchester

Drawing Title
GA Elevation - Proposed - South - Camelford Close

Job No
10224

Scale
1 : 250 @ A3

Status
For Planning Approval

SHP Drawing Code Project Zone Role Uniclass 1.4 Type Location Series
10224-Z0-A-B5D8-G200-EL-ES-001

Revision
04


simpsonhaugh
Manchester
+44 (0)161 835 2345
London
+44 (0)20 7549 4000

© SimpsonHaugh and Partners 2022

# JUNE 2026 NMA DRAWING

## UPDATE NOTES:

1› Minor updates to lift overruns, AOV pop-ups, and plant enclosure extents to suit updated building core arrangement.

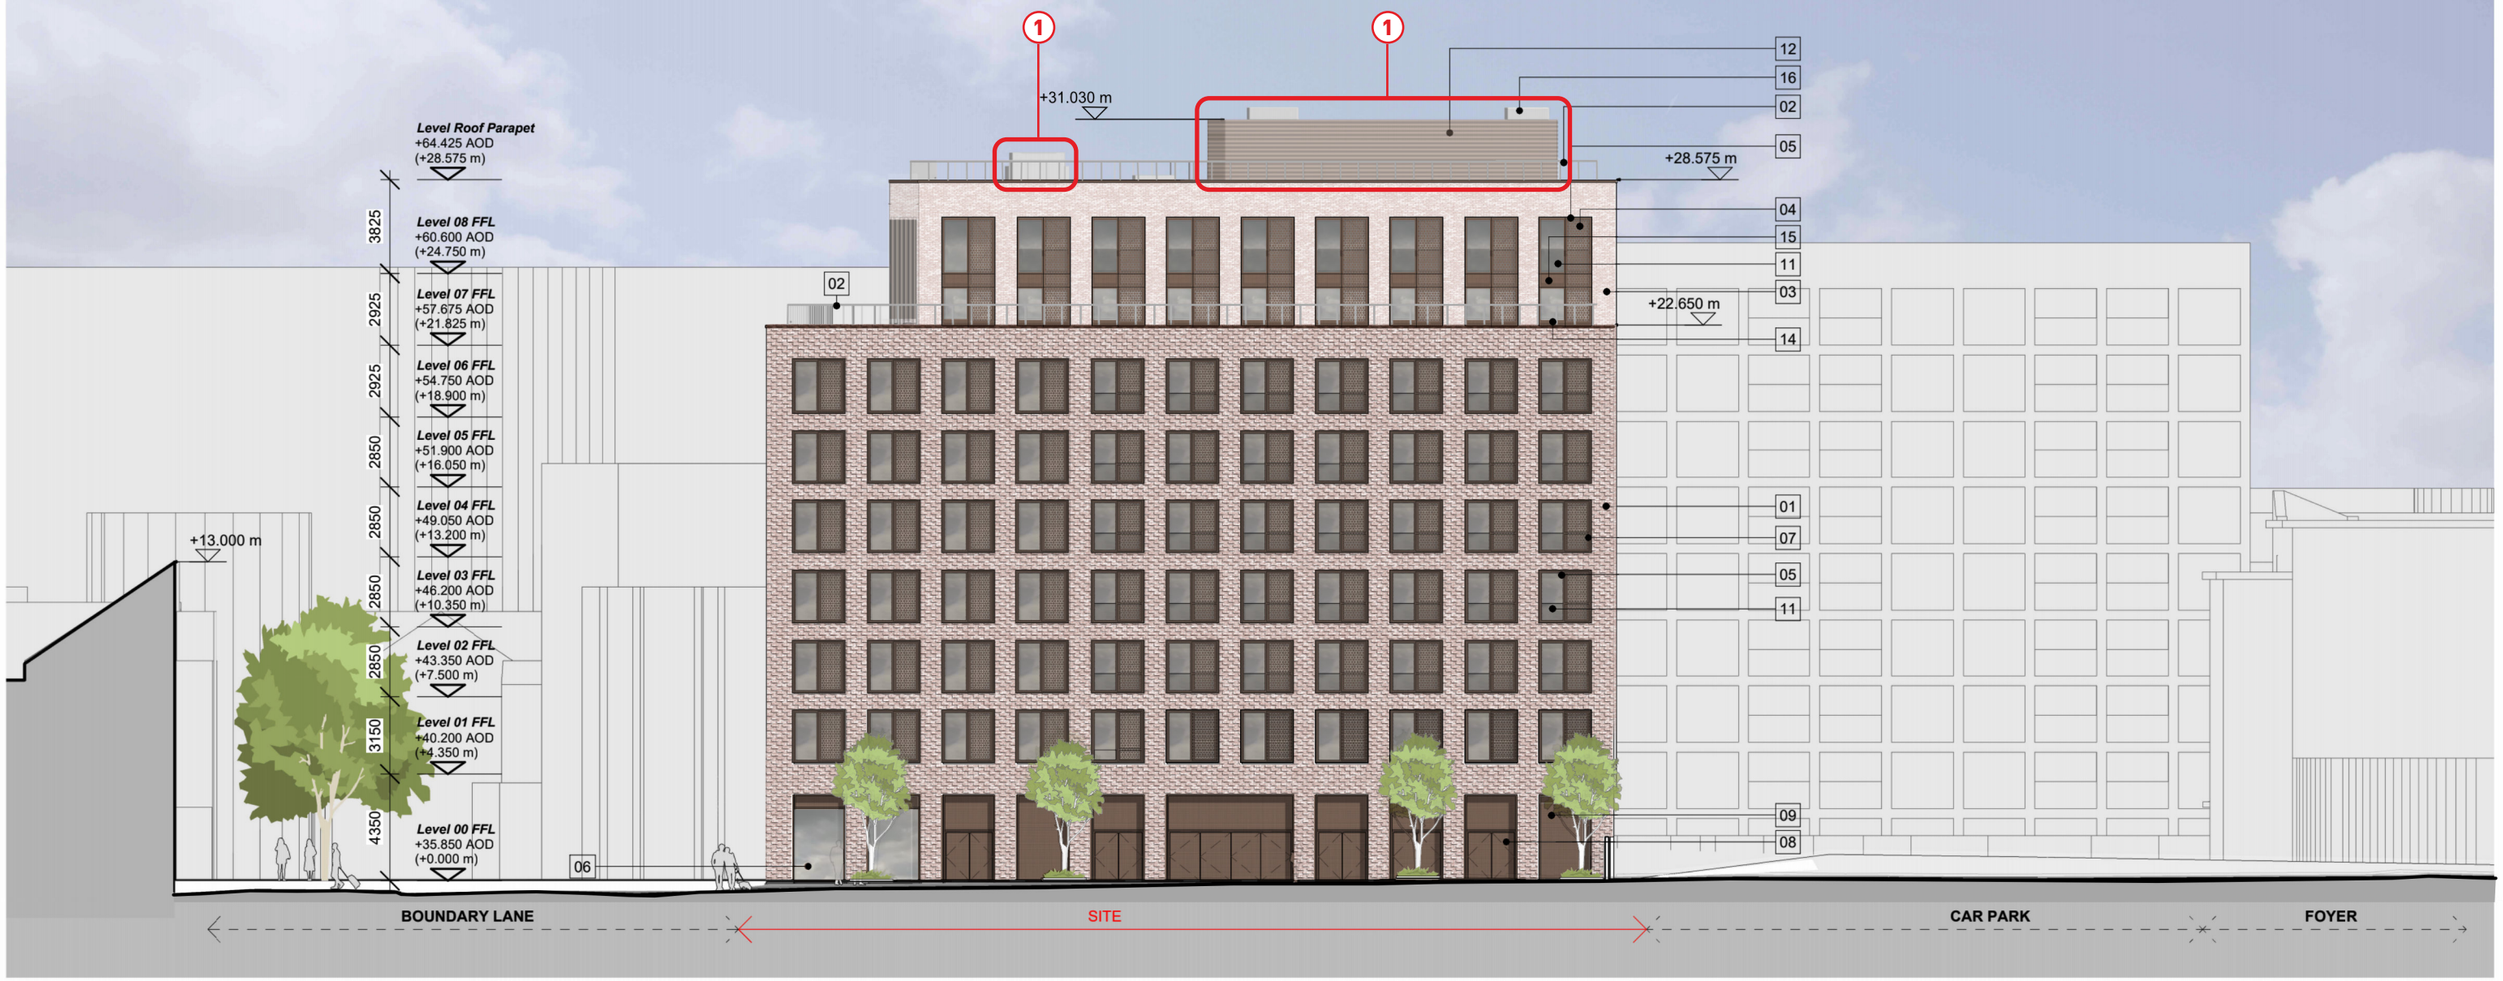


**Material Key**


| | | | | | | | | | | | | | | | |
|---|---|---|---|---|---|---|---|---|---|---|---|---|---|---|---|
| 01 | **Facing brick** Articulated/ Projecting Bond Pattern. | 03 | **Facing brick** With Brick Reveals to Openings (incl. head). | 05 | **Aluminium Window System** Dark Bronze Metallic Finished Aluminium Frames with Clear Double Glazed Units. (For locations of Full Height Opaque glazing please refer to GA Plans) | 07 | **Reveal Lining** Dark Bronze Metallic Finished Aluminium. | 09 | **Louvres** Dark Bronze Metallic Finished Aluminium. | 11 | **Obscured Glazing** Back-painted Dark Grey. (For locations of Full Height Opaque glazing please refer to GA Plans) | 13 | **Glazed Sliding Entrance Doors** | 15 | **Metal Louvre System** Dark Bronze Metallic Finished Aluminium. |
| 02 | **Metal Handrail** Silver Metallic Finished Aluminium. | 04 | **Perforated 'purge vent' panel** Dark Bronze Metallic Finished Aluminium with Opening Light Behind. (For locations of dummy panels please refer to GA Plans) | 06 | **Aluminium Curtain Wall System** Dark Bronze Metallic Finished Aluminium Frames with Clear Double Glazed Units. | 08 | **Louvred Door System** Dark Bronze Metallic Finished Aluminium. | 10 | **Soffit** Dark Bronze Metallic Finished Aluminium. | 12 | **Louvred Plant Screen Wall System** Dark Bronze Metallic Finished Aluminium. | 14 | **Metal Cill** Dark Bronze Metallic Finished Aluminium. | 16 | **Smoke Vents** Silver Metallic Finish |

This drawing is copyright
Do not scale off dimensions.

All dimensions to be checked on site by contractor.

Contractor to report any dimensional discrepancies, errors or omissions prior to commencing on site.

Keyplan

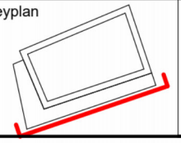

| Rev | Date | Description |
|---|---|---|
| 00 | 2021-05-07 | Planning Application |
| 01 | 16-05-2022 | Planning Application - Update |
| 02 | 16-08-2022 | Planning Application - August 2022 Update |
| 03 | 23-06-2023 | Planning Application - June 2023 Update |
| 04 | 18-08-2023 | Planning Application - August 2023 Update |
| 05 | 15-06-2026 | NMA Drawing Submission |

Project Title
Gamecock
Booth Street West,
Manchester

Drawing Title
GA Elevation - Proposed - South - Camelford Close

Job No
10224

Scale
1 : 250 @ A3

Status
For Planning Approval

SHP Drawing Code (Project Zone Role Unidoc1.4 Type Location Series)
10224-Z0-A-B5D8-G200-EL-ES-001

Revision
05

simpsonhaugh
Manchester
+44 (0)161 835 2345
London
+44 (0)20 7549 4000

© SimpsonHaugh and Partners 2022