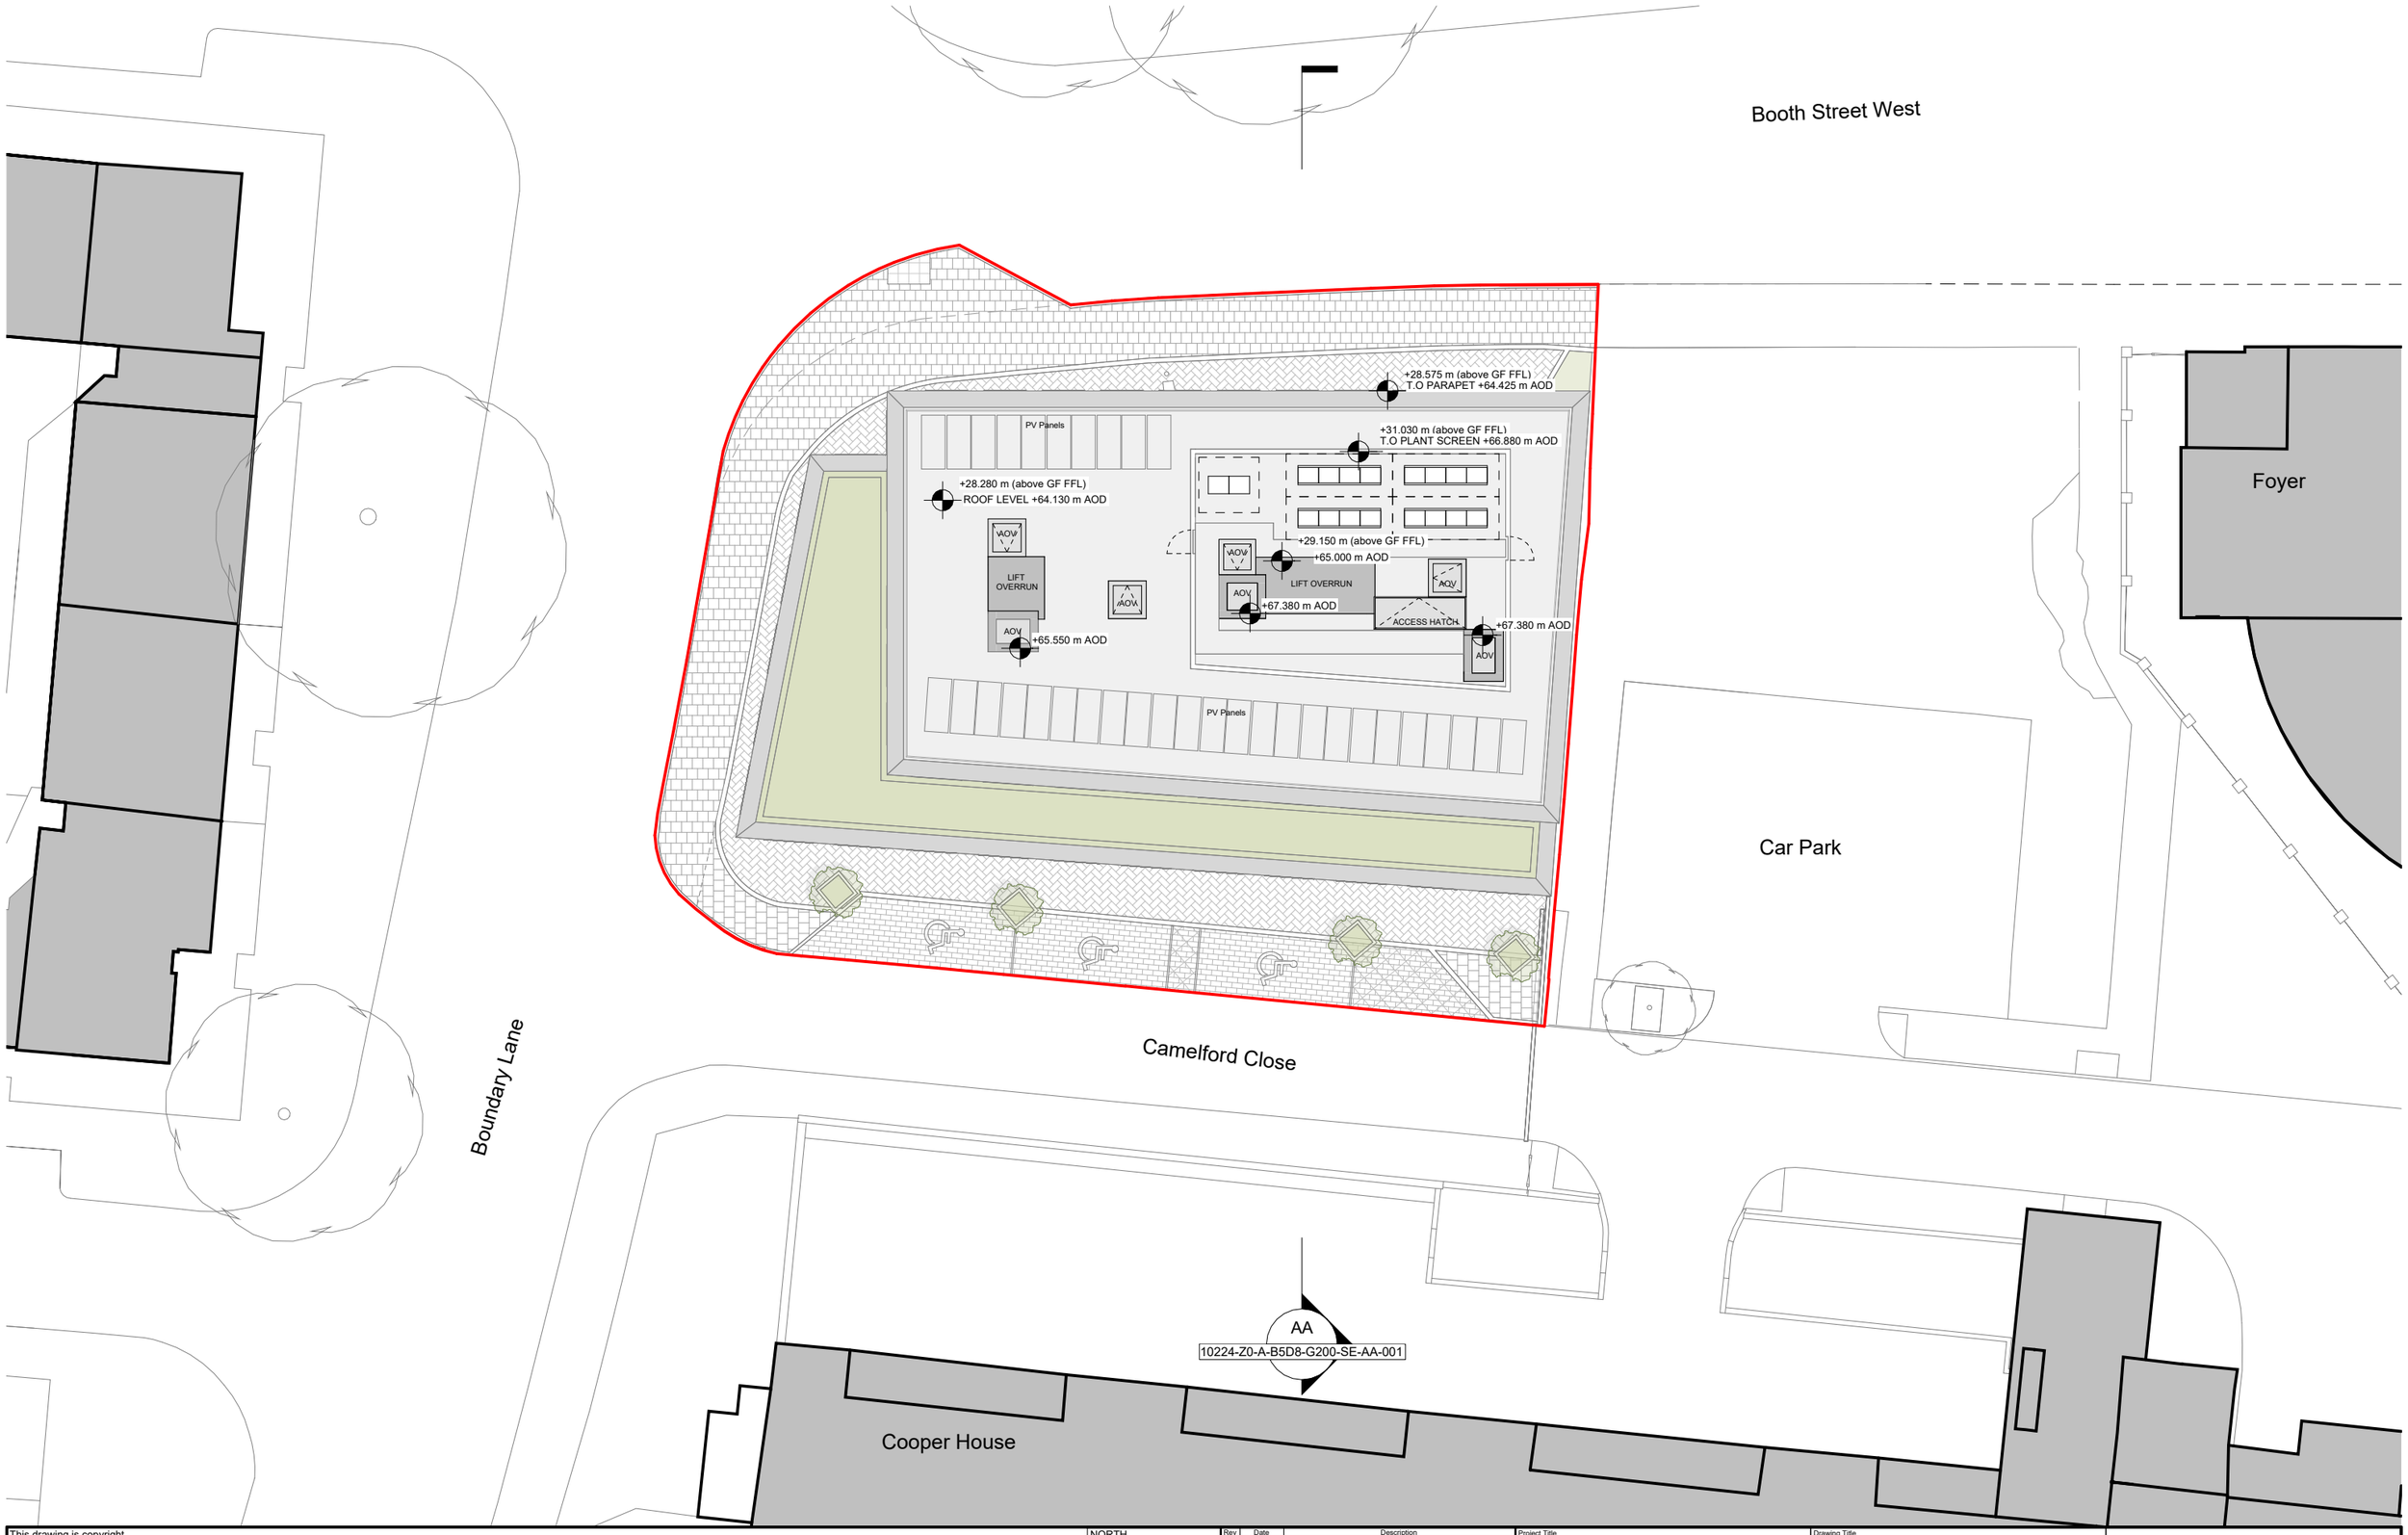


This drawing is copyright
Do not scale off dimensions.

All dimensions to be checked on site by contractor.

Contractor to report any dimensional discrepancies, errors or omissions prior to commencing on site.

Planning Application Boundary

NORTH

Rev	Date	Description
00	2021-05-07	Planning Application
01	16-05-2022	Planning Application - Update
02	16-08-2022	Planning Application - August 2022 Update
03	23-06-2023	Planning Application - June 2023 Update
04	18-08-2023	Planning Application - August 2023 Update
05	15-06-2026	NMA Drawing Submission

Project Title
Gamecock
Booth Street West,
Manchester

Drawing Title
GA Plan - Proposed - Roof Level

Job No
10224

Scale
1 : 250 @ A3

Status
For Planning Approval

SHP Drawing Code *Project Zone Role Uniclass 1.4 Type Location Series*
10224-Z0-A-B5D8-G200-PL-RF-001

Revision
05

simpsonhaugh
Manchester
+44 (0)161 835 2345
London
+44 (0)20 7549 4000

© SimpsonHaugh and Partners 2025