
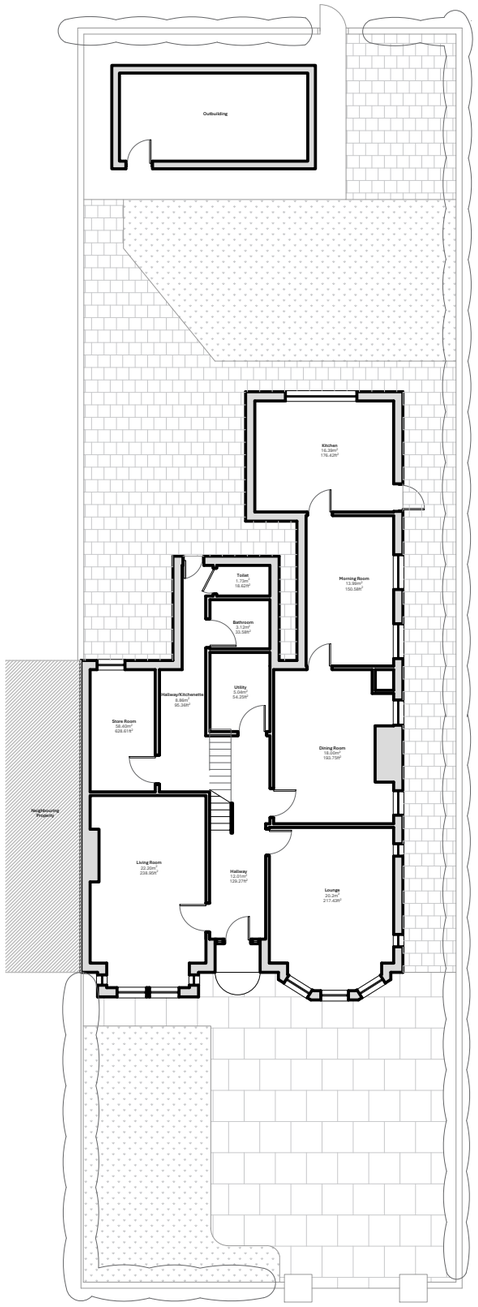


Existing Site Layout
Scale 1:200

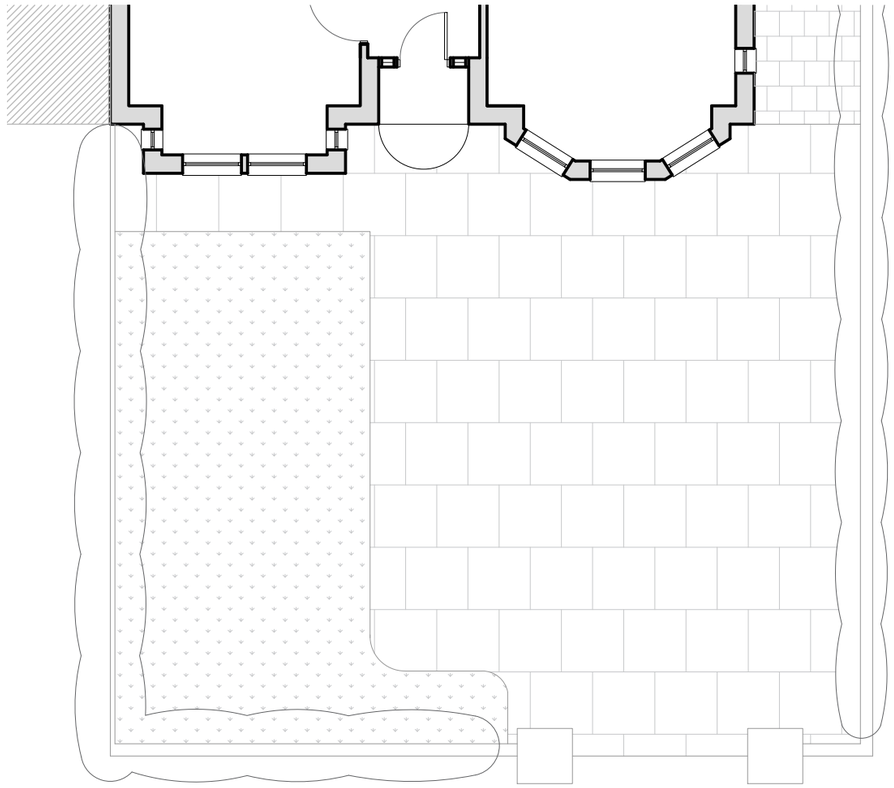

Existing Site Entrance and Parking
Scale 1:100

1:200 0 1m 5m 10m

1:100 0 1m 5m 10m

N

Written dimensions to be taken in preferences to scaled dimensions. The Contractor is responsible for checking all dimensions before work starts.

All work is to be carried out to the requirements, and to the satisfaction of the Local Authority.
These drawings are for planning purposes only

Any discrepancies to be brought to the attention of 4D Planning immediately.

Rev	Date	Description	by	chk
P01	13.05.26	Initial issue	SB	EO

4D PLANNING
Architecture I Town Planning

T: 01614084680 www.4dplanning.co.uk

Client

Project
35 Anson Road,
Manchester
M14 5DA

Title
Existing Site Layout

Date: May 2026
Scale: Varies @ A1,Varies @ A3
Drawing No. 4D01
Rev: P/01