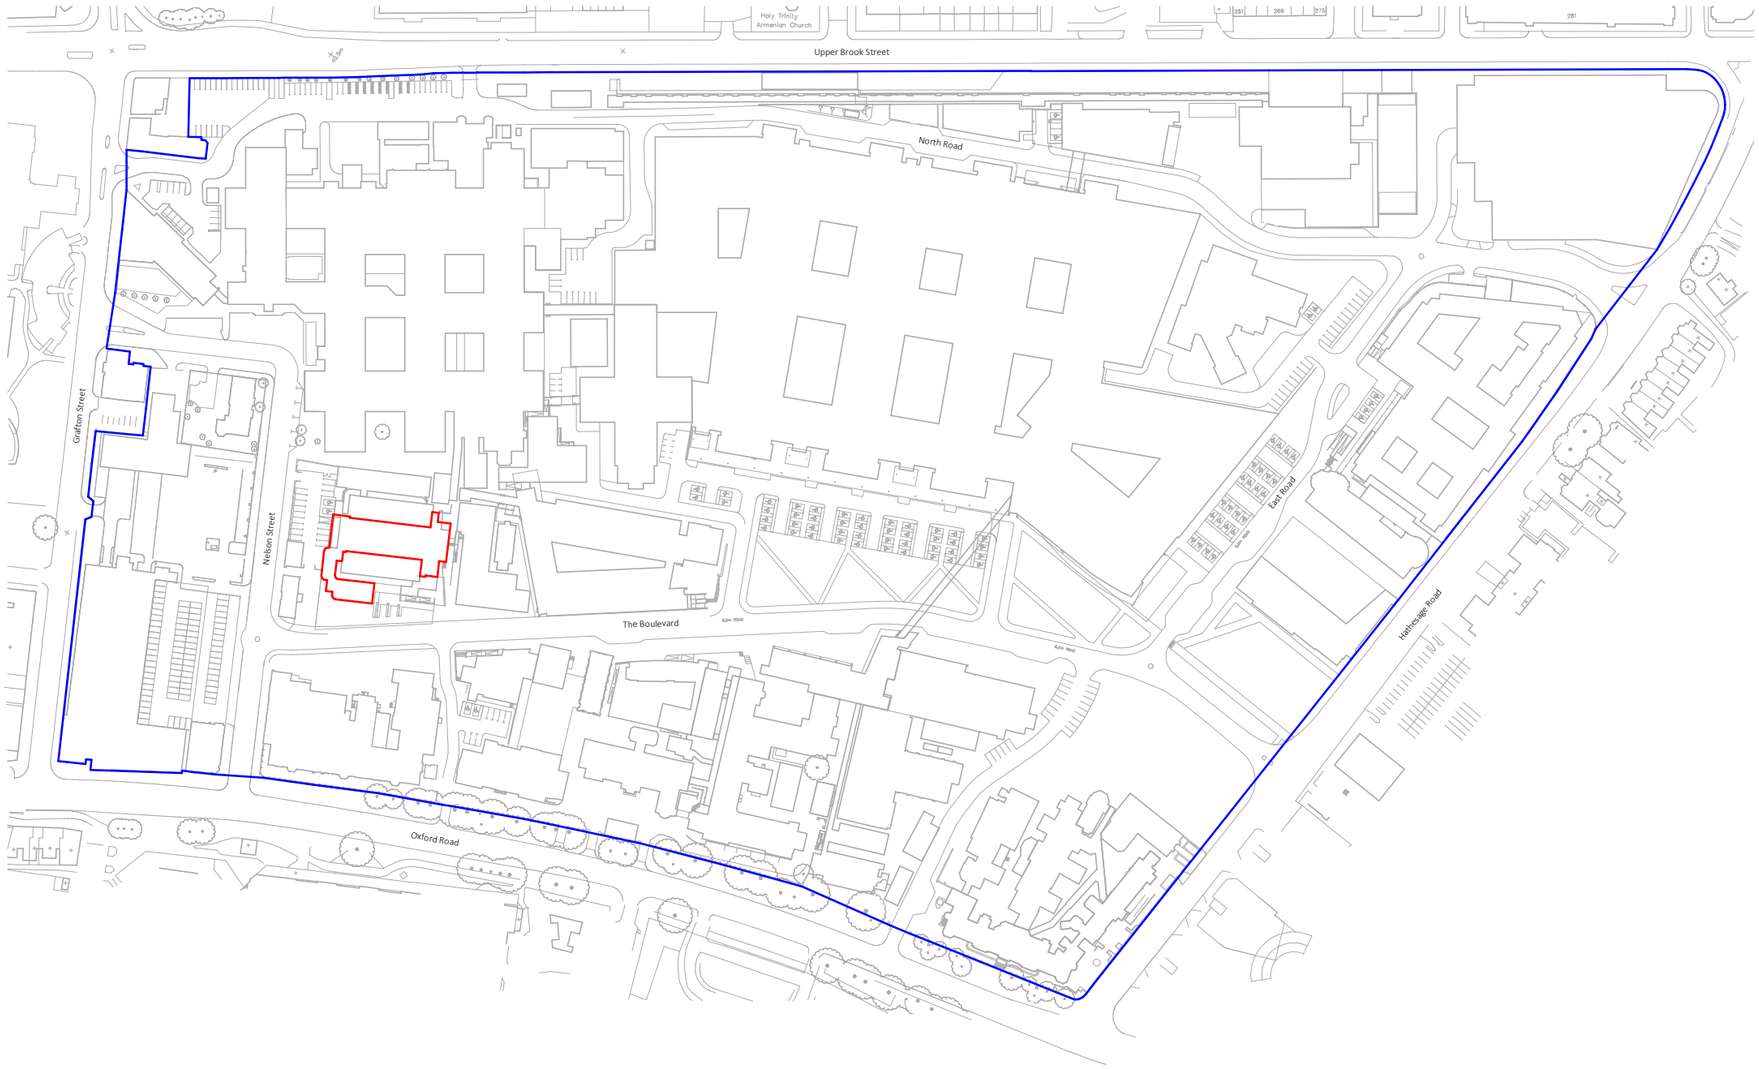


Notes:

Figured dimensions to be taken in preference to scaled dimensions.
All dimensions to be checked on site.

0 10 20 30 40 50

SCALE 1:1250 m

Rev:	Date:	Description:	By:
P01	21.06.26	PLANNING issue	SW

GRAHAM SIBBALD

Chartered Surveyors and Property Consultants

Client
Equans

Project
Education North: Undergraduate Building

Address
Manchester Royal Informary University Hospital
Nelson Street, Chorlton-on-Medlock, Manchester

Drawing Title
Location Plan

Department No:	Drg No.	Revision	Sheet Size
MAN	L(01)000	P01	A3 @ 1 : 2500
Aims No.			Drawing Status
2025 / 02 / 0015			PLANNING
Drawn By	Checked By		Date
S.Wardle	C.Latham		21/06/2026 22:23:23

PREPARED BY GRAHAM + SIBBALD