
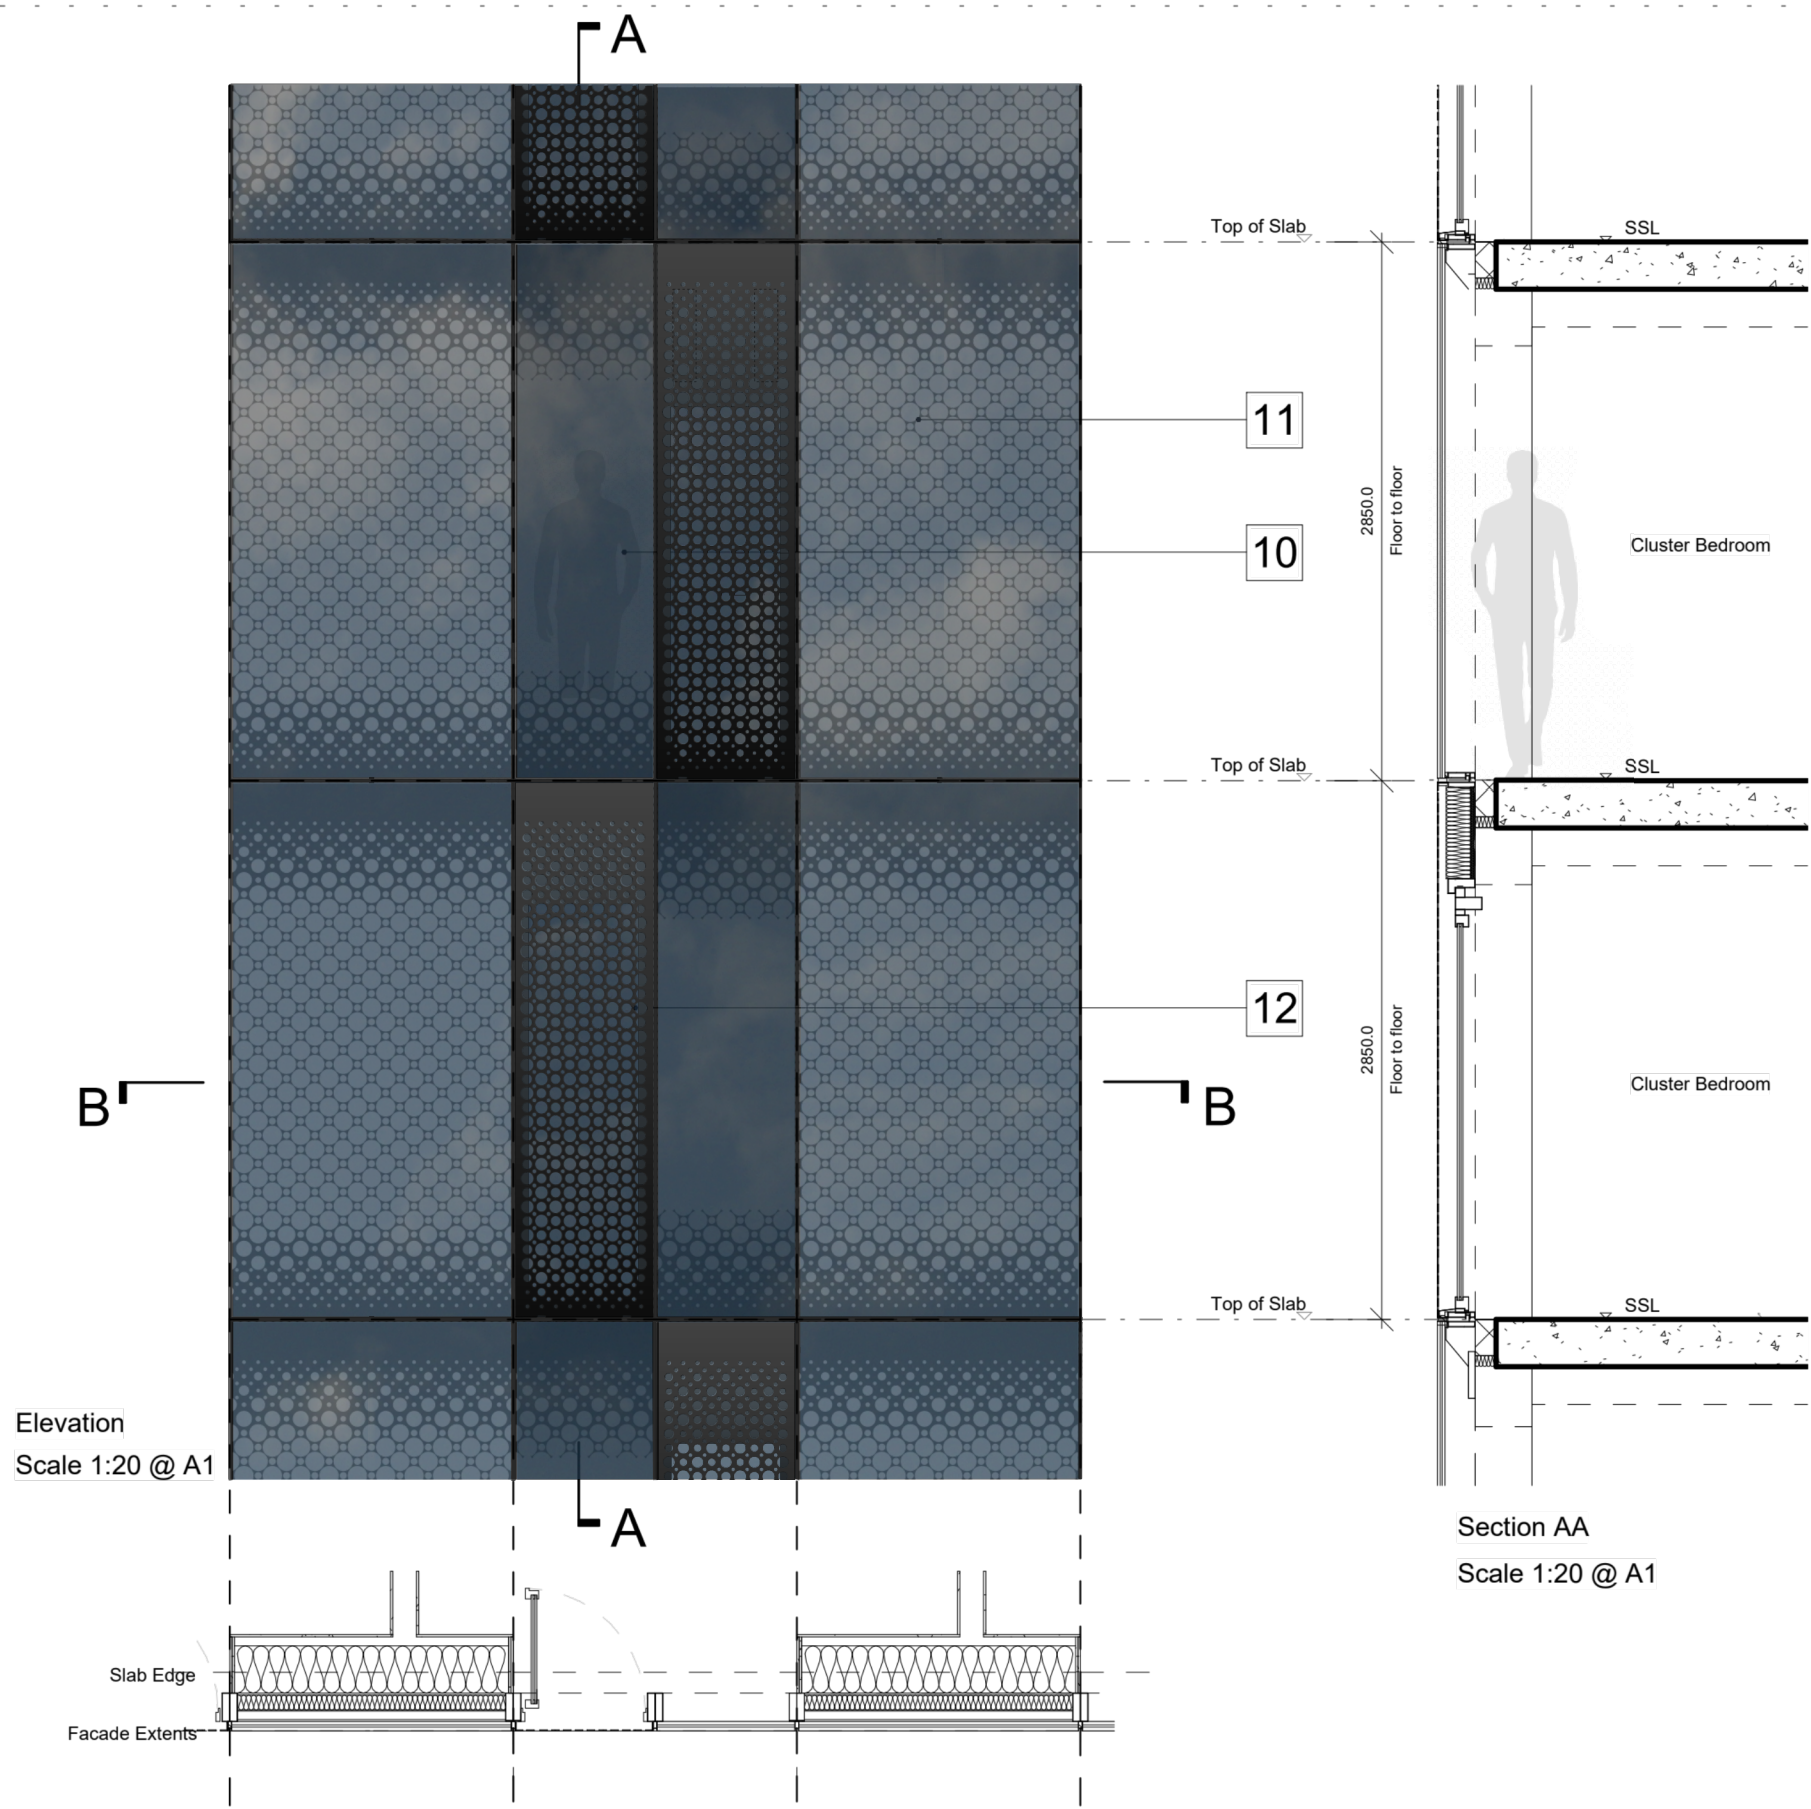


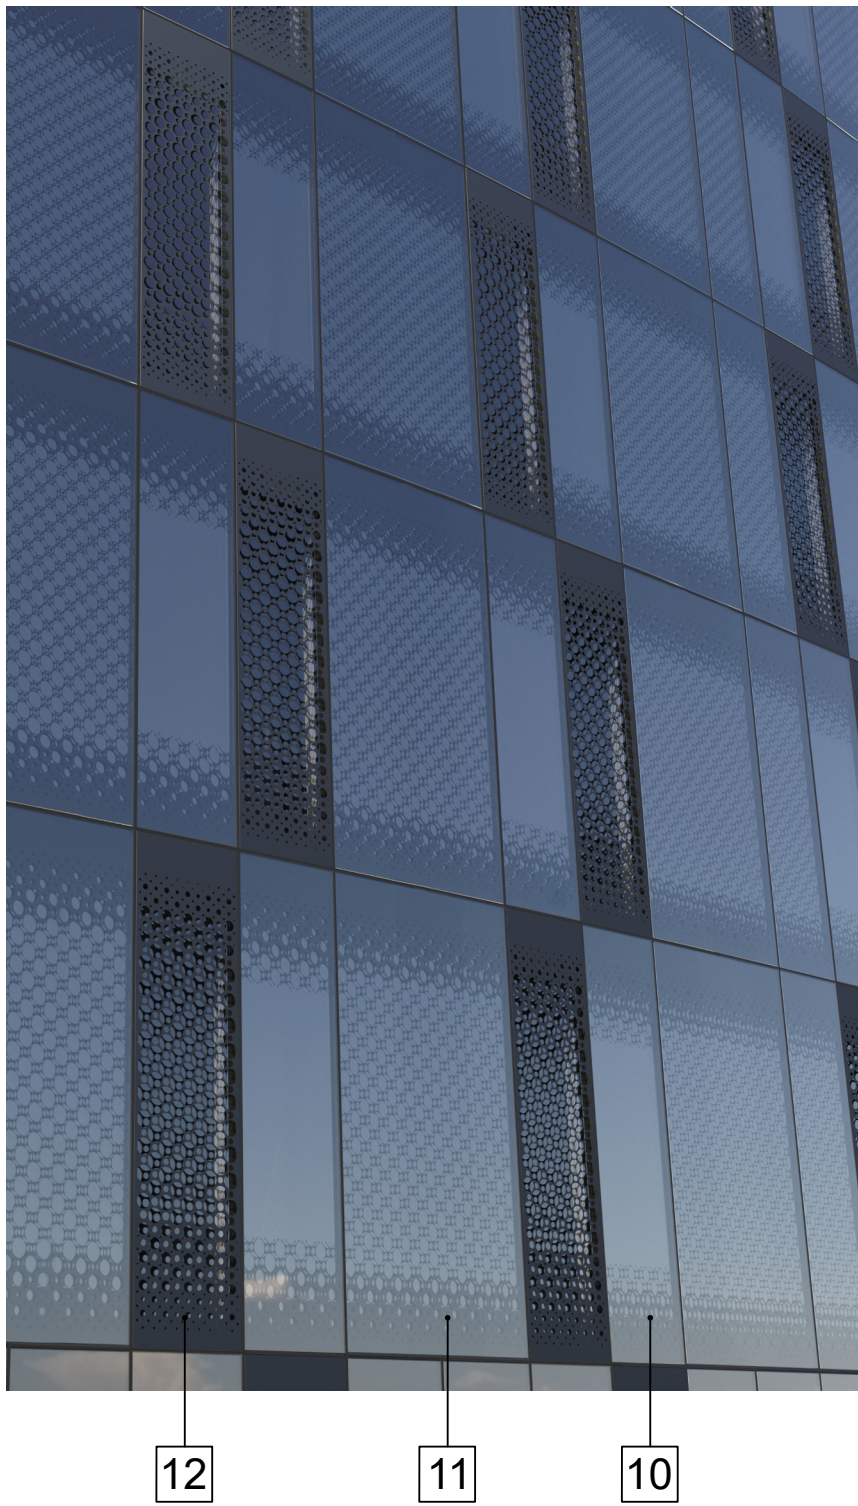

Plan BB
Scale 1:20 @ A1

Section AA
Scale 1:20 @ A1

This drawing is copyright Do not scale off dimensions. All dimensions to be checked on site by contractor. Contractor to report any dimensional discrepancies, errors or omissions prior to commencing on site.	1 Glazed green brick	2 Curtain walling	3 Pre-cast columns, clad to match brick	4 Natural anodised aluminium	First Street South		10474-SHP-ZC-A-B5D8-G251-DE-TY-002		simpsonhaugh <small>Manchester +44 (0)161 835 2345 London +44 (0)20 7549 4000</small>	
	5 metal coping, colour to match brick	6 Perforated metal louvre screen, colour to match brick	7 Window panel with light fritting	8 Back painted panel with light fritting	PLANNING		June 2026	P02		
	9 Perforated anodised light louvre screen	10 Window panel with dark fritting	11 Back painted panel with dark fritting	12 Perforated anodised dark louvre screen	Detail Elevation Type B		10474	1 : 40 @A3		
	13 Back painted panel with dark fritting Face #1	14 Perforated anodised dark louvre screen with back painted panel			Typical Facade Detail (Dark Facade)					