


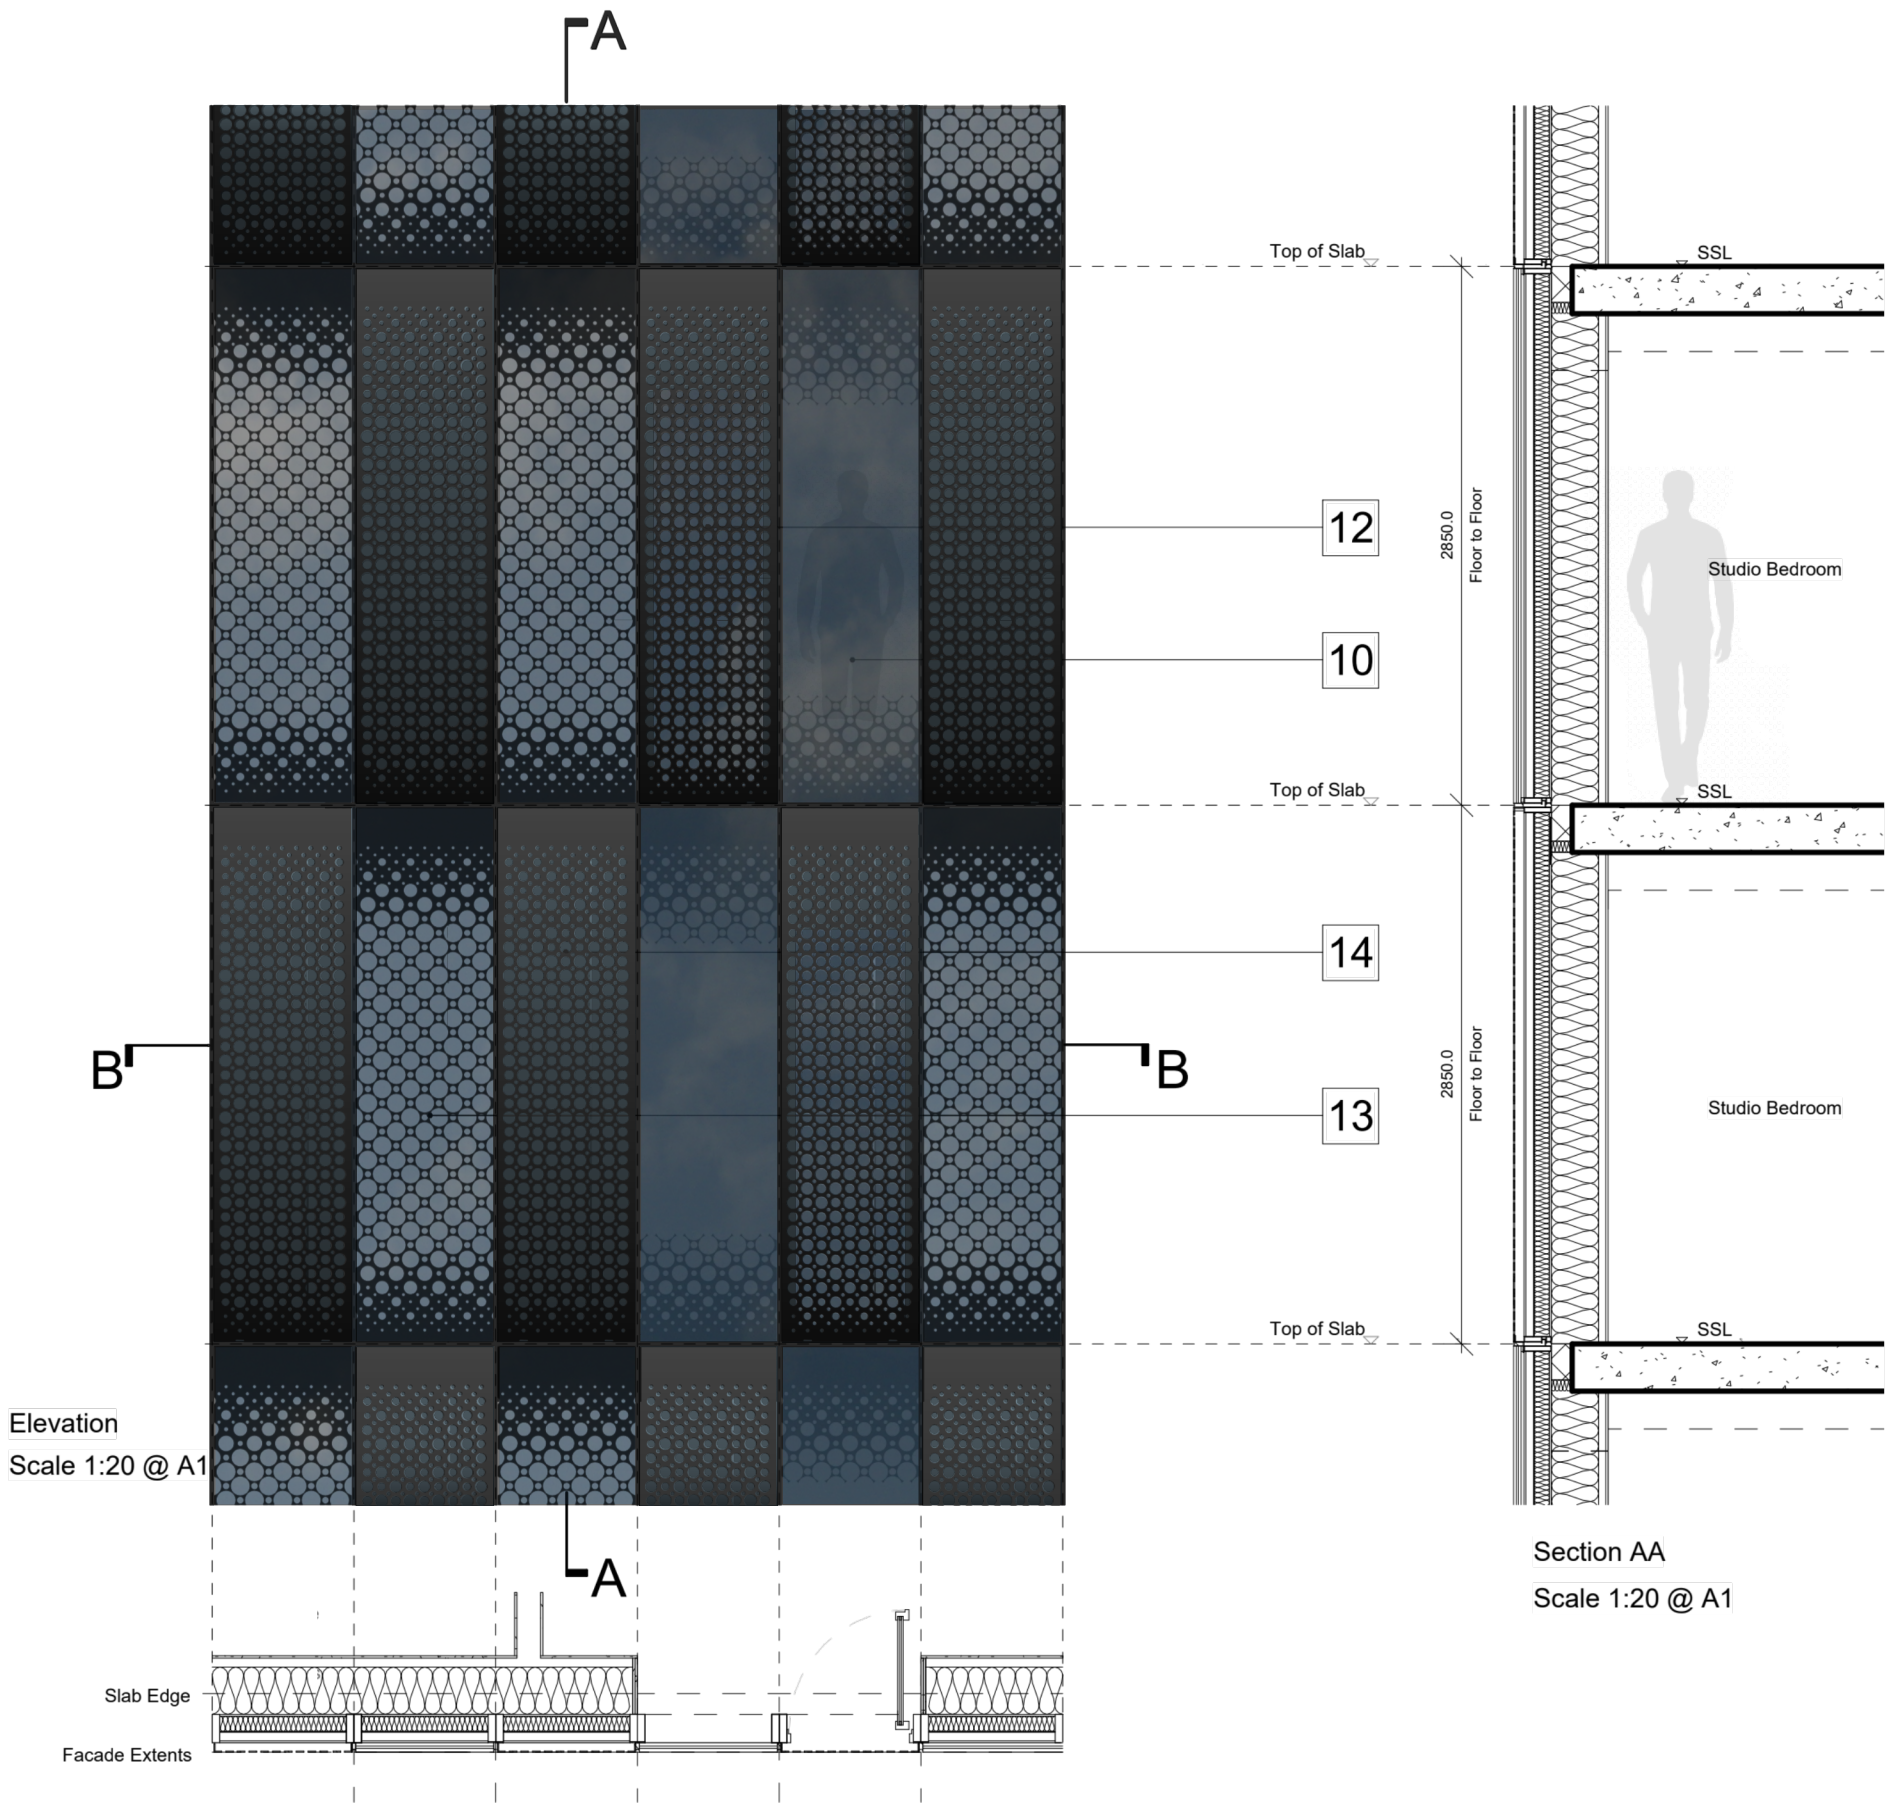

Plan BB
Scale 1:20 @ A1

Section AA
Scale 1:20 @ A1

This drawing is copyright
Do not scale off dimensions.
All dimensions to be checked on
site by contractor.
Contractor to report any
dimensional discrepancies,
errors or omissions prior to
commencing on site.

- | | | | |
|--|---|--|---|
| 1 Glazed green brick | 2 Curtain walling | 3 Pre-cast columns, clad to match brick | 4 Natural anodised aluminium |
| 5 metal coping, colour to match brick | 6 Perforated metal louvre screen, colour to match brick | 7 Window panel with light fritting | 8 Back painted panel with light fritting |
| 9 Perforated anodised light louvre screen | 10 Window panel with dark fritting | 11 Back painted panel with dark fritting | 12 Perforated anodised dark louvre screen |
| 13 Back painted panel with dark fritting Face #1 | 14 Perforated anodised dark louvre screen with back painted panel | | |

First Street South	10474-SHP-ZC-A-B5D8-G251-DE-06-001		simpsonhaugh <small>Manchester +44 (0)161 835 2345 London +44 (0)20 7549 4000</small>
PLANNING	June 2026	P01	
Detail Elevation Level 06 Facade Detail (Glare Facade)	10474	1 : 40 @A3	