
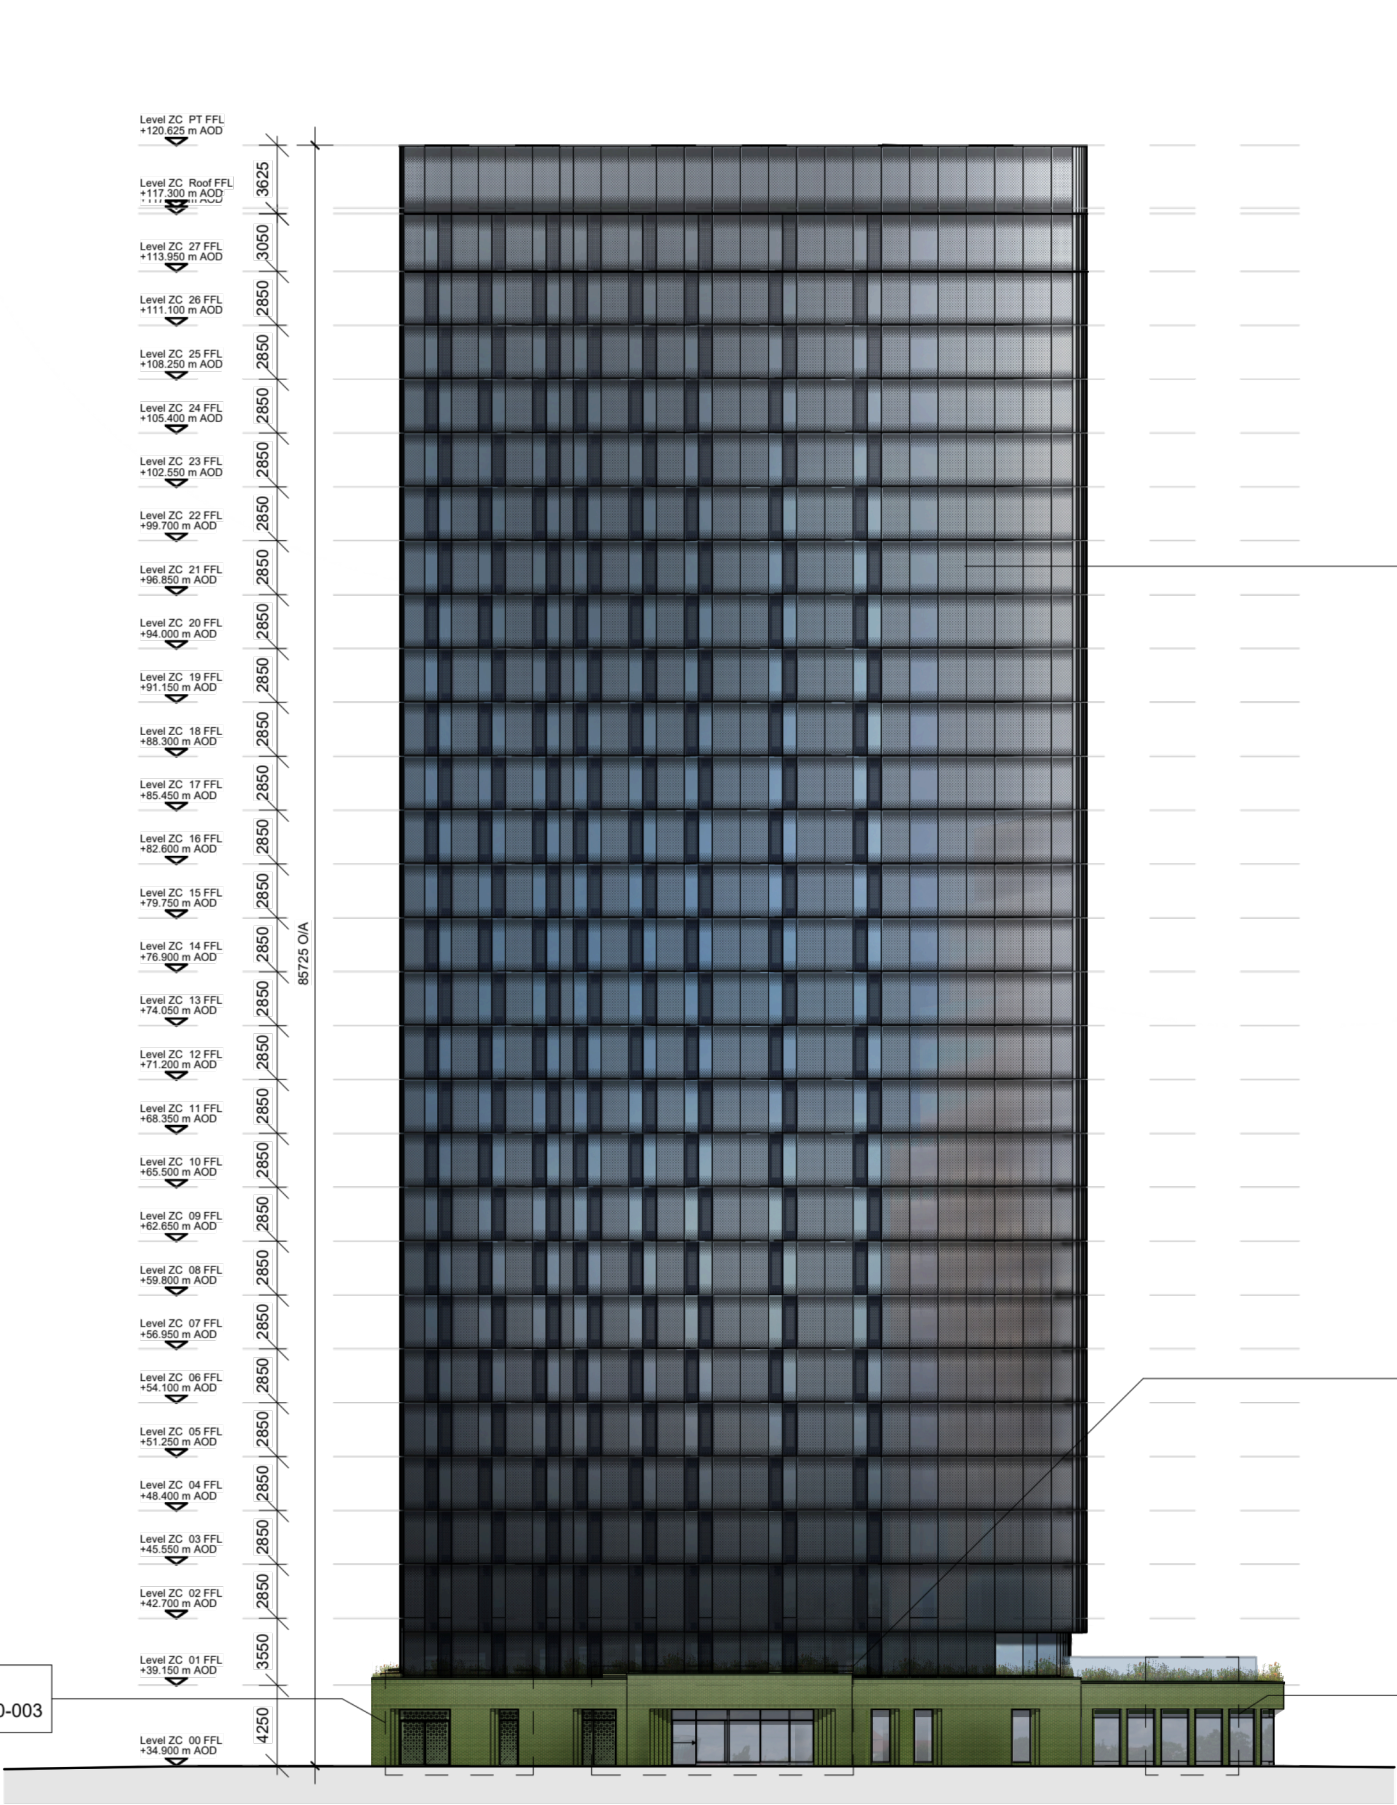


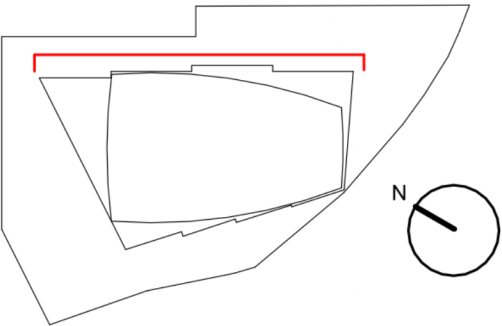

FACADE TYPE - B
SEE DRAWING: 10474-SHP-ZC-A-B5D8-G251-DE-TY-002

FACADE TYPE - D
SEE DRAWING: 10474-SHP-ZC-A-B5D8-G251-DE-00-001

FACADE TYPE - E
SEE DRAWING: 10474-SHP-ZC-A-B5D8-G251-DE-00-002

FACADE TYPE - F
SEE DRAWING: 10474-SHP-ZC-A-B5D8-G251-DE-00-003

This drawing is copyright
Do not scale off dimensions.
All dimensions to be checked on
site by contractor.
Contractor to report any
dimensional discrepancies,
errors or omissions prior to
commencing on site.

Facade Key:

FACADE TYPE - A
Light fritted facade

FACADE TYPE - D
Glazed brick + glazing

FACADE TYPE - B
Dark fritted facade

FACADE TYPE - E
Curtain walling + glazed brick piers

FACADE TYPE - C
Light fritted facade soffit detail

FACADE TYPE - F
Glazed brick + perforated metal screens

First Street South

PLANNING

General Arrangement East Elevation

10474-SHP-ZC-A-B5D8-G200-EL-EE-001

June 2026

10474

P02

1 : 400 @A3

simpsonhaugh

Manchester
+44 (0)161 835 2345

London
+44 (0)20 7549 4000