


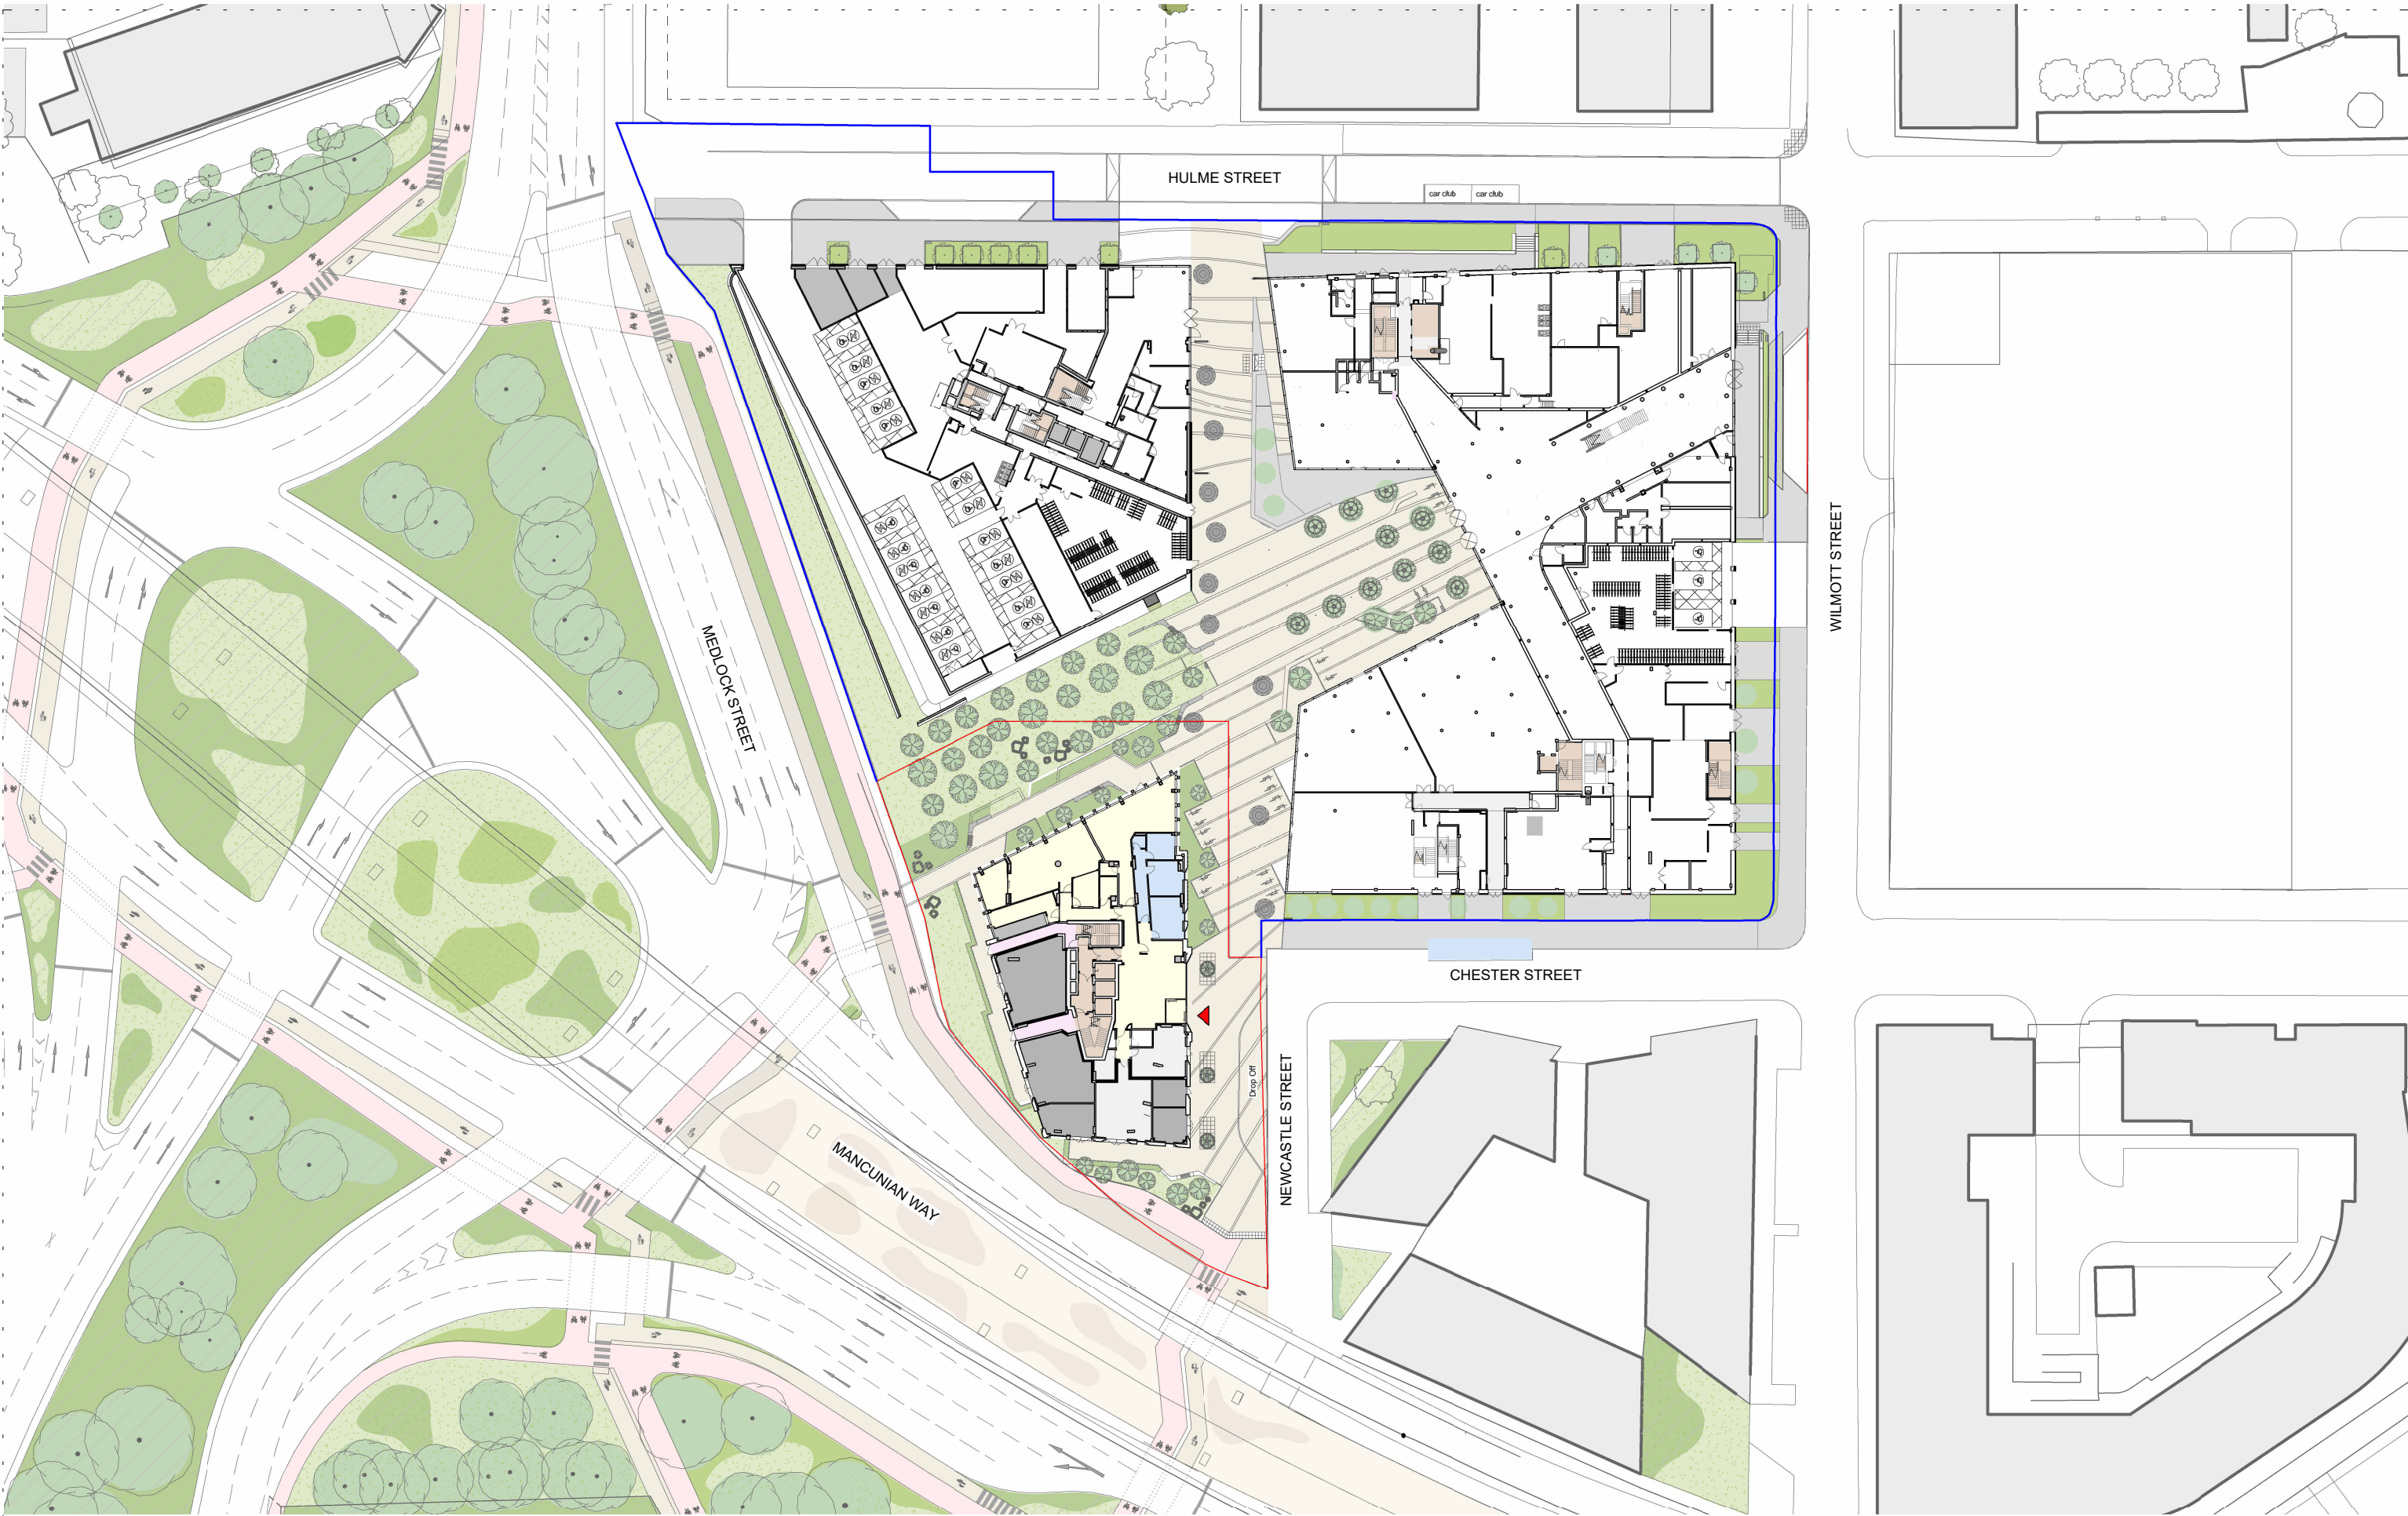

This drawing is copyright
Do not scale off dimensions.
All dimensions to be checked on
site by contractor.
Contractor to report any
dimensional discrepancies,
errors or omissions prior to
commencing on site.

- | | | | | | | | | | |
|--|--------------------|--|-----------------|--|--------------------|--|------------------|--|------------------------|
| | Planning boundary | | Studio Bedroom | | Accessible Studio | | Core | | Storage/Riser/Corridor |
| | Ownership boundary | | Cluster Bedroom | | Accessible Cluster | | Amenity/Entrance | | Management |
| | | | Cluster Kitchen | | | | Plant/BOH | | |

NOTE:
All room/ area labels
are for illustrative
purposes only



First Street South

PLANNING

Site Plan - Ground Floor

10474-SHP-Z0-A-B5D8-G100-PL-00-001

June 2026

P02

10474

1 : 750@ A3

simpsonhaugh

Manchester
+44 (0)161 835 2345
London
+44 (0)20 7549 4000