
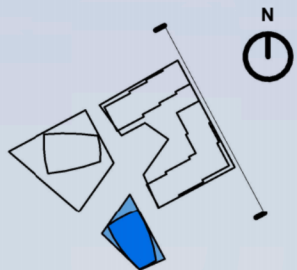


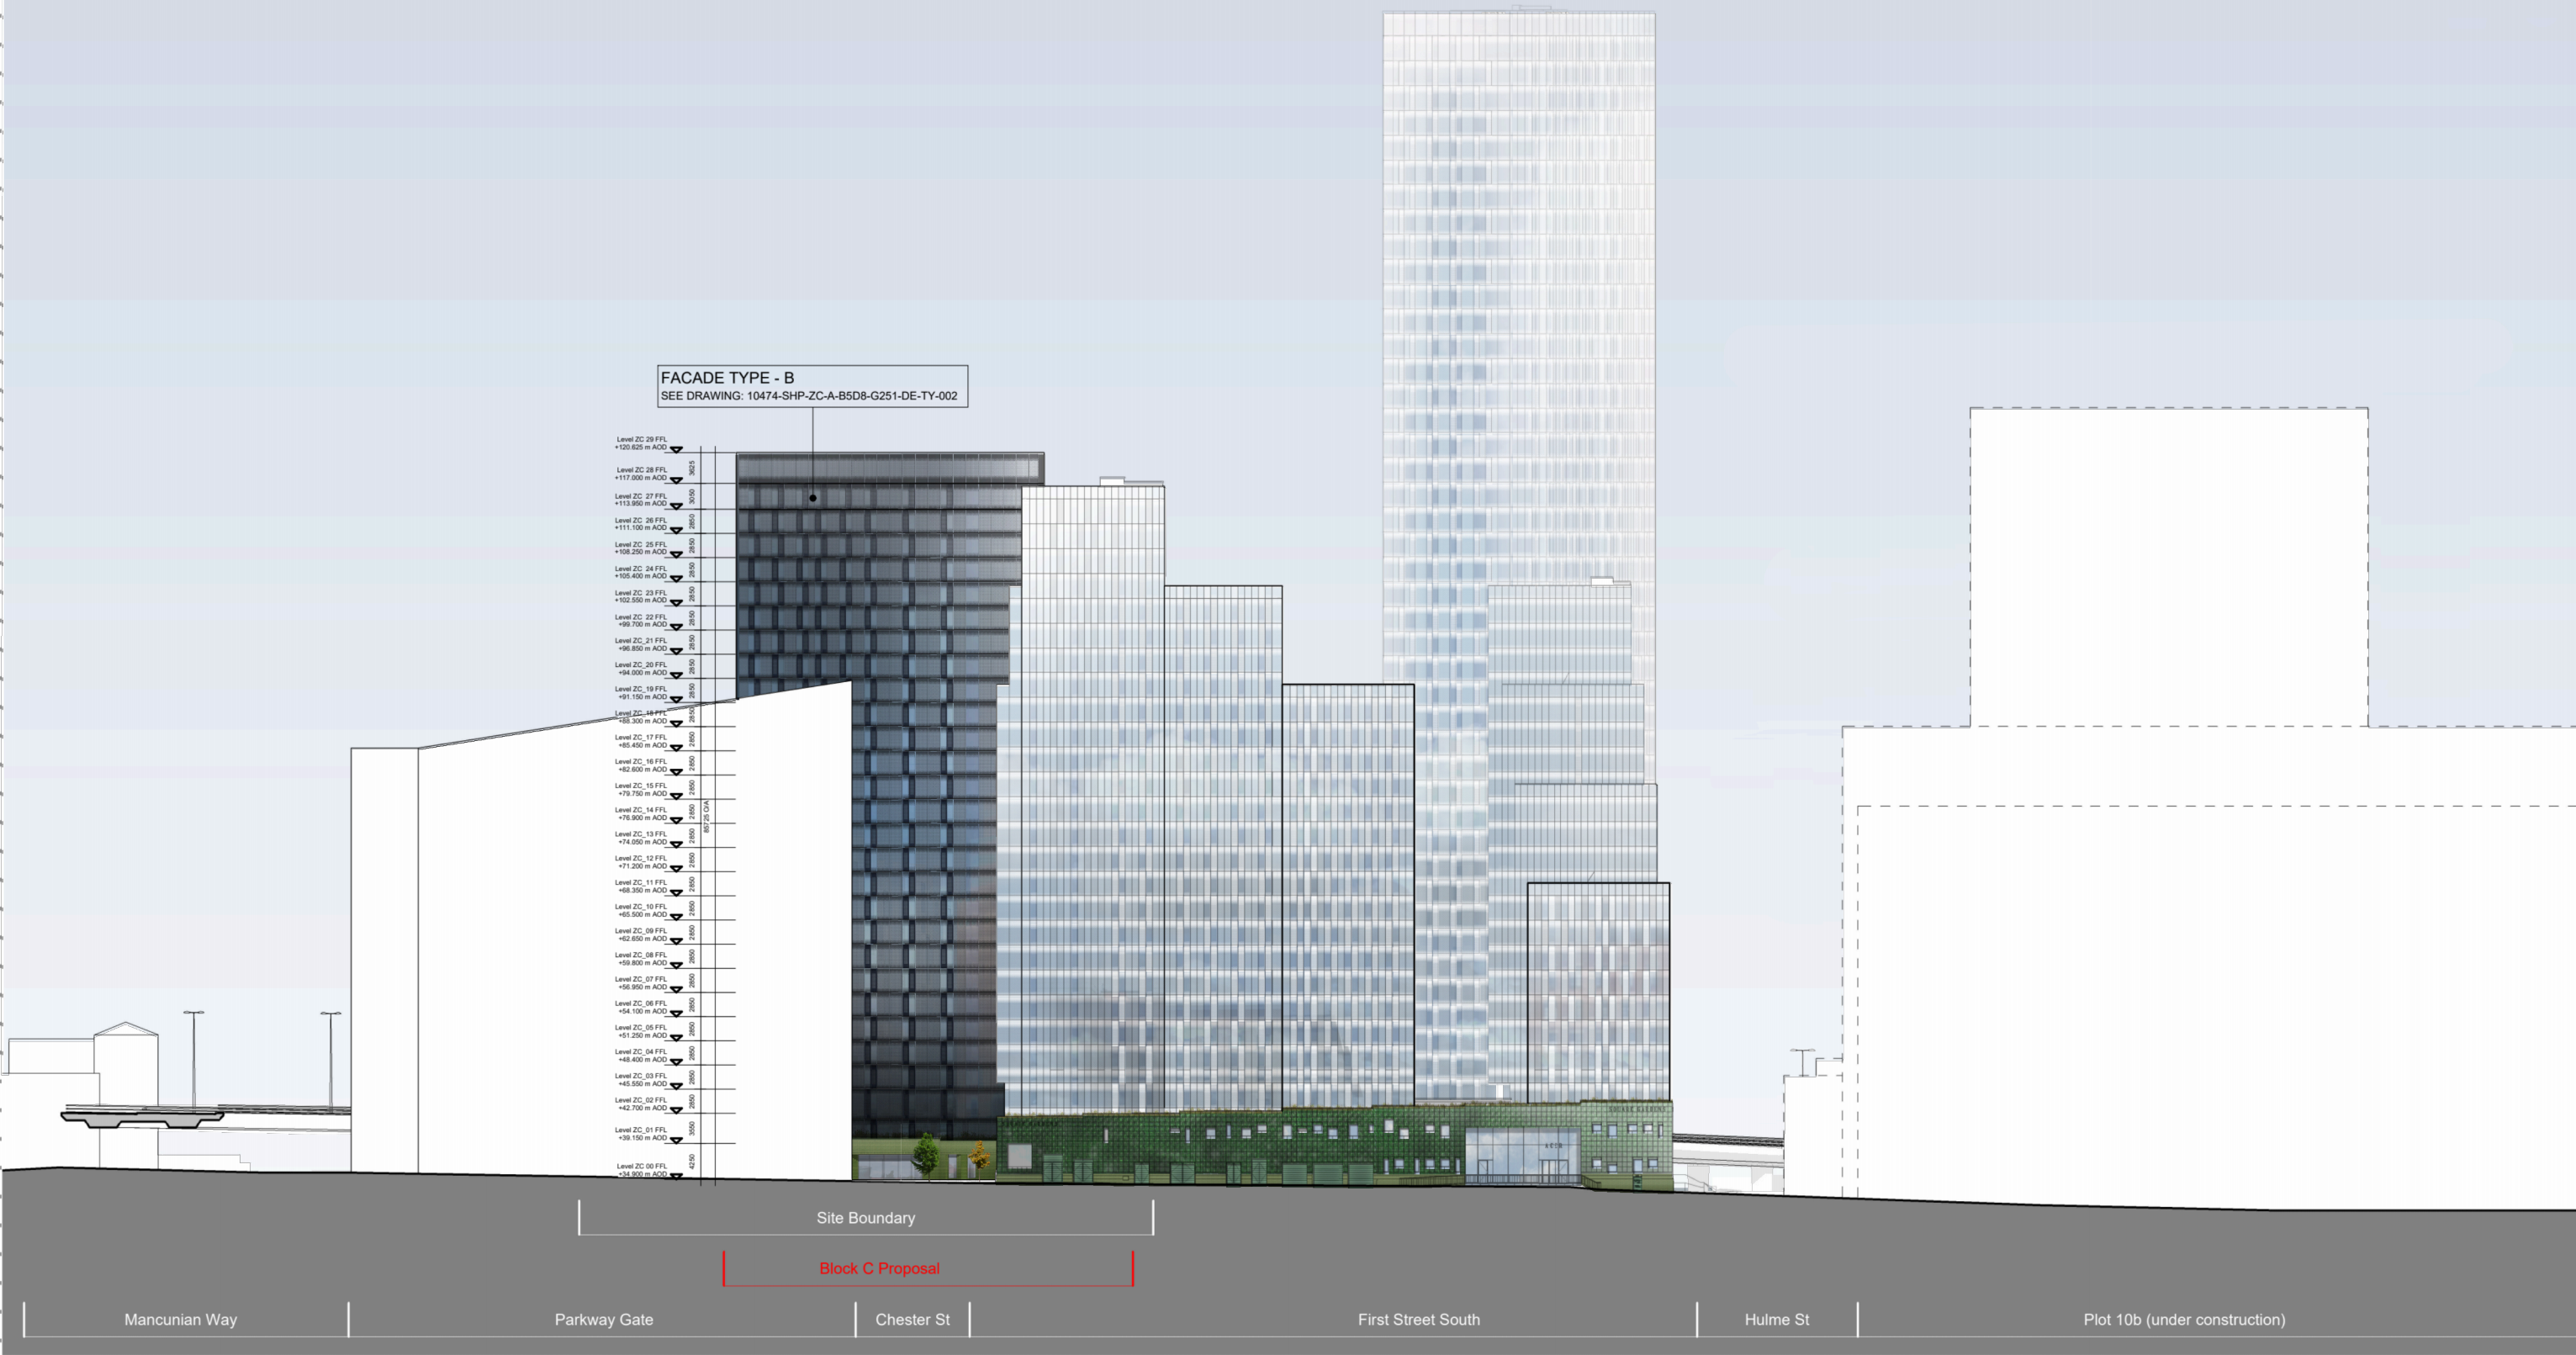

<p>This drawing is copyright Do not scale off dimensions. All dimensions to be checked on site by contractor. Contractor to report any dimensional discrepancies, errors or omissions prior to commencing on site.</p>	Facade Key:	FACADE TYPE - A Light fritted facade	FACADE TYPE - B Dark fritted facade	FACADE TYPE - C Light fritted facade soffit detail	First Street South	10474-SHP-Z0-A-B5D8-G000-EL-EE-001		 <p>Manchester +44 (0)161 835 2345</p> <p>London +44 (0)20 7549 4000</p>
		FACADE TYPE - D Glazed brick + glazing	FACADE TYPE - E Curtain walling + glazed brick piers	FACADE TYPE - F Glazed brick + perforated metal screens	PLANNING	June 2026	P02	
					Proposed Site Context East Elevation (Wilmot Street)		10474	