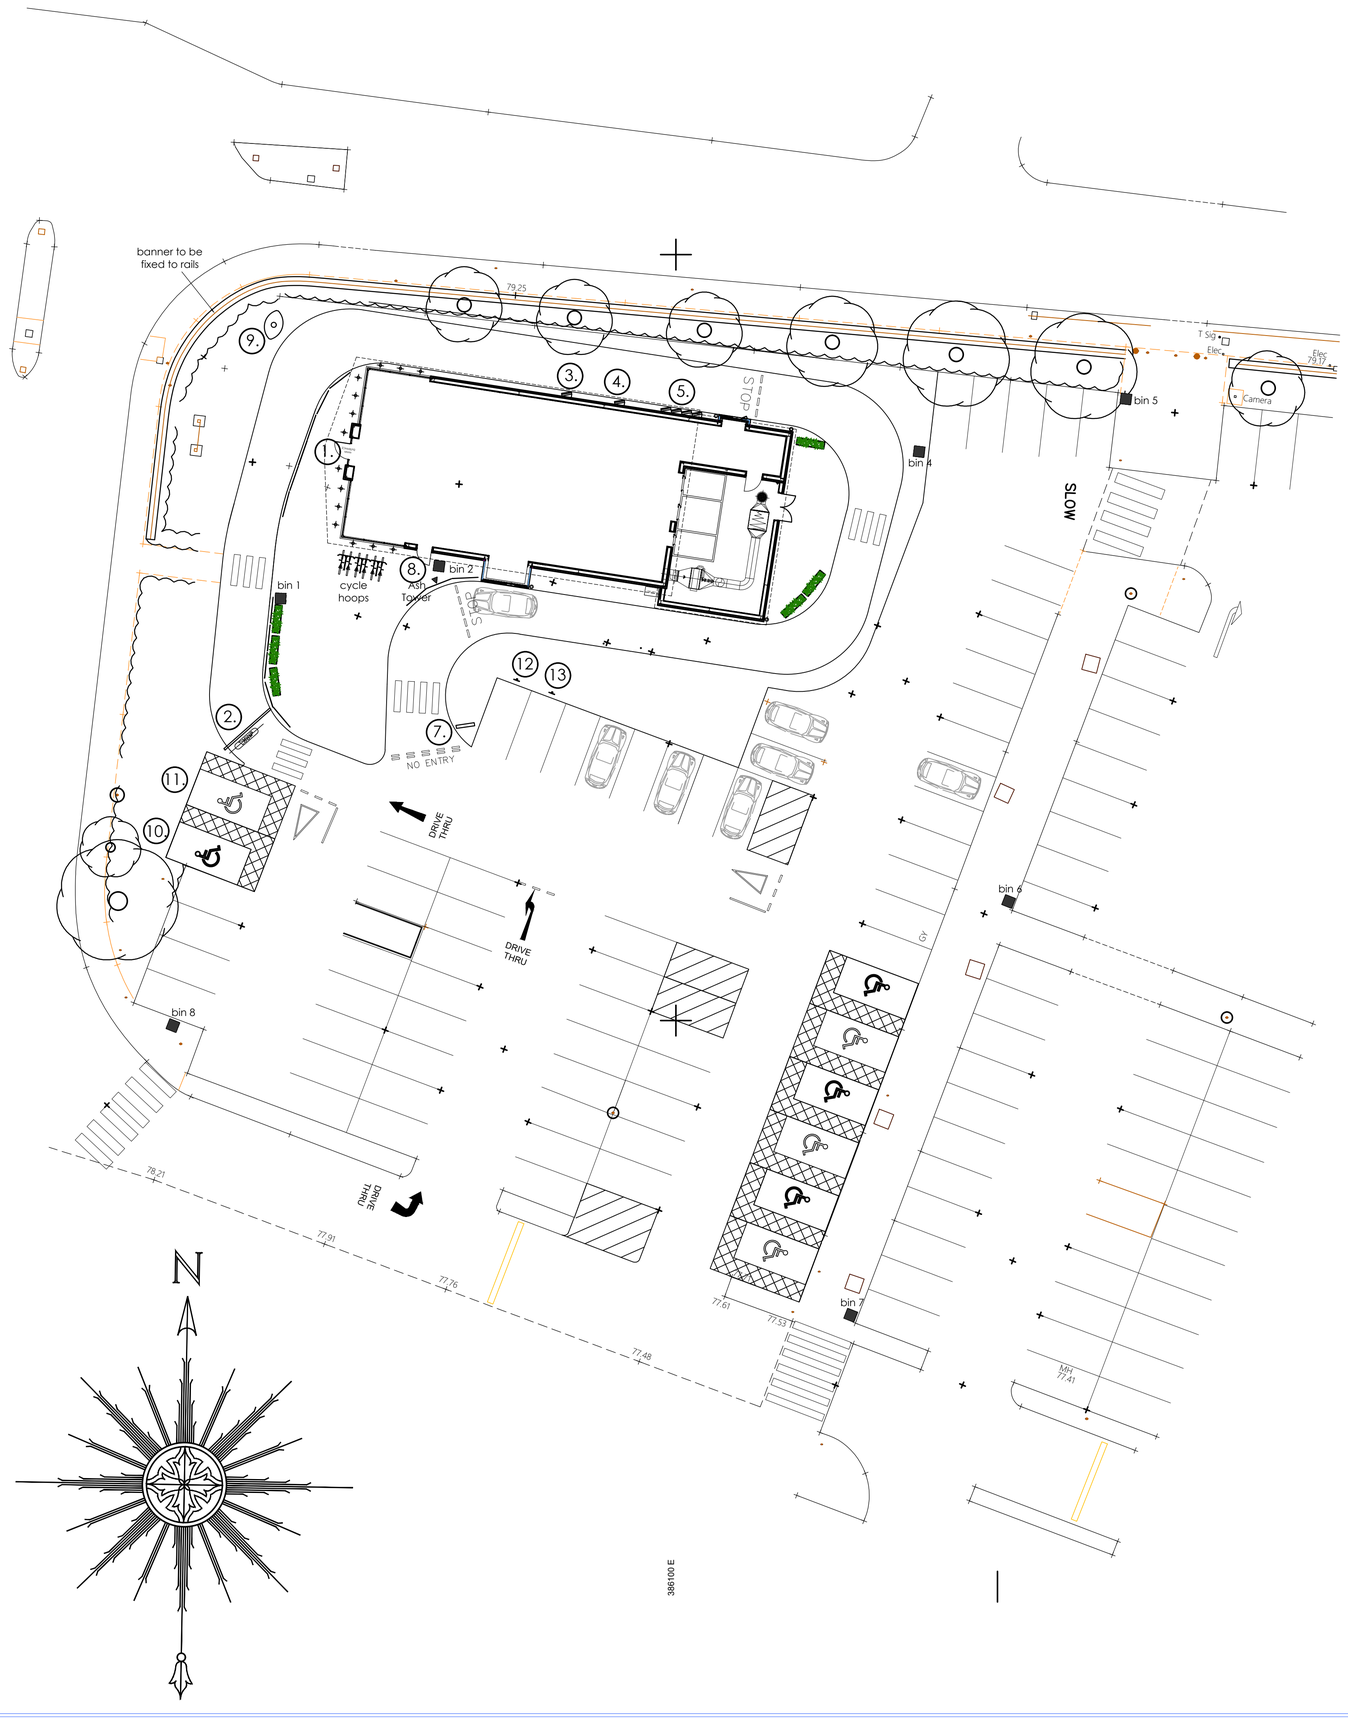


EXTERNAL SIGNAGE SCHEDULE

sign no.	signage image (not to scale)	description
1.		**Existing Entrance** flex box colonels logo.
2.	WELCOME TO KFC	**Existing** 4000mm wide x 3400mm high **goal post height restrictor** .
3. & 4.		**Existing** Wall mounted 1 door, 2 panel, **pre-order menu unit** with angled front section.
5.		**Existing** Wall mounted 1628mm high, 4 door, 8 panel, **main-order menu unit**.
7.	KFC EXIT (front) / (rear)	**Existing** 1no. 760mm wide x 1200mm high x 260mm deep **directional ground sign** .
8.	CUSTOMER CAR PARK THIS CAR PARK IS NOT SUPERVISED WE CANNOT ACCEPT RESPONSIBILITY FOR LOSS OF PROPERTY OR DAMAGE TO VEHICLES LEFT IN THIS CAR PARK	**Existing disclaimer sign.**
9.	front / side	**Existing** 6m high double sided internally illuminated bucket pylon sign.
10. & 11.	P DISABLED PARKING	**Existing** 2no. 400mm wide x 300mm high **disabled parking sign** .
12. & 13.	NO PARKING PICK UP ORDERS ONLY	**Existing** 2no. 450mm Ø **order bay sign to be retained**.

© copyright 2026

this drawing and the copyrights and patents therein are the designer's property and may not be used or reproduced – only under contract

ALL DIMENSIONS TO BE CHECKED ON SITE.

DO NOT SCALE FROM THIS DRAWING EXCEPT FOR THE PURPOSES OF LOCAL AUTHORITY PLANNING

rev	date	description

Frank Belshaw
Building Surveyors Limited

wheatley springs barn, wheatley lane road, barrowford, nelson, lancashire. BB9 6QS.
tel no. (01282) 699668. fax no. (01282) 602447.

Soul Foods Group

IMAGE ENHANCEMENT

store address
HARPURHEY
10 MOSTON LANE,
HARPURHEY SHOPPING CENTRE,
MANCHESTER. M9 4DS.
Franchisee
S.A.S.A.

drawing title
EXISTING
SITE SIGNAGE PLAN

drawn by	checked	date
JC	----	28-05-26
store no.	scale	
020/67	1:200	

KFC drawing no.	FB ref.	revision
2067/2026/P120	2026/41	–