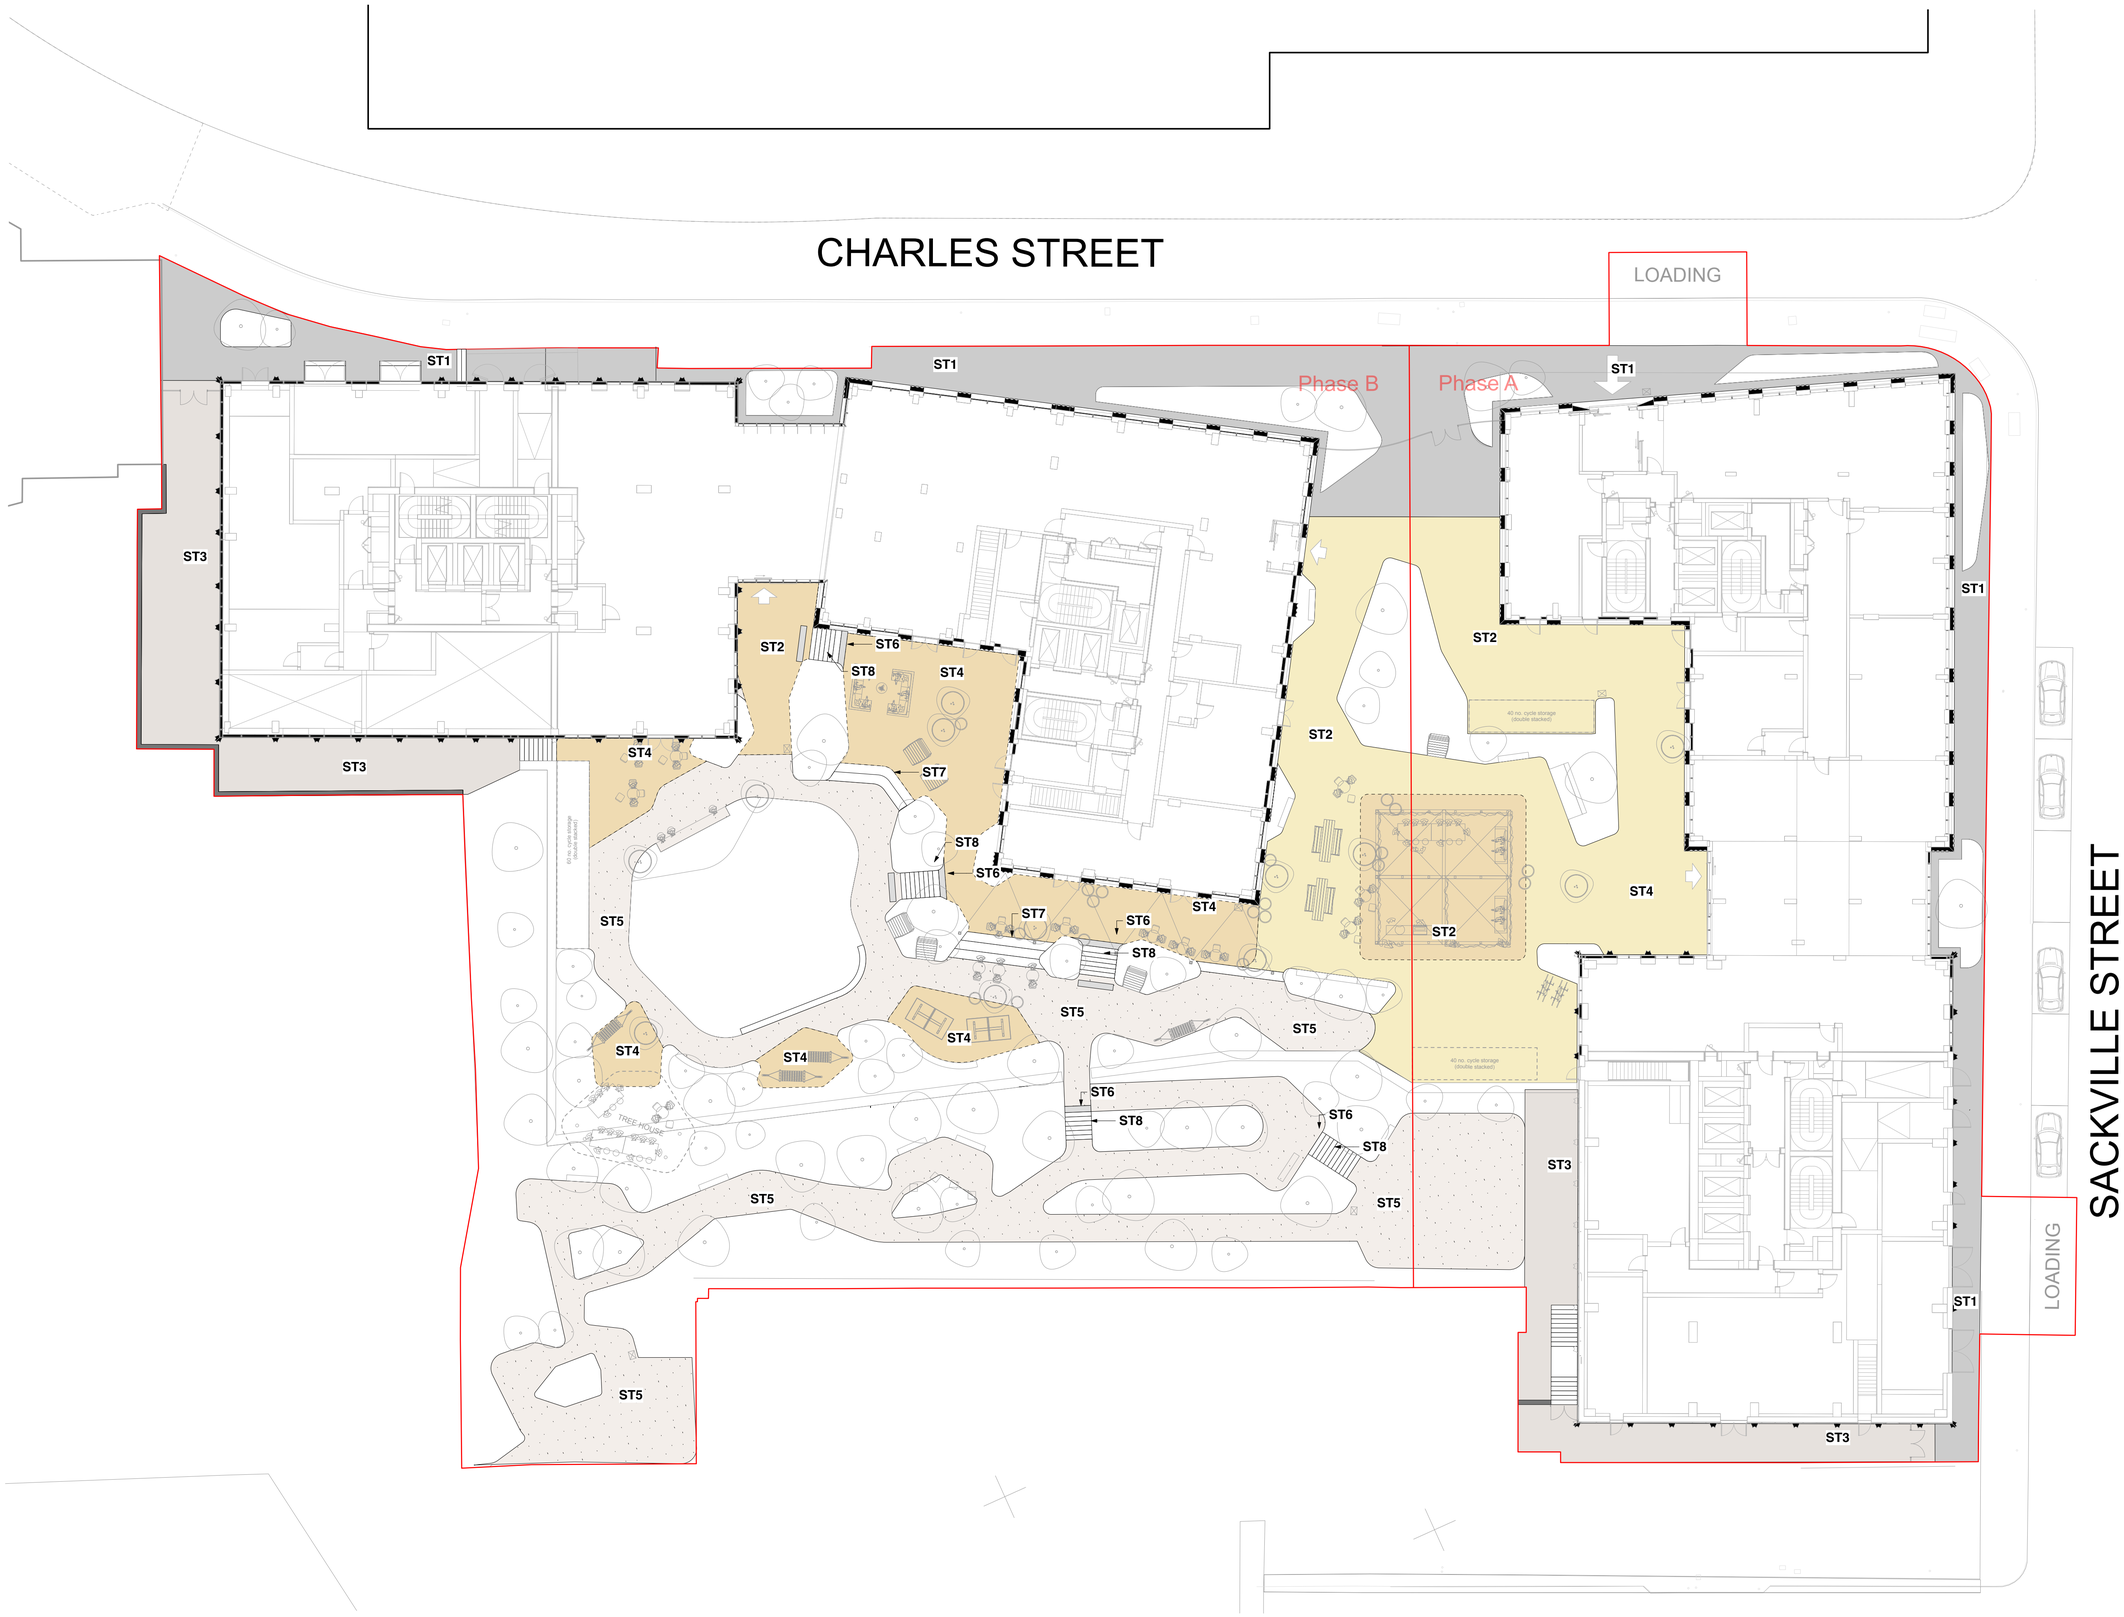


© This drawing is copyright protected and may not be reproduced in whole or part without written authority from the owner.

NOTES:

1. Do not scale from this drawing.
2. Always work to noted dimensions.
3. All dimensions are in millimetres unless otherwise stated.
4. All setting out, levels and dimensions to be agreed on site.
5. The dimensions of all materials must be checked on site before being laid out.
6. This drawing must be read with the relevant specification clauses and detail drawings.
7. Order of construction and setting out to be agreed on site.

KEY

Boundaries

- Planning boundary
- Rigid build up zone

Hardworks

- **Tarmac - ST1**
- **Concrete blocks - ST2**
- **Concrete paving - ST3**
- **Concrete blocks- ST4**
- **Compacted Gravel - ST5**
- **Tactile Paving- ST6**
- **Seating Steps- ST7**
- **Steps Units- ST8**

Note: Indicative layout, final details to be conditioned.

Revision	Date	Description	Drawn	Apprvd.
P06	19/05/26	For Planning Issue	HX	AS
P05	04/12/25	Planning	HX	AS
P04	26/11/25	For Approval	HX	RM
P03	06/11/25	For review and comment	AS	RM
P02	30/09/25	For information	AS	AS

PLANIT

Manchester | London | Liverpool | Leeds | Standish

Manchester
2 Back Grafton Street,
Altrincham,
Cheshire,
WA14 1DY,

W: planit-ie.com
E: info@planit-ie.com
T: 0151 363 1230

Client IQ Student Accommodation

Project Weston Hall & Pendulum Hotel Manchester

Drg Title Indicative Hardwork General Arrangment

Created on	Created by	Approved by
21-08-25	AS	RM

Scale	Size	Workstage	Status
1:200	A1	RIBA 2	

Drg No.	Suitability	Revision
3489-PLA-XX-XX-DR-L-1000	S3	P06

© Planit I.E. Limited