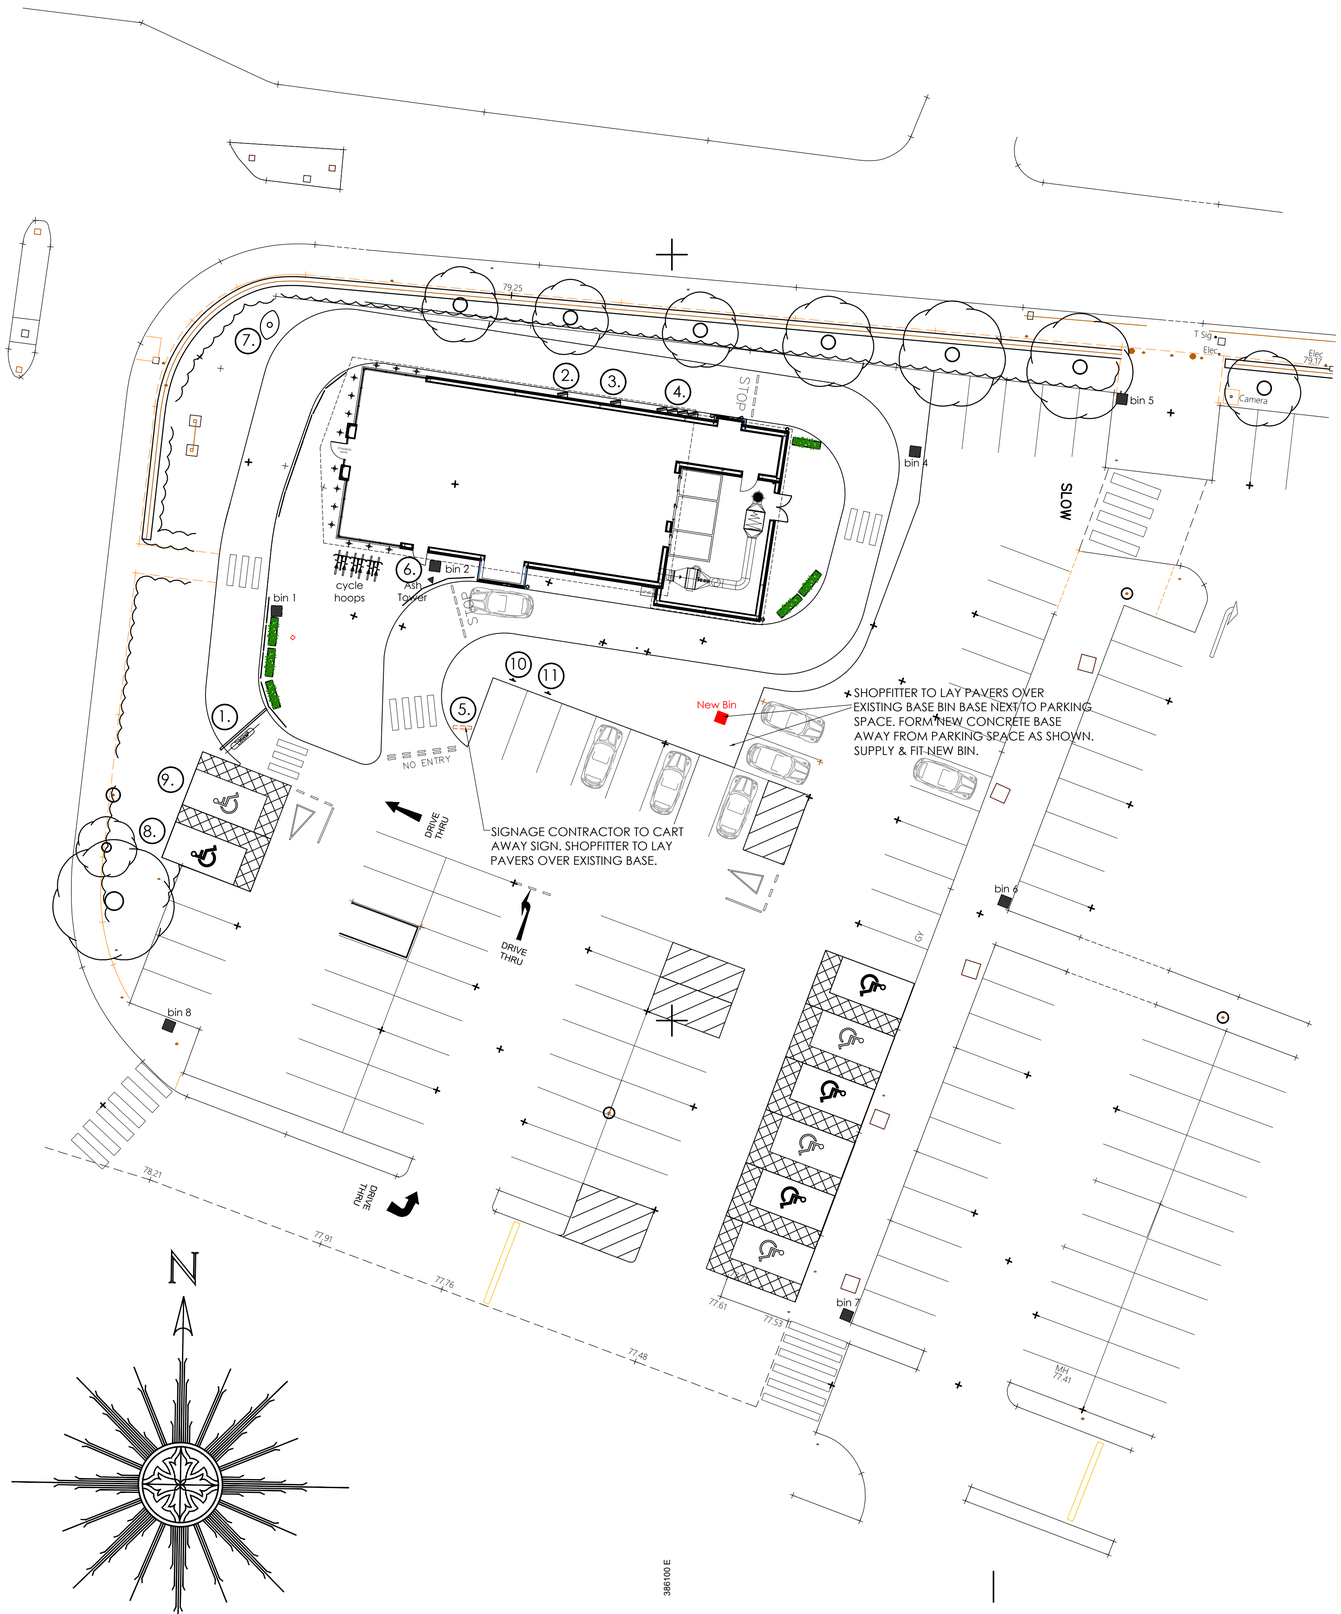


PROPOSED EXTERNAL SIGNAGE SCHEDULE

sign no.	signage image (not to scale)	description
1.		Existing goal post height restrictor to be retained. Mild steel frame to be sprayed red RAL 3020 (matt finish) with new red signage panel and new red chains, hooks & striped cross bar.
2. & 3.		**Existing** Wall mounted 1 door, 2 panel, **pre-order menu unit** with angled front section. Existing aluminium supporting post, signcase & door to be sprayed black RAL 9005 (matt finish).
4.		**Existing** Wall mounted 1628mm high, 4 door, 8 panel, **main-order menu unit**. Existing aluminium supporting post, signcase & door to be sprayed black RAL 9005 (matt finish).
5.	SIGN OMITTED	SIGN OMITTED
6.		Existing disclaimer sign retained.
7.		**Existing** 6m high double sided internally illuminated bucket pylon signto be retained. Signage contractor to replace existing illuminated bucket sign with new. non illuminated "button" logos to be removed and pole made good. New non-illuminated red panel with DRIVE THRU in white vinyl applied to both sides. Existing pole to be resprayed grey RAL 7022 (matt finish).
8. & 9.		Existing non illuminated disabled parking sign to be retained. Existing mild steel post to be sprayed black RAL 7022 (matt finish). Signage contractor to ensure sign affixed to post is positioned correctly.
10. & 11.		**Existing** 2no. 450mm Ø **order bay sign** . Existing mild steel post to be sprayed RAL 7022 (matt finish). Signage contractor to ensure sign affixed to post is positioned correctly.

NOTES -

SHOPFITTER TO REPLACE ANY DAMAGED BARRIERS AND REPLACE LIKE FOR LIKE

SHOPFITTER TO LIFT UP PAVERS AND RELAY WHERE SUNKEN.

BINS TO BE DE BRANDED (ALL STICKERS REMOVED)

© copyright 2026

this drawing and the copyrights and patents therein are the designer's property and may not be used or reproduced – only under contract

ALL DIMENSIONS TO BE CHECKED ON SITE.

DO NOT SCALE FROM THIS DRAWING EXCEPT FOR THE PURPOSES OF LOCAL AUTHORITY PLANNING

rev	date	description
C	04/06/26	Updated as per Markups.
B	02/06/26	Updated as per Markups.
A	07/05/26	Updated as per latest signage

Frank Belshaw
Building Surveyors Limited
wheatley springs barn, wheatley lane road,
barrowford, nelson, lancashire. BB9 6QS.
tel no. (01282) 699668. fax no. (01282) 602447.

Soul Foods Group

IMAGE ENHANCEMENT

store address
HARPURHEY
10 MOSTON LANE,
HARPURHEY SHOPPING CENTRE,
MANCHESTER. M9 4DS.
Franchisee
S.A.S.A.

drawing title
PROPOSED
SITE SIGNAGE PLAN

drawn by	checked	date
JC	----	31/03/26
store no.	scale	
020/67	1:200	

KFC drawing no.	FB ref.	revision
2067/2026/P121	2026/41	C