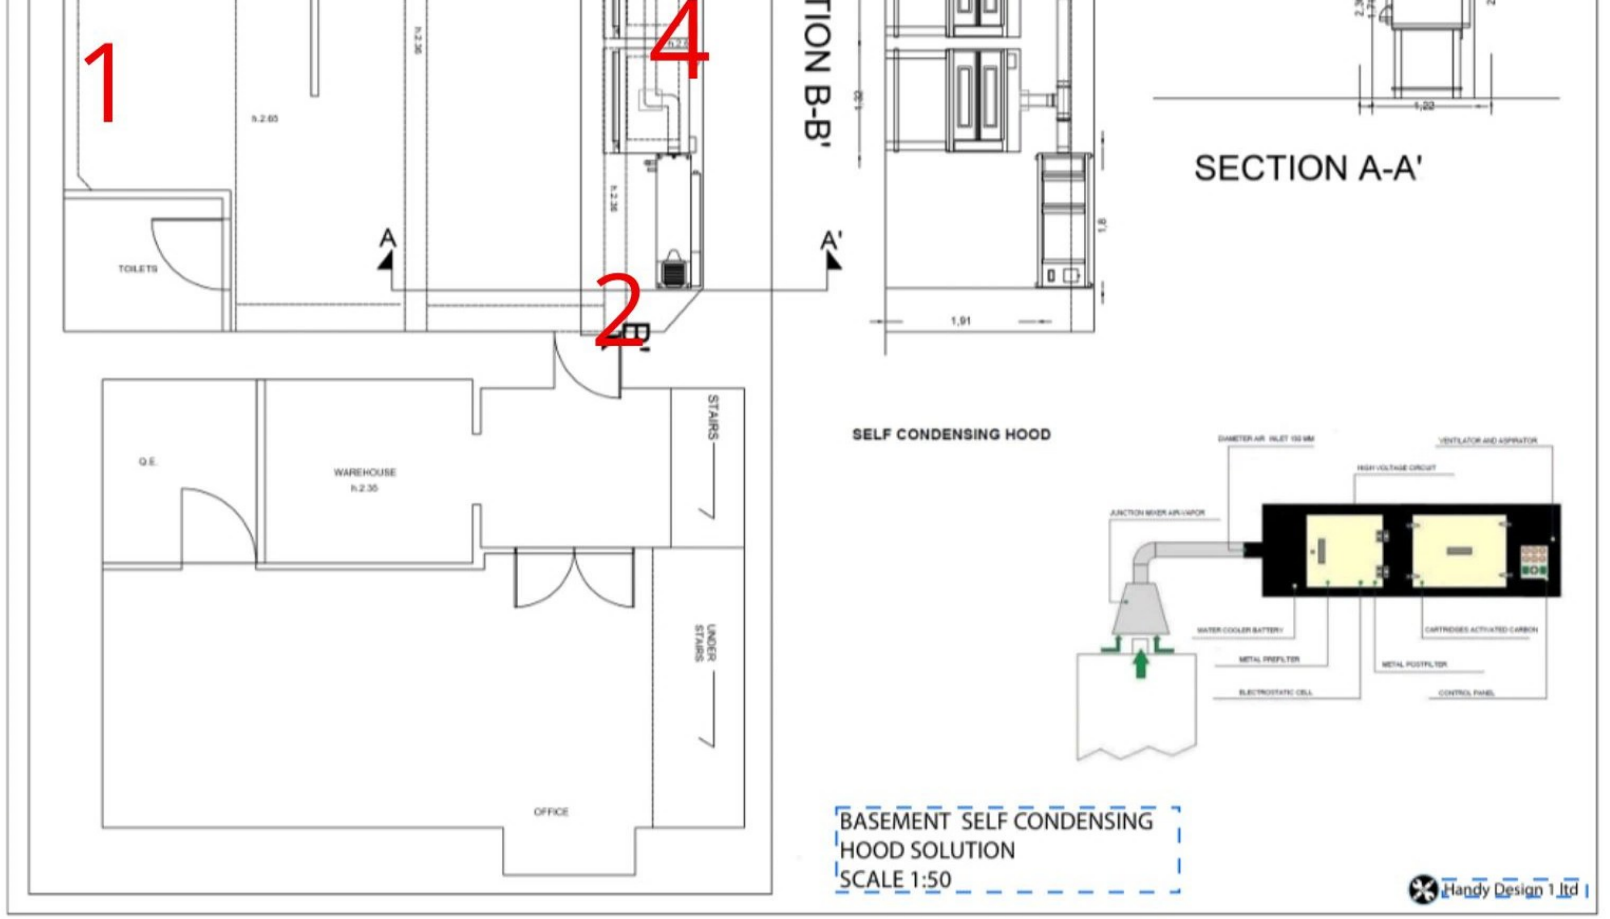

1


1
4
2
TOILETS
A
A'
Q.E.
WAREHOUSE
h.2.35
STAIRS
UNDER STAIRS
OFFICE
SECTION B-B'
SECTION A-A'
SELF CONDENSING HOOD
BASEMENT SELF CONDENSING HOOD SOLUTION
SCALE 1:50
Handy Design 1 ltd


2


3


4

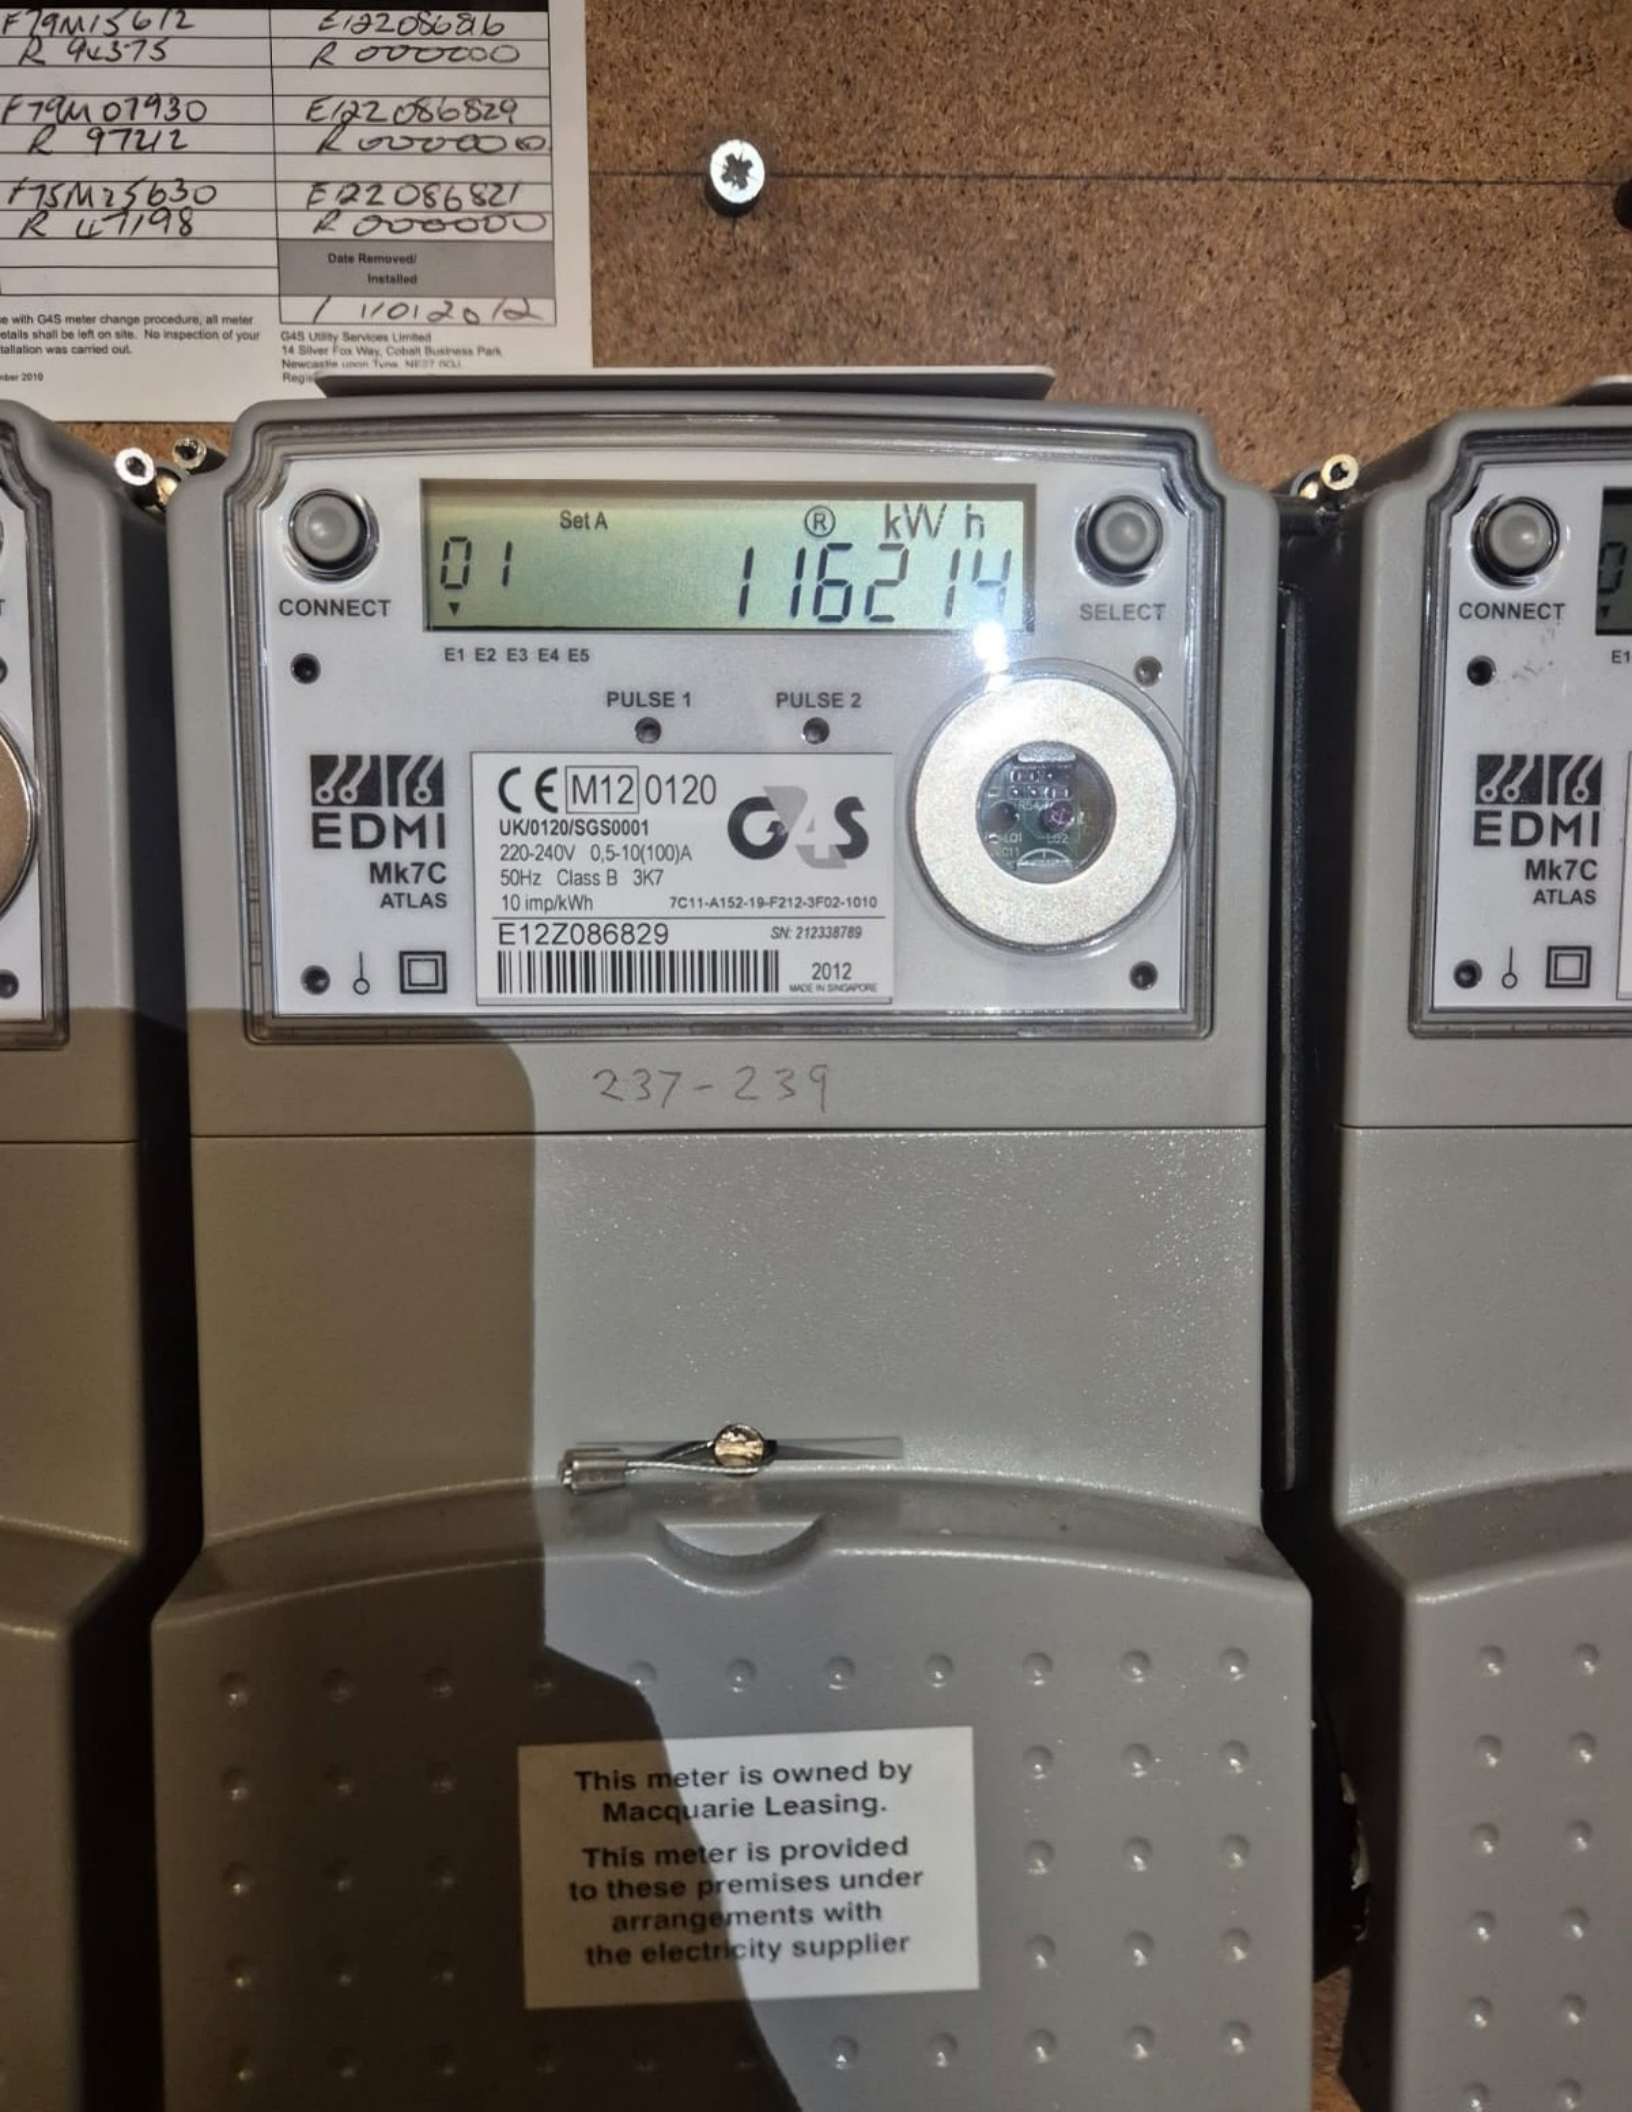

3








INSTALLATION / REMOVAL DETAILS
CONNECT
SELECT
PULSE 1
PULSE 2
EDMI
Mk7C
ATLAS
E122086816
237-239
This meter is owned by Macquarie Leasing.
This meter is provided to these premises under arrangements with the electricity supplier
E122086829
237-239
E122086821
237-239
100A. TYPE 1B BS 1361 415V.a.c.
PROPERTY OF NORWEB plc
OFF
NEUTRAL
RED
YELLOW
BLUE
CONNECT TO CUSTOMER'S INSTALLATION USING 25 SQ. MM CABLE
SWITCH OFF BEFORE OPENING COVER


F79M15612
R 96375
E12Z086826
R 000000
F79M07930
R 97142
E12Z086829
R 000000
F75M25630
R 47198
E12Z086821
R 000000
Date Removed/ Installed
1/10/2012
G4S Utility Services Limited
14 Silver Fox Way, Cobalt Business Park
CONNECT
Set A
01
116214
kWh
SELECT
E1 E2 E3 E4 E5
PULSE 1
PULSE 2
EDMI
Mk7C
ATLAS
M12 0120
UK/0120/SGS0001
220-240V 0,5-10(100)A
50Hz Class B 3K7
10 imp/kWh
7C11-A152-19-F212-3F02-1010
E12Z086829
SN: 212338789
2012
MADE IN SINGAPORE
237-239
This meter is owned by Macquarie Leasing.
This meter is provided to these premises under arrangements with the electricity supplier







