


Proposed Site Section A-A Detailed

1 : 500

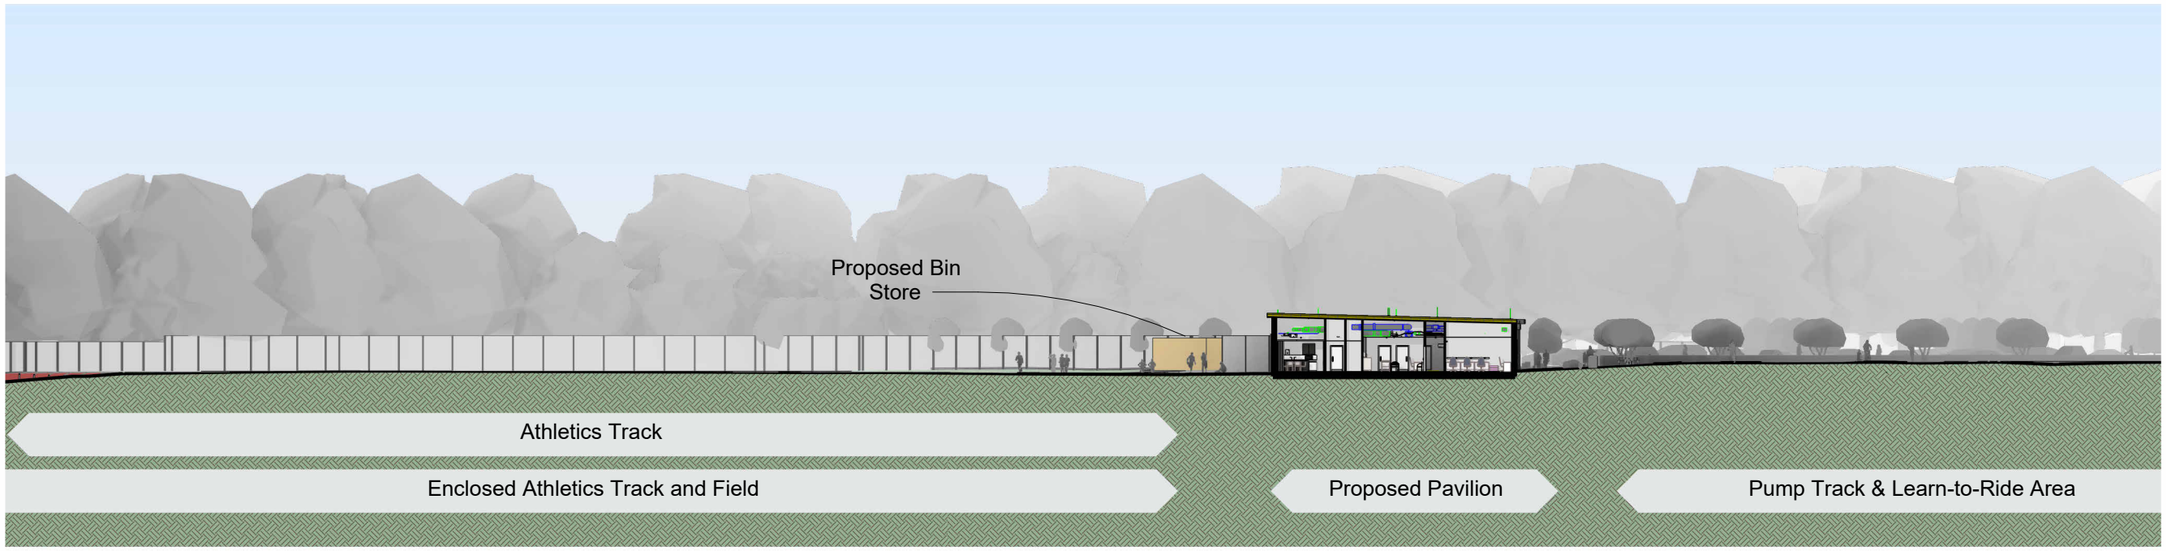

Proposed Site Section B-B Detailed

1 : 500

RESPONSIBILITY IS NOT ACCEPTED FOR OTHERS SCALING DIRECTLY FROM THIS DRAWING. DO NOT SCALE FROM THIS DRAWING, USE WRITTEN DIMENSIONS ONLY.

0m 5m 15m 30m


1:500

ORIGINAL SHEET SIZE A3

THIS DRAWING IS PRODUCED FOR USE IN THIS PROJECT ONLY AND MAY NOT BE USED FOR ANY OTHER PURPOSE. THE ORIGINATOR ACCEPT NO LIABILITY FOR THE USE OF THIS DRAWING OTHER THAN THE PURPOSE FOR WHICH IT WAS INTENDED IN CONNECTION WITH THIS PROJECT AS RECORDED IN THE 'PURPOSE FOR ISSUE' AND 'FILE STATUS CODE'. THIS DRAWING MAY NOT BE REPRODUCED IN ANY FORM WITHOUT PRIOR WRITTEN AGREEMENT.

© CROWN COPYRIGHT AND DATABASE RIGHTS 2019 ORDNANCE SURVEY LICENCE NUMBER 100019340.

KEY PLAN

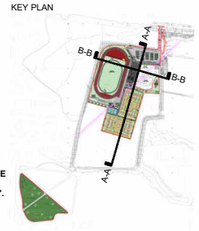

Rev	Description	Date	Drwn	Chkd / Appd
C01	First Construction Issue	09/06/2026	NN	MR

CLIENT: Manchester City Council

PROJECT: Wythenshawe Park Sports Hub

TITLE: Proposed Detailed Site Sections

SCALE	DISCIPLINE	PROJECT NUMBER
As indicated	Architect	118165

DRAWING NUMBER	REV CODE
118165-NPS-ZZ-XX-D-A-0202	C01

STATUS CODE	PURPOSE OF ISSUE	Drawn by	Approved by
S2	Construction	NN	RB
		Checked by	
		MR	

NPS Leeds Ltd
280 Fifers Lane, Norwich, NR6 6EQ. Merrion House, Leeds, LS2 8BB
Tel: 0113 320 1630; **Email**: leeds@nps.co.uk; **web**: www.nps.co.uk

© COPYRIGHT NPS GROUP LTD.2017