
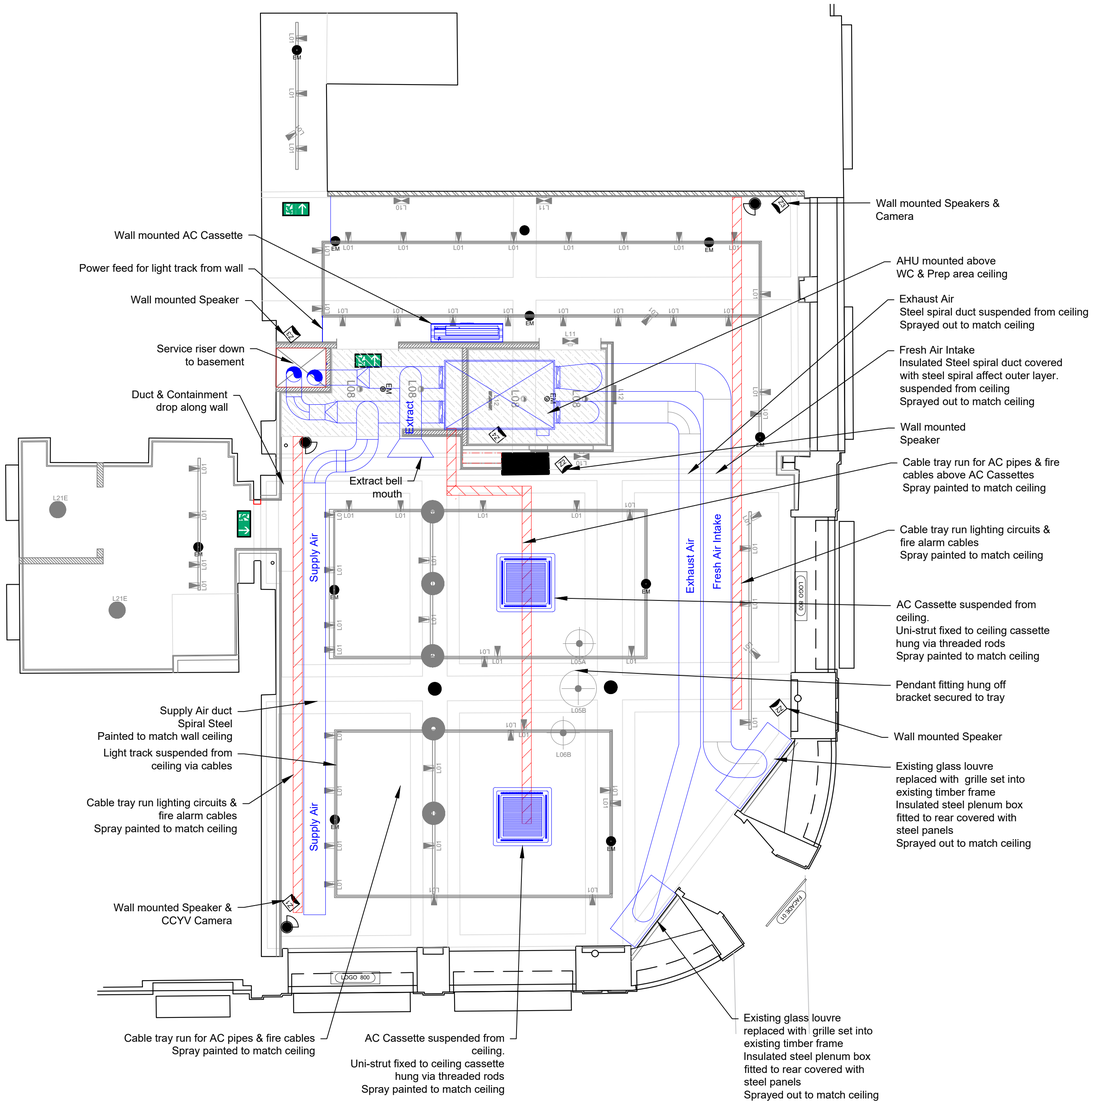


03 Ground Floor | RCP Services Overlay

Scale: 1:50@A1

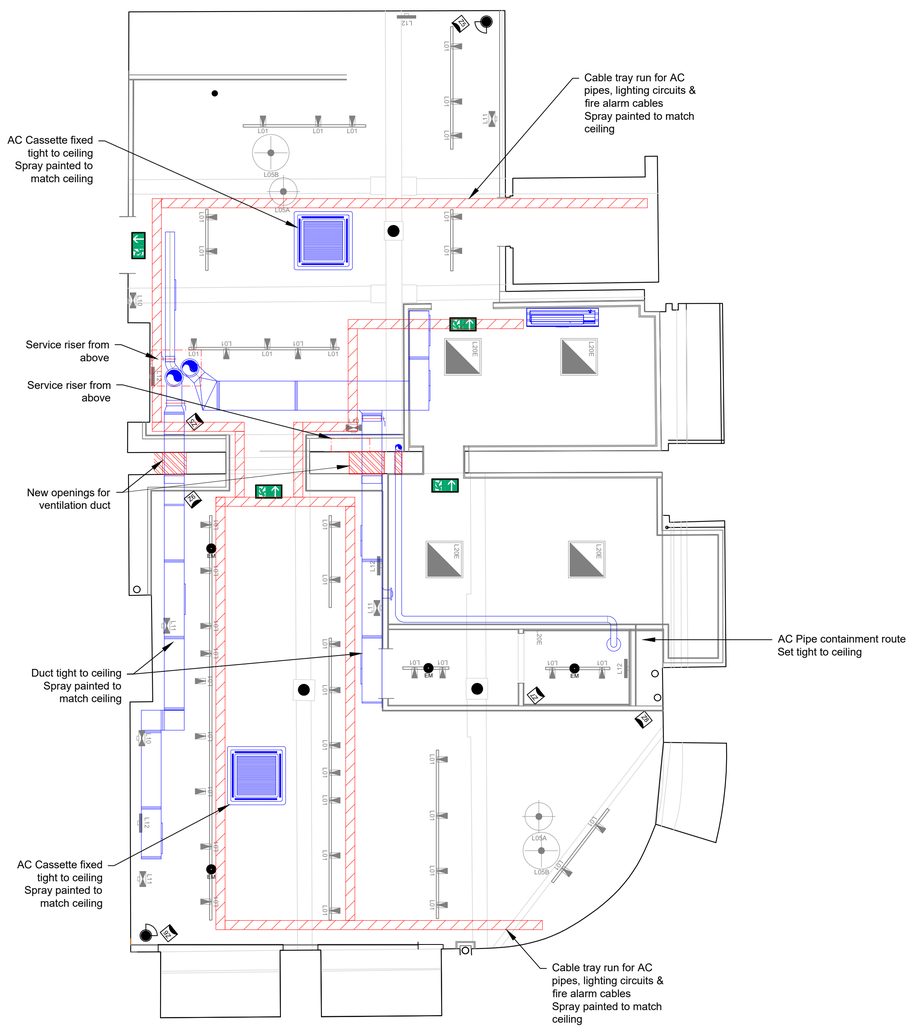

03 Basement | RCP Services Overlay

Scale: 1:50@A1

REVISION	DATE	DETAILS

PROJECT

77 Mosley Street
Manchester

JOE & THE JUICE

FLOOR

Ground & Basement

DRAWING TITLE


RCP Services Overlay

SCALE	PAPER SIZE
1:50	A1
DRAWING NUMBER	REVISION
7042-03.3	J
DRAWN BY	DATE
SE	March 25

STATUS

L1

designtime
adt@adesigntime.com
www.designtime.uk.com
2-Work, 7 Cutter Mill
Tileyard North WF1 5FY

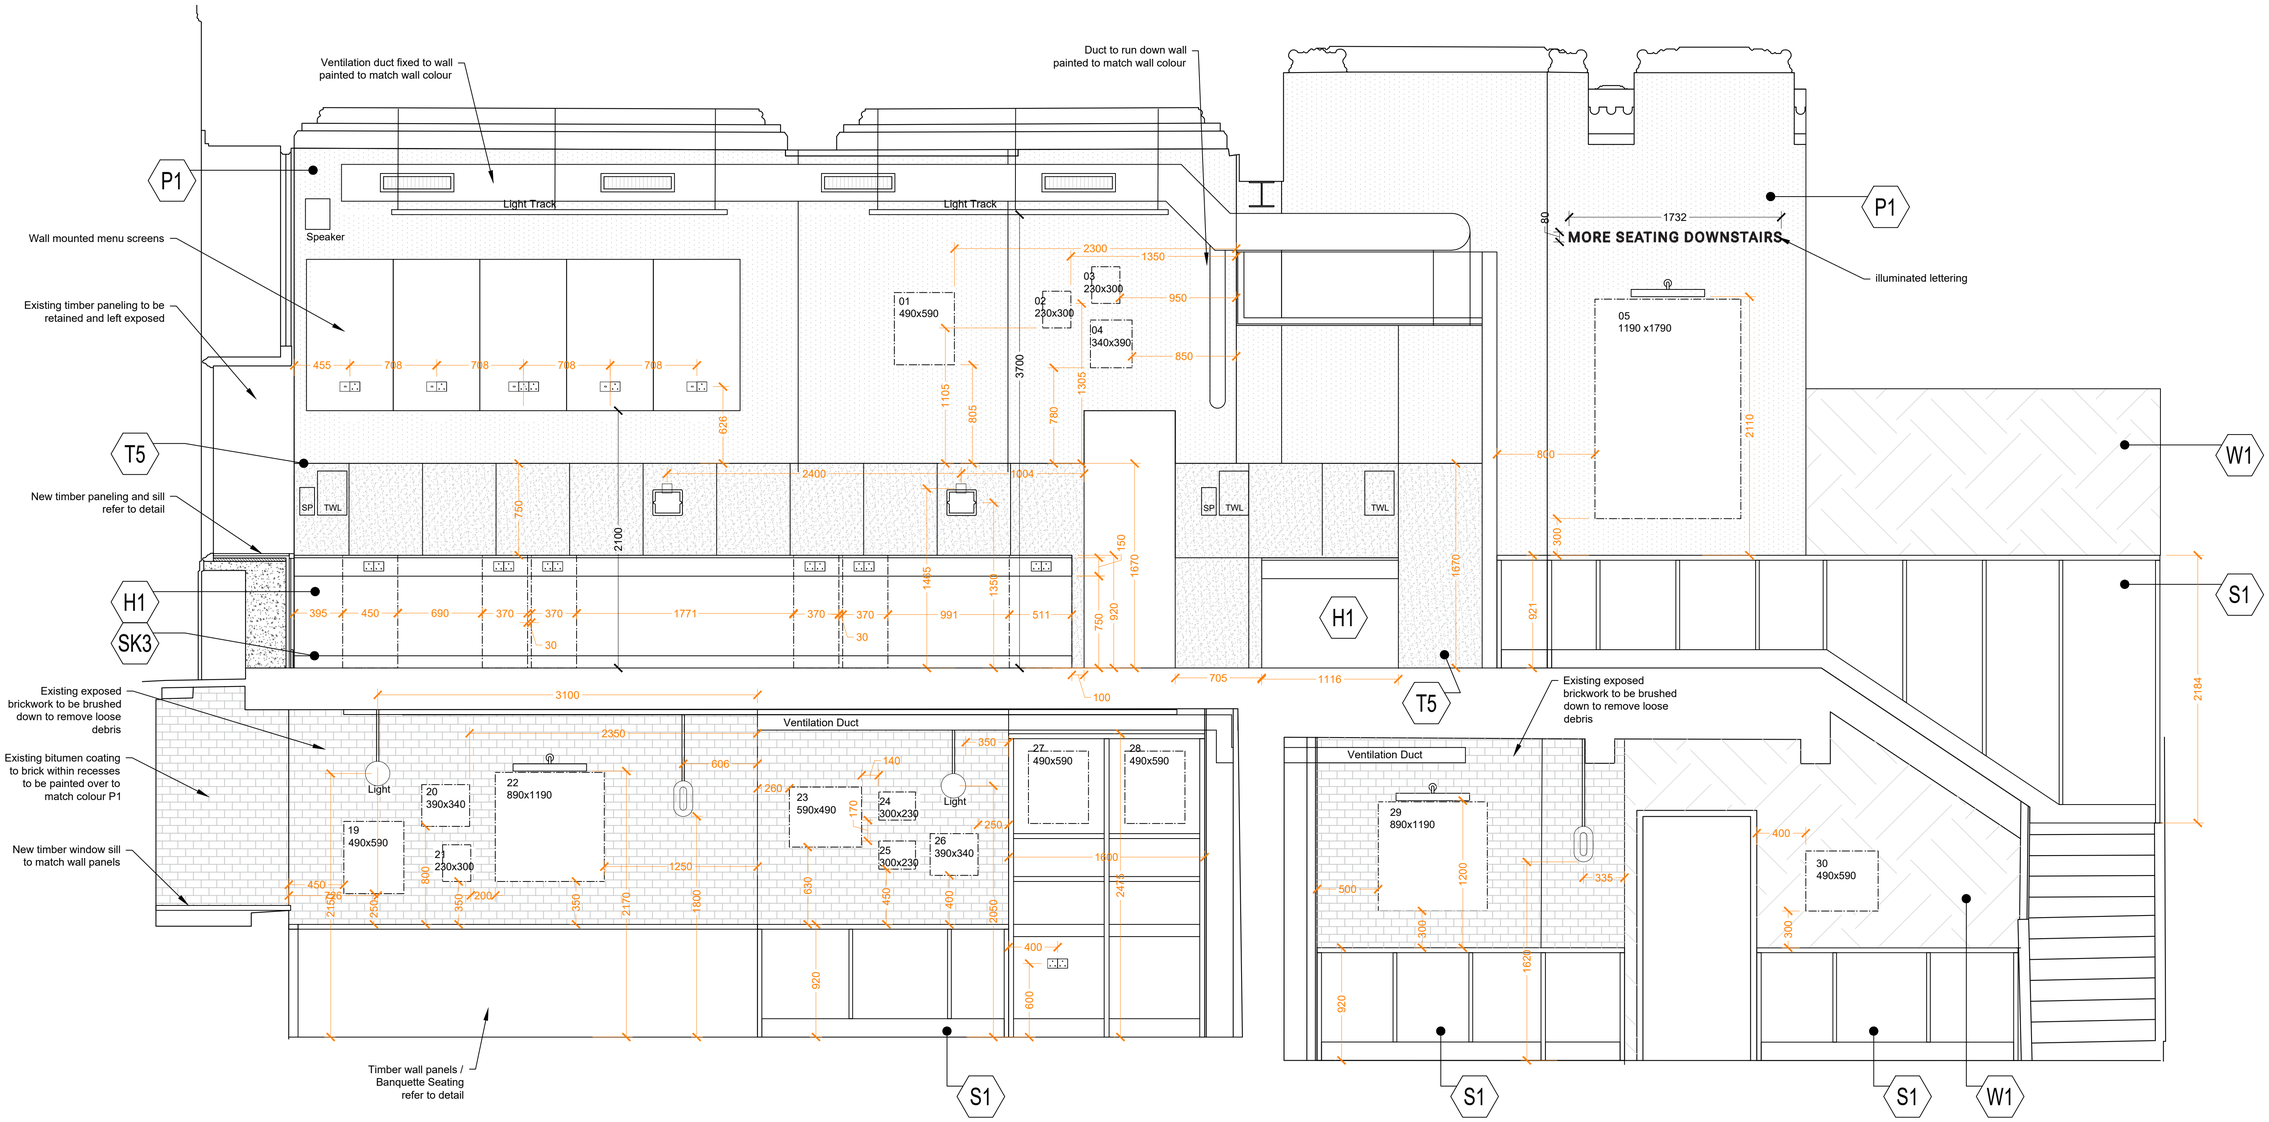

AA Section AA

Scale: 1:25@A1

Paint Type

m	Use	Internal walls & ceilings
	Supplier	Dulux Trade
	Type	Dulux Diamond Matt
	Sheen	2-5 %
e	Use	Internal walls & ceilings
	Supplier	Dulux Trade
	Type	Dulux Diamond Eggshell
	Sheen	10-25%
s	Use	Internal Woodwork
	Supplier	Dulux Trade
	Type	Dulux Diamond Satinwood
	Sheen	25-35 %
g	Use	Internal Woodwork
	Supplier	Dulux Trade
	Type	Dulux High Gloss
	Sheen	85% +

Colour Reference

P1 (RAL 7032)	Ref	P1
	Range	Dulux Trade
	Colour	RAL 7032 Pebble Grey
	LRV	43
P2 (RAL 7033)	Ref	P2
	Range	Dulux Trade
	Colour	RAL 7033 Cement Grey
	LRV	22
P5 (90YY 15 / 279)	Ref	P2
	Range	Dulux Trade
	Colour	90YY 15 / 279 Ludlow Falls
	LRV	TBA
P11 (Pure White)	Ref	P11
	Range	RAL Classic
	Colour	RAL 9010 Pure White
	LRV	85
P12 (Anthracite Grey)	Ref	P12
	Range	RAL Classic
	Colour	RAL 7016 Anthracite Grey
	LRV	8

Wall Tiles

T3	Use	Bar Area
	Supplier	Domus
	Range	Marazzi Lume
	Finish	Caramel Lux
	Ref	-
	Size	240 x 60- 10mm Thick
	Type	Porcelain- Non rectified
	Grout	2mm / Mapei 113 Cement Grey
	Pattern	Laid Soldier Course
T5	Use	Bar Area
	Supplier	Domus
	Range	Etoile
	Finish	Gloss
	Ref	DREL03 Glossy
	Size	**1197mm** x 597mm x 9.5mm
	Type	Porcelain- rectified
	Grout	2mm / Mapei 113 Cement Grey
	Pattern	Laid Vertically

Wall Panels

H1	Type	2.5mm Hygienic PVC Wall Cladding
	Supplier	AM-Clad
	Code	AMC28 / 1W
	Colour	White
	Finish	Stain
	LRV	92
S1	Type	Low Level Timber Panels
	Supplier	Client Direct
	Height	920mm
	Ref	Refer to standard Details
	Colour	Mid-Tone Version

Skirting

SK1	Ref	SK1
	Location	FOH Area (**Without** Wall Panels)
	Type	Soft Wood Square Edge
	Size	150mm (h) x 18mm
	Finish	To Match Wall Finish
SK2	Ref	SK2
	Location	FOH Area (**Without** Wall Panels)
	Type	Veneered MDF Square Edge
	Size	150mm (h) x 18mm
	Finish	To Match Wall Panels
SK3	Ref	SK3
	Location	BOH - Under H1 Panels
	Type	Self-Coved skirting deatil with cover former with transition strip to hygienic wall panel above
	Size	100mm (h) x 12mm
	Finish	To match floor and wall panels

Wall Paper

W1	Ref	W1
	Supplier	Belarte Studio
	Range	Clay Marble Green
	Type	Non Woven 147g matt finish
	Note	Custom size mural made to order. Contractor to confirm site dimensions

REVISION	DATE	DETAILS

PROJECT

77 Mosley Street
Manchester

JOE & THE JUICE

FLOOR


Ground Floor

DRAWING TITLE

Internal Sections


SCALE 1:50	PAPER SIZE A1
DRAWING NUMBER 7042-08.1	REVISION J
DRAWN BY SE	DATE March 25
STATUS L1	

designtime
adt@adesigntime.com
www.designtime.uk.com
2-Work, 7 Cutler Mill
Tileyard North WF1 5FY

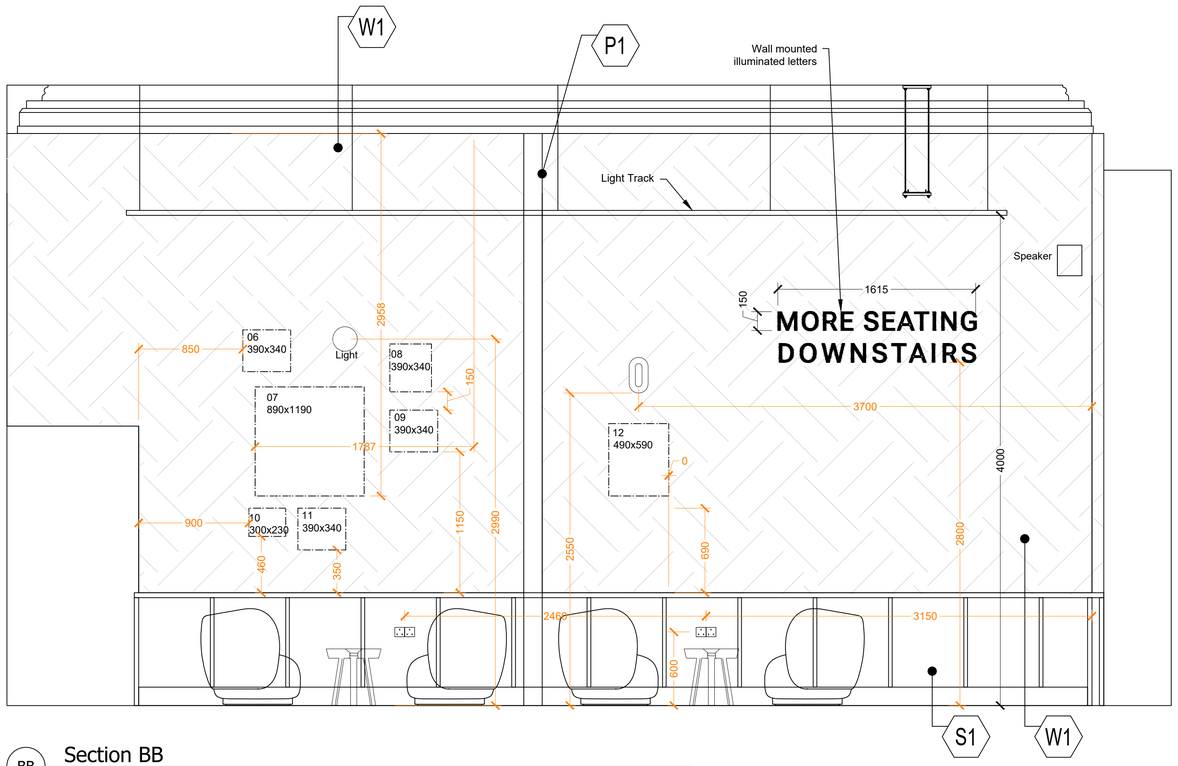


BB Section BB

Scale: 1:25@A1

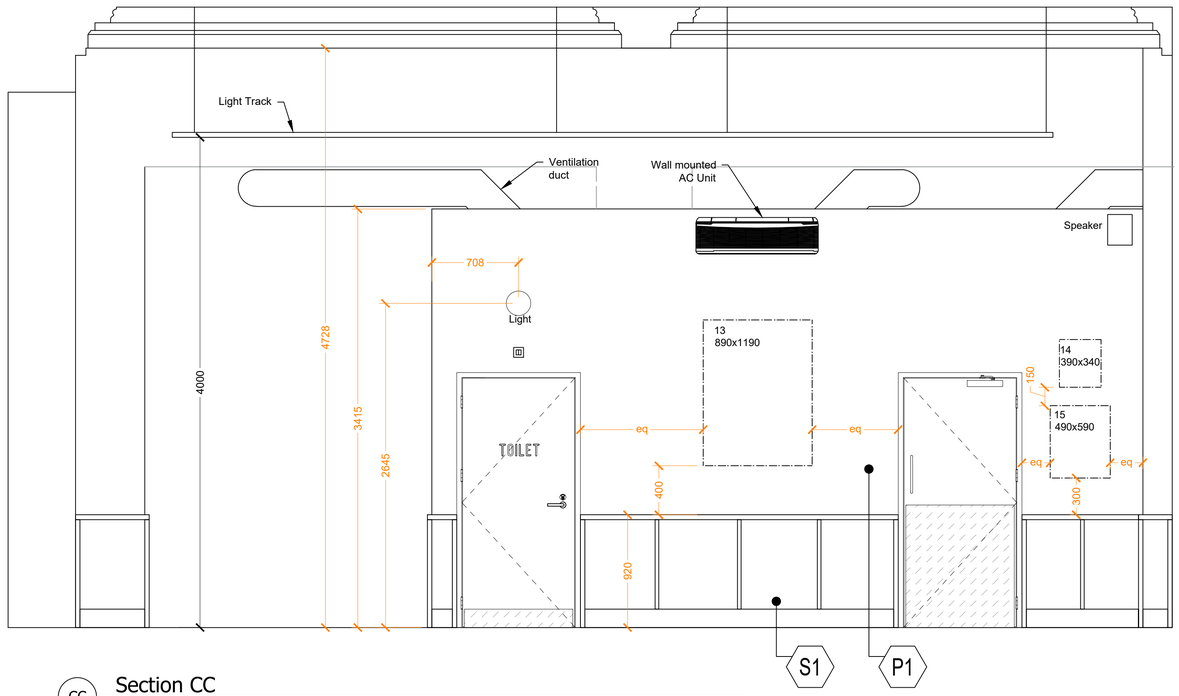

CC Section CC

Scale: 1:25@A1

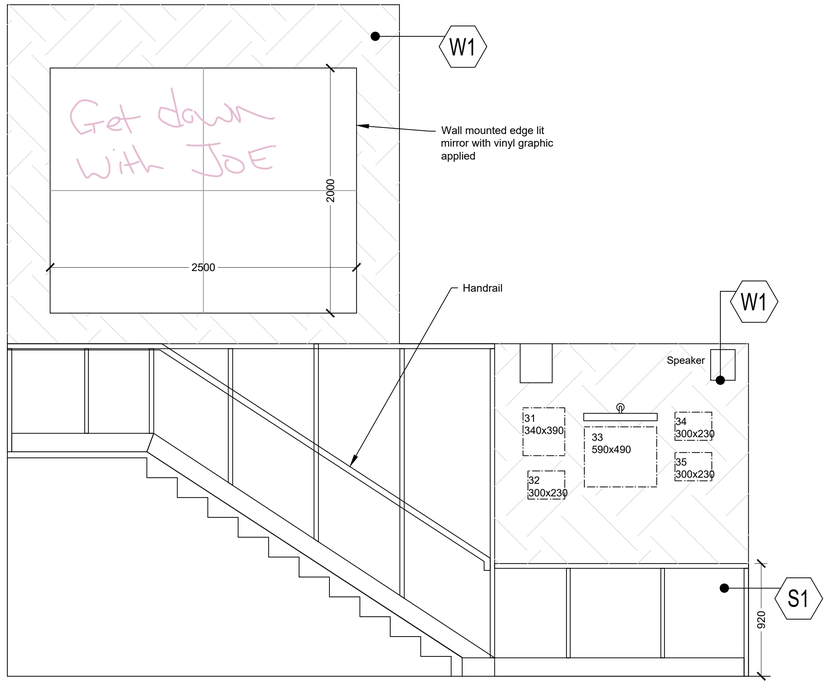

DD Section DD

Scale: 1:25@A1

Paint Type

m	Use	Internal walls & ceilings
	Supplier	Dulux Trade
	Type	Dulux Diamond Matt
	Sheen	2-5 %
e	Use	Internal walls & ceilings
	Supplier	Dulux Trade
	Type	Dulux Diamond Eggshell
	Sheen	10-25%
s	Use	Internal Woodwork
	Supplier	Dulux Trade
	Type	Dulux Diamond Satinwood
	Sheen	25-35 %
g	Use	Internal Woodwork
	Supplier	Dulux Trade
	Type	Dulux High Gloss
	Sheen	85% +

Colour Reference

P1 RAL 7032	Ref	P1
	Range	Dulux Trade
	Colour	RAL 7032 Pebble Grey
	LRV	43
P2 RAL 7033	Ref	P2
	Range	Dulux Trade
	Colour	RAL 7033 Cement Grey
	LRV	22
P5 90YY 15 / 279	Ref	P2
	Range	Dulux Trade
	Colour	90YY 15 / 279 Ludlow Falls
	LRV	TBA
P11 Pure White	Ref	P11
	Range	RAL Classic
	Colour	RAL 9010 Pure White
	LRV	85
P12 Anthracite Grey	Ref	P12
	Range	RAL Classic
	Colour	RAL 7016 Anthracite Grey
	LRV	8

Wall Tiles

T3	Use	Bar Area
	Supplier	Domus
	Range	Marazzi Lume
	Finish	Caramel Lux
	Ref	-
	Size	240 x 60- 10mm Thick
	Type	Porcelain- Non rectified
	Grout	2mm / Mapei 113 Cement Grey
	Pattern	Laid Soldier Course
T5	Use	Bar Area
	Supplier	Domus
	Range	Etoile
	Finish	Gloss
	Ref	DREL03 Glossy
	Size	**1197mm** x 597mm x 9.5mm
	Type	Porcelain- rectified
	Grout	2mm / Mapei 113 Cement Grey
	Pattern	Laid Vertically

Wall Panels

H1	Type	2.5mm Hygienic PVC Wall Cladding
	Supplier	AM-Clad
	Code	AMC28 / 1W
	Colour	White
	Finish	Stain
	LRV	92
S1	Type	Low Level Timber Panels
	Supplier	Client Direct
	Height	920mm
	Ref	Refer to standard Details
	Colour	Mid-Tone Version

Skirting

SK1	Ref	SK1
	Location	FOH Area (**Without** Wall Panels)
	Type	Soft Wood Square Edge
	Size	150mm (h) x 18mm
	Finish	To Match Wall Finish
SK2	Ref	SK2
	Location	FOH Area (**Without** Wall Panels)
	Type	Veneered MDF Square Edge
	Size	150mm (h) x 18mm
	Finish	To Match Wall Panels
SK3	Ref	SK3
	Location	BOH - Under H1 Panels
	Type	Self-Coved skirting deatil with cover former with transition strip to hygienic wall panel above
	Size	100mm (h) x 12mm
	Finish	To match floor and wall panels

Wall Paper

W1	Ref	W1
	Supplier	Belarte Studio
	Range	Clay Marble Green
	Type	Non Woven 147g matt finish
	Note	Custom size mural made to order. Contractor to confirm site dimensions

REVISION	DATE	DETAILS

PROJECT

77 Mosley Street
Manchester

JOE & THE JUICE

FLOOR

Ground Floor

DRAWING TITLE

Internal Sections


SCALE 1:50 | PAPER SIZE A1

DRAWING NUMBER 7042-08.2 | REVISION J

DRAWN BY SE | DATE March 25

STATUS L1

designtime
adt@adesigntime.com
www.designtime.uk.com
2-Work, 7 Cutter Mill
Tileyard North WF1 5FY

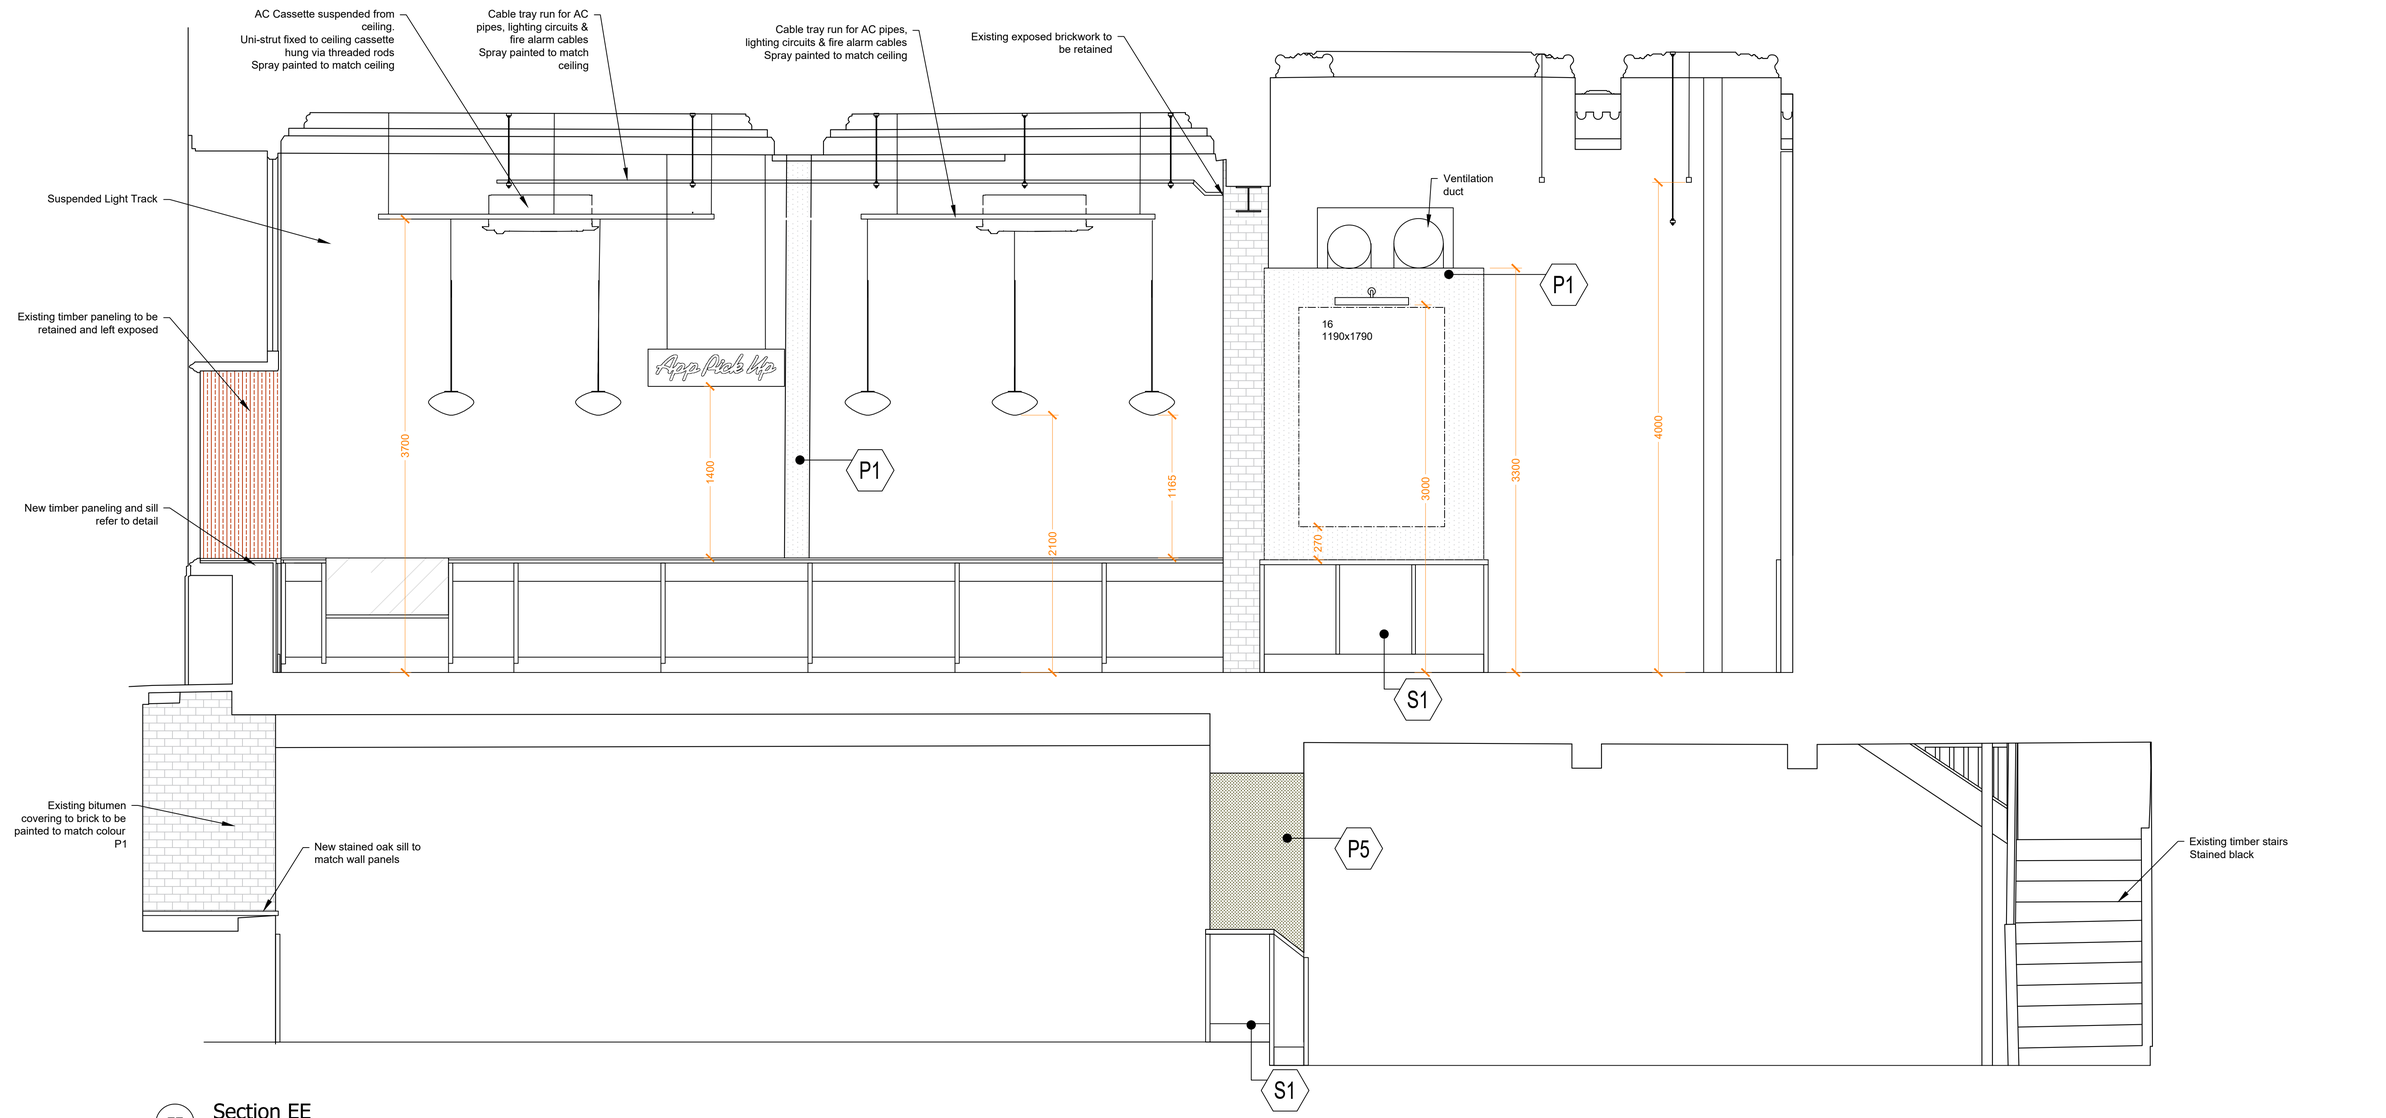

EE Section EE

Scale: 1:25@A1

Paint Type

m	Use	Internal walls & ceilings
	Supplier	Dulux Trade
	Type	Dulux Diamond Matt
	Sheen	2-5 %
e	Use	Internal walls & ceilings
	Supplier	Dulux Trade
	Type	Dulux Diamond Eggshell
	Sheen	10-25%
s	Use	Internal Woodwork
	Supplier	Dulux Trade
	Type	Dulux Diamond Satinwood
	Sheen	25-35 %
g	Use	Internal Woodwork
	Supplier	Dulux Trade
	Type	Dulux High Gloss
	Sheen	85% +

Colour Reference

P1 (RAL 7032)	Ref	P1
	Range	Dulux Trade
	Colour	RAL 7032 Pebble Grey
	LRV	43
P2 (RAL 7033)	Ref	P2
	Range	Dulux Trade
	Colour	RAL 7033 Cement Grey
	LRV	22
P5 (90YY 15 / 279)	Ref	P2
	Range	Dulux Trade
	Colour	90YY 15 / 279 Ludlow Falls
	LRV	TBA
P11 (Pure White)	Ref	P11
	Range	RAL Classic
	Colour	RAL 9010 Pure White
	LRV	85
P12 (Anthracite Grey)	Ref	P12
	Range	RAL Classic
	Colour	RAL 7016 Anthracite Grey
	LRV	8

Wall Tiles

T3	Use	Bar Area
	Supplier	Domus
	Range	Marazzi Lume
	Finish	Caramel Lux
	Ref	-
	Size	240 x 60- 10mm Thick
	Type	Porcelain- Non rectified
	Grout	2mm / Mapei 113 Cement Grey
	Pattern	Laid Soldier Course
T5	Use	Bar Area
	Supplier	Domus
	Range	Etoile
	Finish	Gloss
	Ref	DREL03 Glossy
	Size	**1197mm** x 597mm x 9.5mm
	Type	Porcelain- rectified
	Grout	2mm / Mapei 113 Cement Grey
	Pattern	Laid Vertically

Wall Panels

H1	Type	2.5mm Hygienic PVC Wall Cladding
	Supplier	AM-Clad
	Code	AMC28 / 1W
	Colour	White
	Finish	Stain
	LRV	92
S1	Type	Low Level Timber Panels
	Supplier	Client Direct
	Height	920mm
	Ref	Refer to standard Details
	Colour	Mid-Tone Version

Skirting

SK1	Ref	SK1
	Location	FOH Area (**Without** Wall Panels)
	Type	Soft Wood Square Edge
	Size	150mm (h) x 18mm
	Finish	To Match Wall Finish
SK2	Ref	SK2
	Location	FOH Area (**Without** Wall Panels)
	Type	Veneered MDF Square Edge
	Size	150mm (h) x 18mm
	Finish	To Match Wall Panels
SK3	Ref	SK3
	Location	BOH - Under H1 Panels
	Type	Self-Coved skirting deatil with cover former with transition strip to hygienic wall panel above
	Size	100mm (h) x 12mm
	Finish	To match floor and wall panels

Wall Paper

W1	Ref	W1
	Supplier	Belarte Studio
	Range	Clay Marble Green
	Type	Non Woven 147g matt finish
	Note	Custom size mural made to order. Contractor to confirm site dimensions

REVISION	DATE	DETAILS

PROJECT

77 Mosley Street
Manchester

JOE & THE JUICE

FLOOR

Ground Floor

DRAWING TITLE

Internal Sections


SCALE 1:50 | PAPER SIZE A1

DRAWING NUMBER 7042-08.3 | REVISION J

DRAWN BY SE | DATE 13.02.26

STATUS L1

designtime
adt@adesigntime.com
www.designtime.uk.com
2-Work, 7 Cutler Mill
Tileyard North WF1 5FY

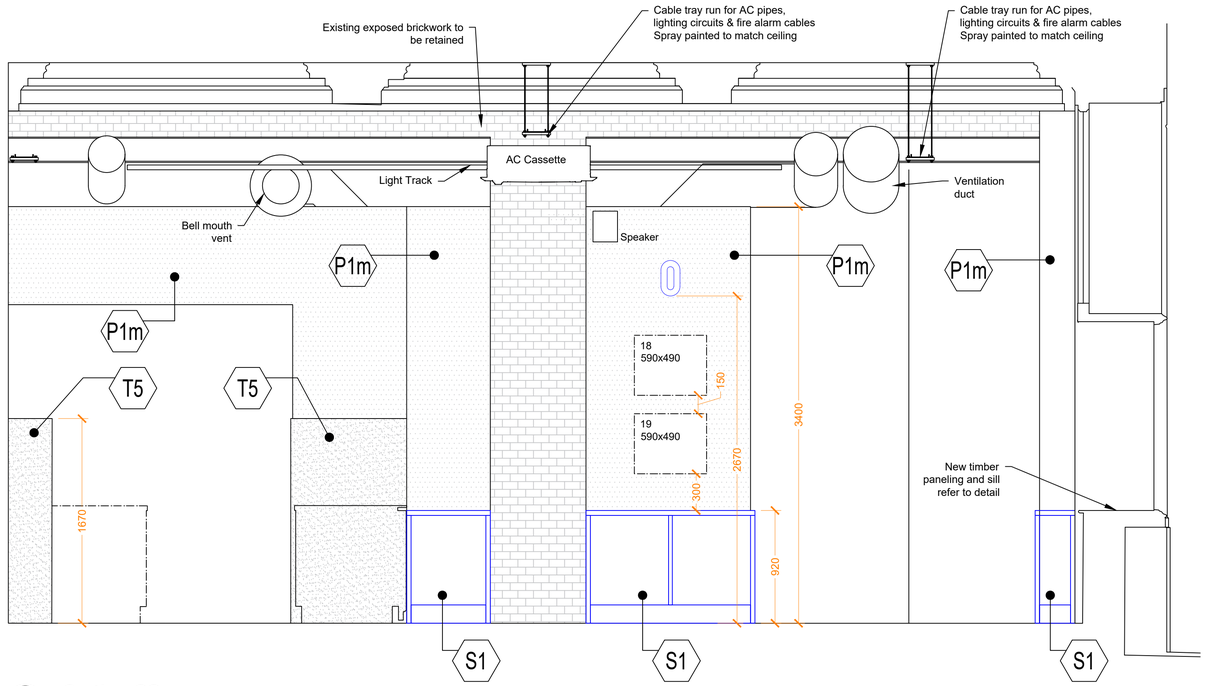

GG Section GG

Scale: 1:25@A1

Paint Type

m	Use	Internal walls & ceilings
	Supplier	Dulux Trade
	Type	Dulux Diamond Matt
	Sheen	2-5 %
e	Use	Internal walls & ceilings
	Supplier	Dulux Trade
	Type	Dulux Diamond Eggshell
	Sheen	10-25%
s	Use	Internal Woodwork
	Supplier	Dulux Trade
	Type	Dulux Diamond Satinwood
	Sheen	25-35 %
g	Use	Internal Woodwork
	Supplier	Dulux Trade
	Type	Dulux High Gloss
	Sheen	85% +

Colour Reference

P1 RAL 7032	Ref	P1
	Range	Dulux Trade
	Colour	RAL 7032 Pebble Grey
	LRV	43
P2 RAL 7033	Ref	P2
	Range	Dulux Trade
	Colour	RAL 7033 Cement Grey
	LRV	22
P5 90YY 15 / 279	Ref	P2
	Range	Dulux Trade
	Colour	90YY 15 / 279 Ludlow Falls
	LRV	TBA
P11 Pure White	Ref	P11
	Range	RAL Classic
	Colour	RAL 9010 Pure White
	LRV	85
P12 Anthracite Grey	Ref	P12
	Range	RAL Classic
	Colour	RAL 7016 Anthracite Grey
	LRV	8

Wall Paper

W1	Ref	W1
	Supplier	Belarte Studio
	Range	Clay Marble Green
	Type	Non Woven 147g matt finish
	Note	Custom size mural made to order. Contractor to confirm site dimensions

Wall Tiles


T3	Use	Bar Area
	Supplier	Domus
	Range	Marazzi Lume
	Finish	Caramel Lux
	Ref	-
	Size	240 x 60- 10mm Thick
	Type	Porcelain- Non rectified
	Grout	2mm / Mapei 113 Cement Grey
	Pattern	Laid Soldier Course
T5	Use	Bar Area
	Supplier	Domus
	Range	Etoile
	Finish	Gloss
	Ref	DREL03 Glossy
	Size	**1197mm** x 597mm x 9.5mm
	Type	Porcelain- rectified
	Grout	2mm / Mapei 113 Cement Grey
	Pattern	Laid Vertically

Wall Panels

H1	Type	2.5mm Hygienic PVC Wall Cladding
	Supplier	AM-Clad
	Code	AMC28 / 1W
	Colour	White
	Finish	Stain
	LRV	92
S1	Type	Low Level Timber Panels
	Supplier	Client Direct
	Height	920mm
	Ref	Refer to standard Details
	Colour	Mid-Tone Version

Skirting

SK1	Ref	SK1
	Location	FOH Area (**Without** Wall Panels)
	Type	Soft Wood Square Edge
	Size	150mm (h) x 18mm
	Finish	To Match Wall Finish
SK2	Ref	SK2
	Location	FOH Area (**Without** Wall Panels)
	Type	Veneered MDF Square Edge
	Size	150mm (h) x 18mm
	Finish	To Match Wall Panels
SK3	Ref	SK3
	Location	BOH - Under H1 Panels
	Type	Self-Coved skirting deatil with cover former with transition strip to hygienic wall panel above
	Size	100mm (h) x 12mm
	Finish	To match floor and wall panels

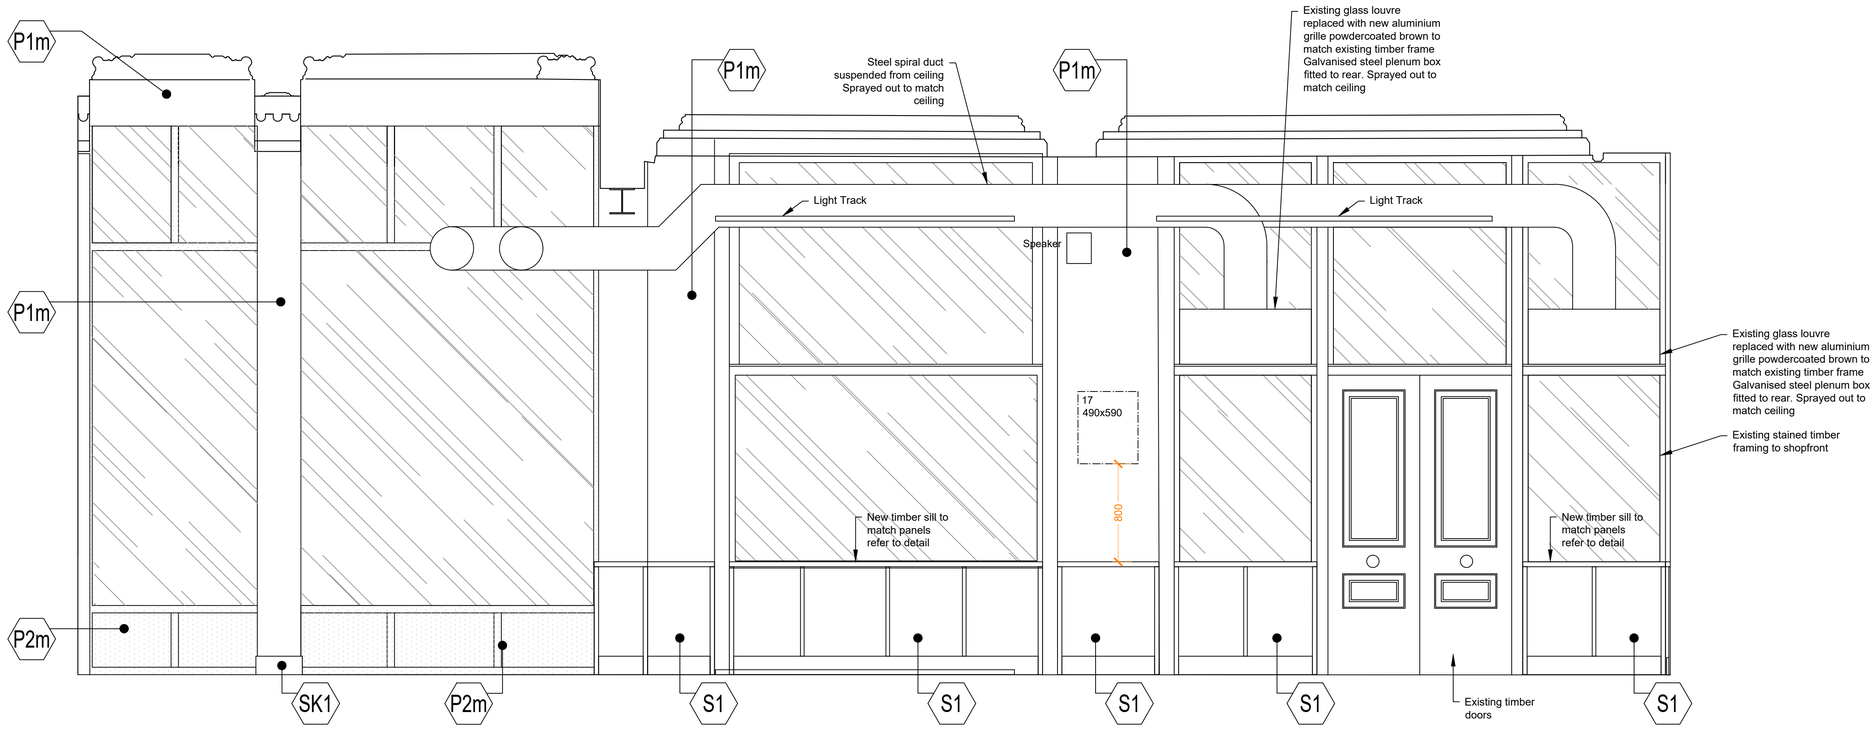

HH Section HH

Scale: 1:25@A1

REVISION	DATE	DETAILS

PROJECT

79 Mosley Street
Manchester

JOE & THE JUICE

FLOOR

Ground Floor


DRAWING TITLE

Internal Sections

SCALE 1:50	PAPER SIZE A1
DRAWING NUMBER 7042-08.4	REVISION J
DRAWN BY SE	DATE 13.02.26

STATUS L1

designtime
sdt@adesigntime.com
www.designtime.uk.com
2-Work, 7 Cutler Mill
Tileyard North WF1 5FY

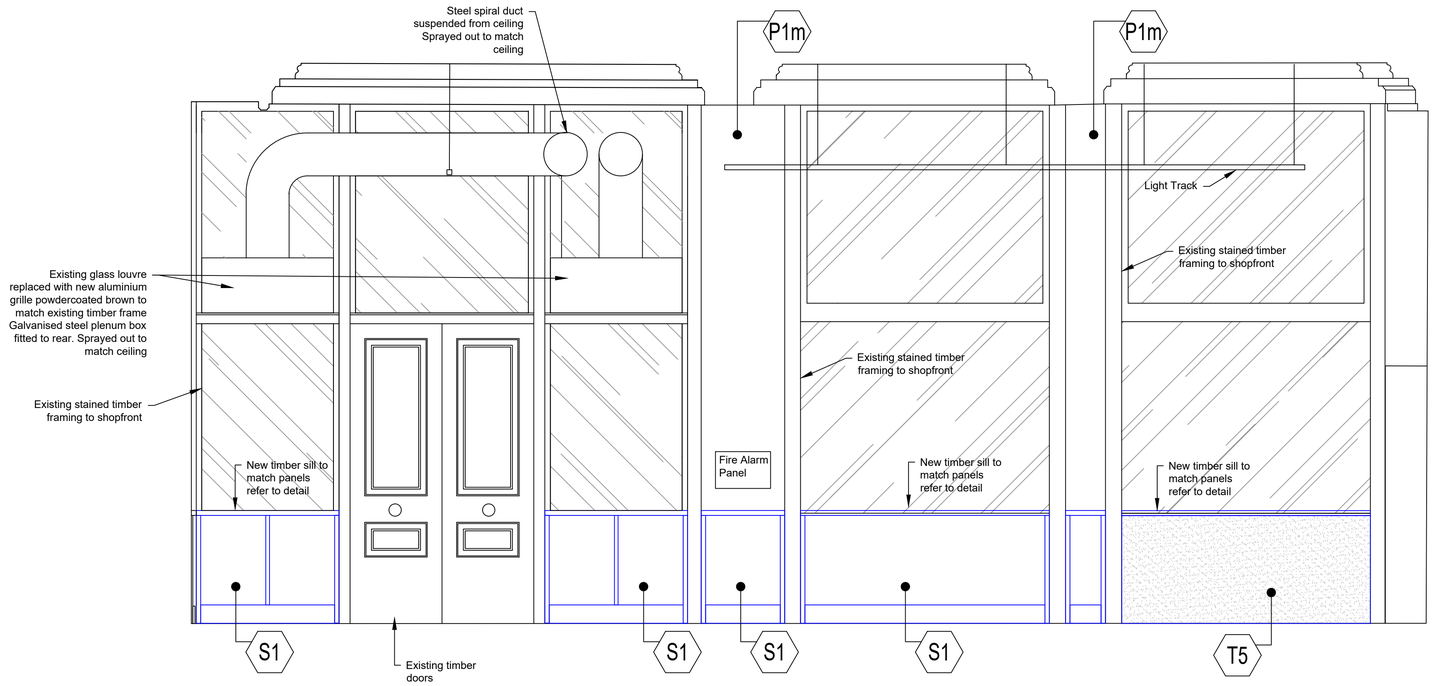

FF **Section FF**

Scale: 1:25@A1

Paint Type

m	Use	Internal walls & ceilings
	Supplier	Dulux Trade
	Type	Dulux Diamond Matt
	Sheen	2-5 %
e	Use	Internal walls & ceilings
	Supplier	Dulux Trade
	Type	Dulux Diamond Eggshell
	Sheen	10-25%
s	Use	Internal Woodwork
	Supplier	Dulux Trade
	Type	Dulux Diamond Satinwood
	Sheen	25-35 %
g	Use	Internal Woodwork
	Supplier	Dulux Trade
	Type	Dulux High Gloss
	Sheen	85% +

Colour Reference

P1 (RAL 7032)	Ref	P1
	Range	Dulux Trade
	Colour	RAL 7032 Pebble Grey
	LRV	43
P2 (RAL 7033)	Ref	P2
	Range	Dulux Trade
	Colour	RAL 7033 Cement Grey
	LRV	22
P5 (90YY 15 / 279)	Ref	P2
	Range	Dulux Trade
	Colour	90YY 15 / 279 Ludlow Falls
	LRV	TBA
P11 (Pure White)	Ref	P11
	Range	RAL Classic
	Colour	RAL 9010 Pure White
	LRV	85
P12 (Anthracite Grey)	Ref	P12
	Range	RAL Classic
	Colour	RAL 7016 Anthracite Grey
	LRV	8

Wall Paper

W1	Ref	W1
	Supplier	Belarte Studio
	Range	Clay Marble Green
	Type	Non Woven 147g matt finish
	Note	Custom size mural made to order. Contractor to confirm site dimensions

Wall Tiles

T3	Use	Bar Area
	Supplier	Domus
	Range	Marazzi Lume
	Finish	Caramel Lux
	Ref	-
	Size	240 x 60- 10mm Thick
	Type	Porcelain- Non rectified
	Grout	2mm / Mapei 113 Cement Grey
	Pattern	Laid Soldier Course
T5	Use	Bar Area
	Supplier	Domus
	Range	Etoile
	Finish	Gloss
	Ref	DREL03 Glossy
	Size	**1197mm** x 597mm x 9.5mm
	Type	Porcelain- rectified
	Grout	2mm / Mapei 113 Cement Grey
	Pattern	Laid Vertically

Wall Panels

H1	Type	2.5mm Hygienic PVC Wall Cladding
	Supplier	AM-Clad
	Code	AMC28 / 1W
	Colour	White
	Finish	Stain
	LRV	92
S1	Type	Low Level Timber Panels
	Supplier	Client Direct
	Height	920mm
	Ref	Refer to standard Details
	Colour	Mid-Tone Version

Skirting

SK1	Ref	SK1
	Location	FOH Area (**Without** Wall Panels)
	Type	Soft Wood Square Edge
	Size	150mm (h) x 18mm
	Finish	To Match Wall Finish
SK2	Ref	SK2
	Location	FOH Area (**Without** Wall Panels)
	Type	Veneered MDF Square Edge
	Size	150mm (h) x 18mm
	Finish	To Match Wall Panels
SK3	Ref	SK3
	Location	BOH - Under H1 Panels
	Type	Self-Coved skirting deatil with cover former with transition strip to hygienic wall panel above
	Size	100mm (h) x 12mm
	Finish	To match floor and wall panels

REVISION	DATE	DETAILS

PROJECT

Mosley Street
Manchester

JOE & THE JUICE

FLOOR

Ground Floor

DRAWING TITLE

Internal Sections

SCALE 1:50	PAPER SIZE A1
DRAWING NUMBER 7042-08.7	REVISION J
DRAWN BY SE	DATE 05.05.26

STATUS L1

designtime
adt@adesigntime.com
www.designtime.uk.com
2-Work, 7 Cutler Mill
Tileyard North WF1 5FY