
3 Saint Nicholas Road M15 5JD

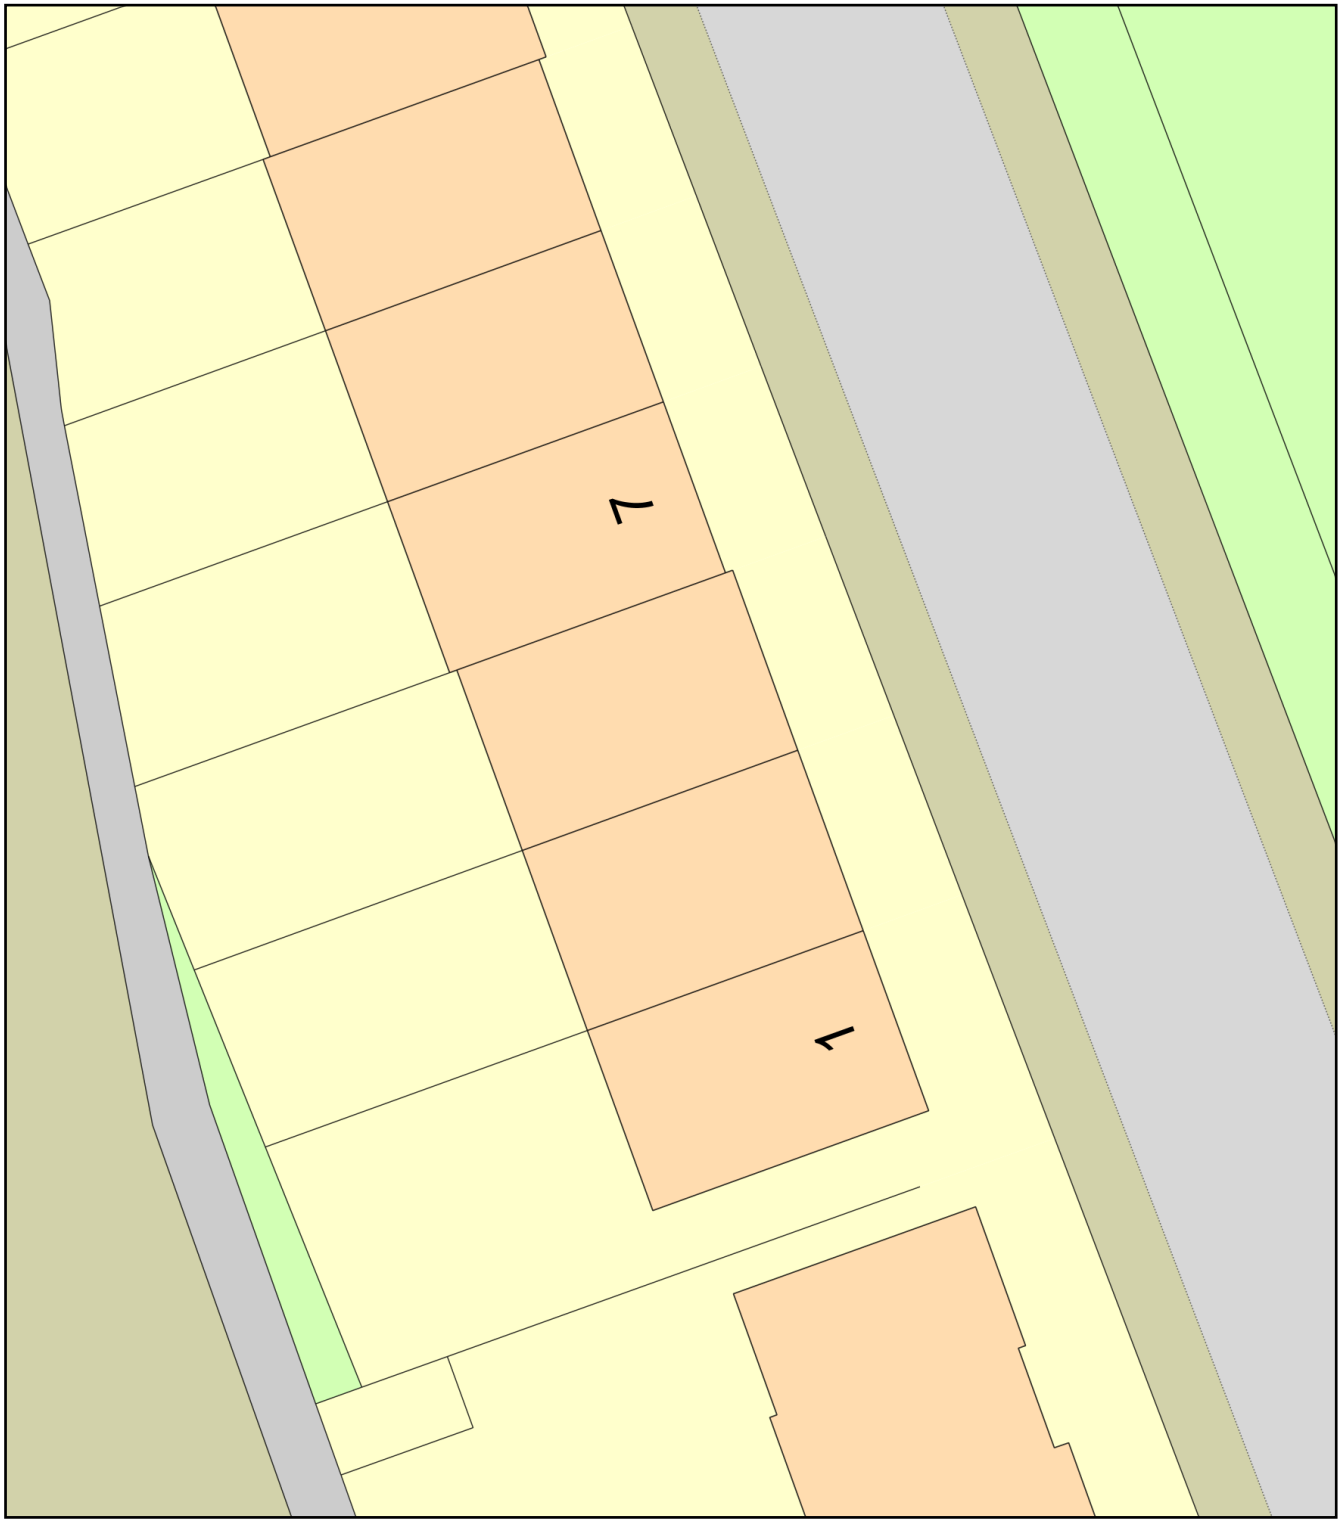

0 10

Metres

N

ReQuestaPlan

Plan Produced for: John Ryan

Date Produced: 22 Jun 2026

Plan Reference Number: TQRQM26173213503003

Scale: 1:200 @ A4

© Crown copyright and database rights 2025 OS 100042766