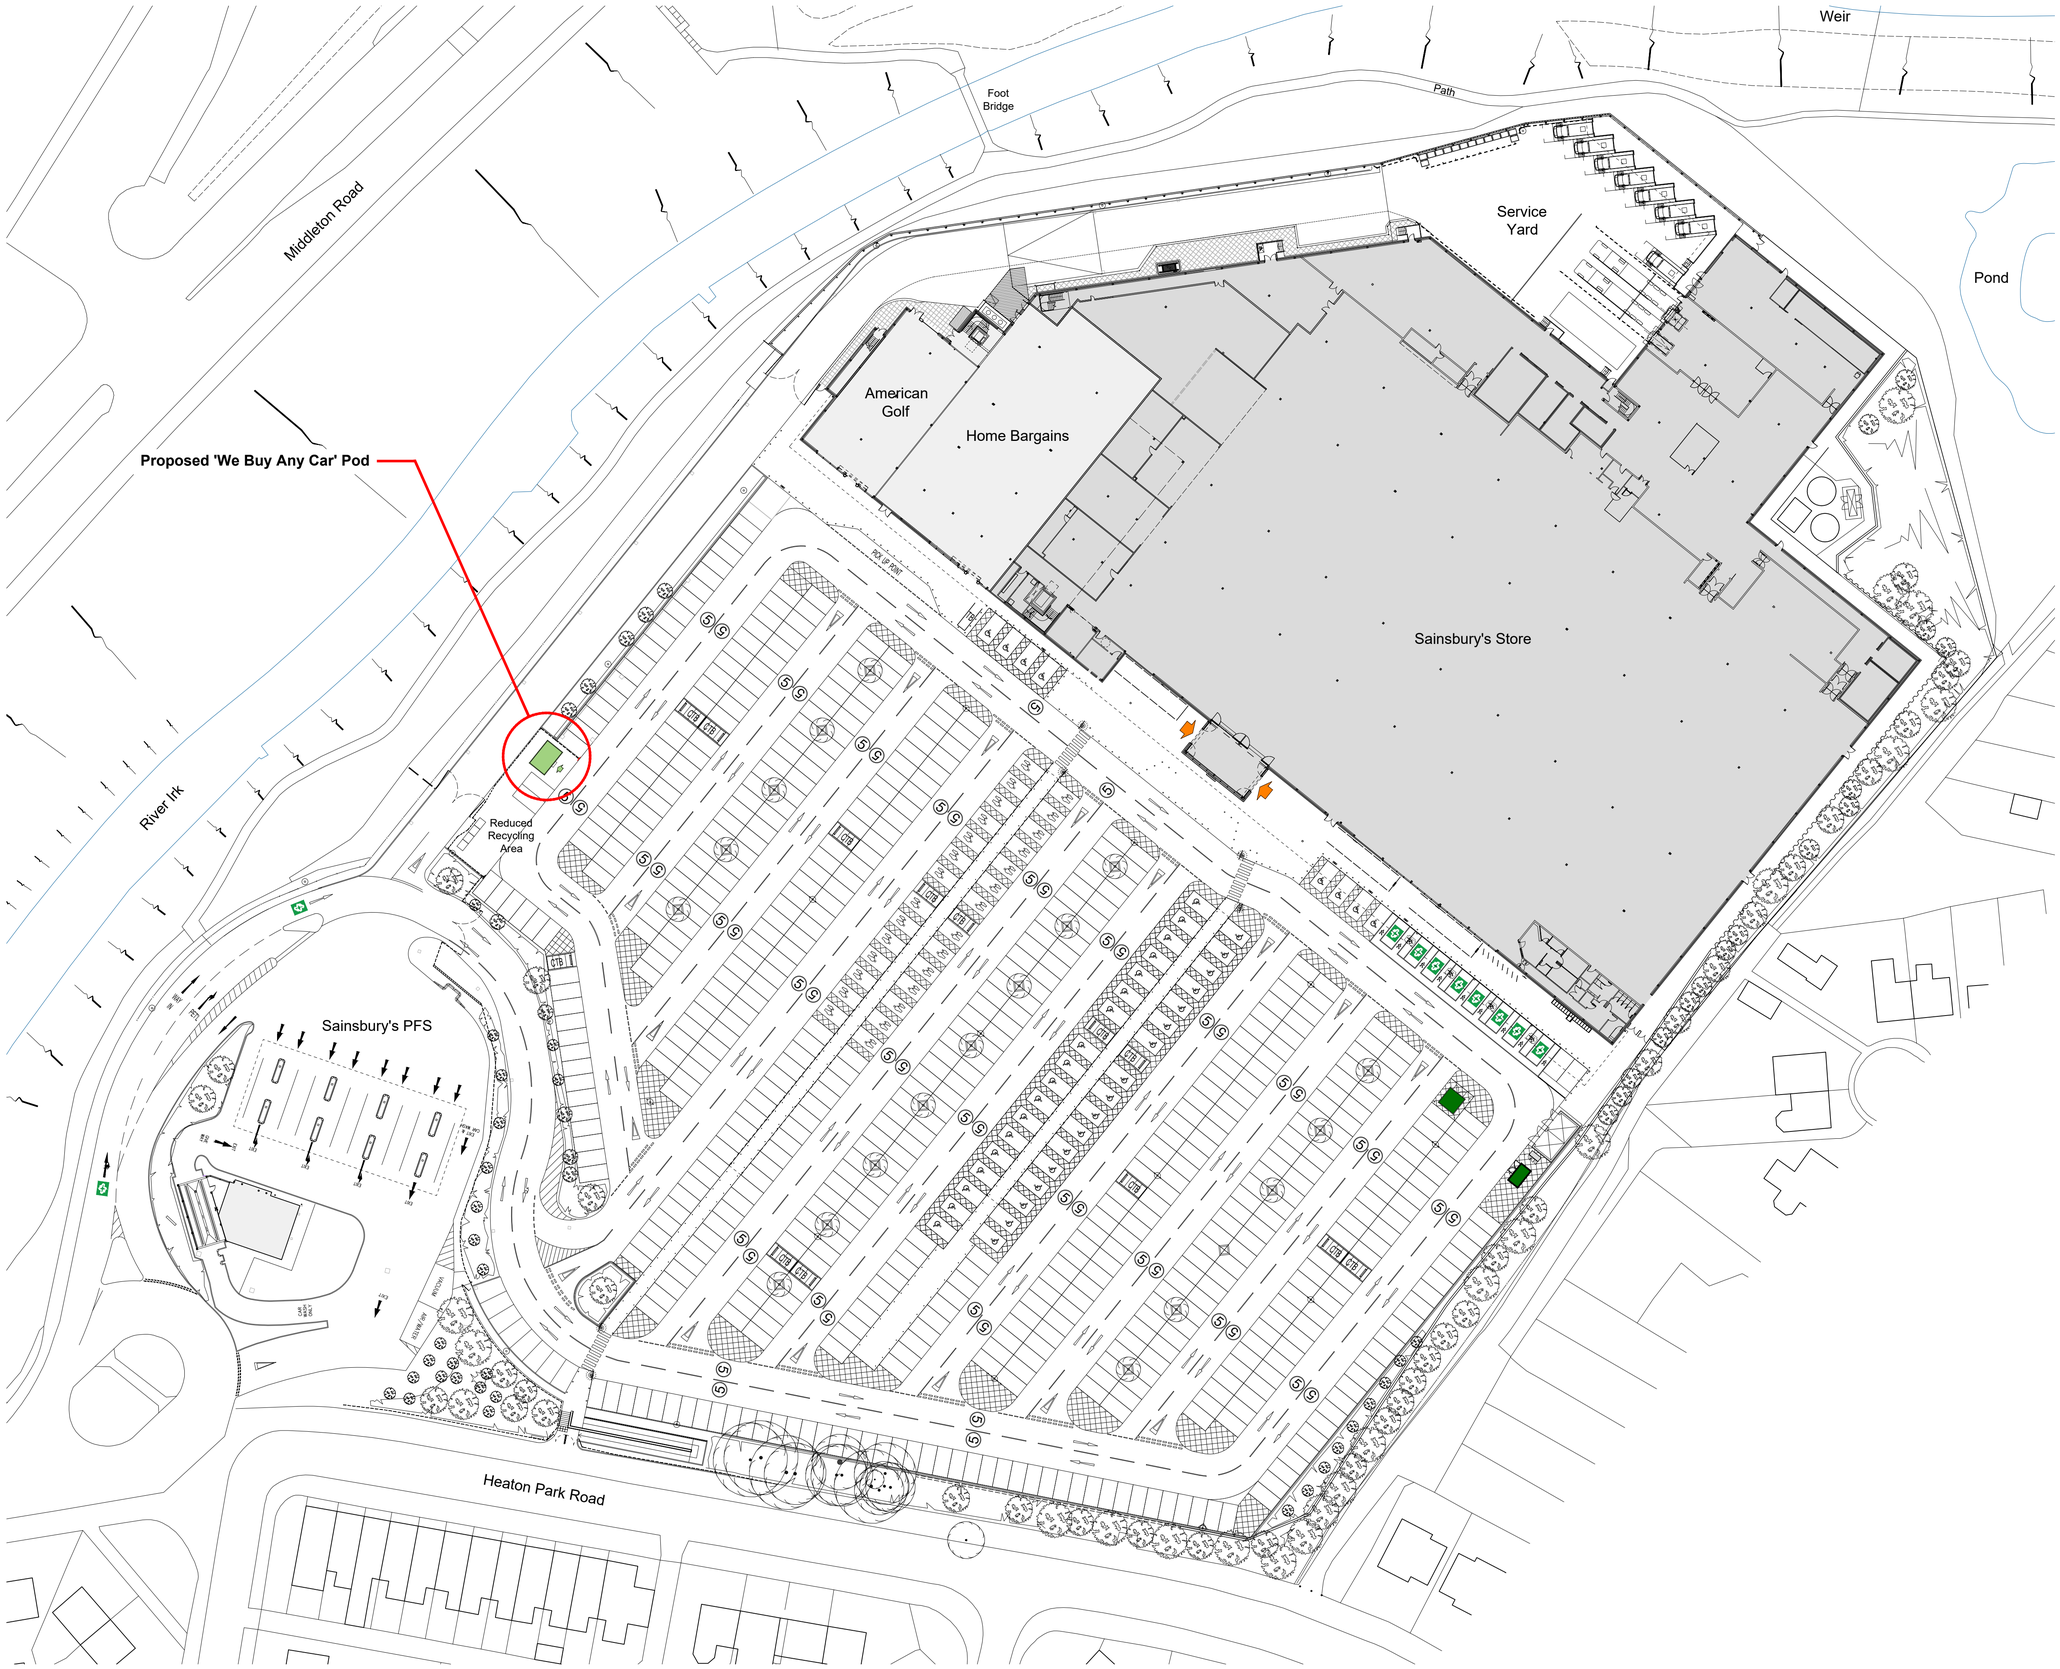


Ordnance Survey © Crown Copyright 2026. All rights reserved. Licence Number 100006297

NOTES:

N

0 m 10 20 30 40 50

1:500

EXISTING SHARED CAR PARKING

Standard spaces	596
Disabled	43
Parent & Child	28
EV Charging spaces	8
TOTAL CAR PARKING SPACES	**675**

PROPOSED SHARED CAR PARKING

Standard spaces	598
Disabled	43
Parent & Child	28
Click & Collect customer parking	8
TOTAL CAR PARKING SPACES	**677**

OVERALL GAIN OF 2 SPACES

REVISION: 1 BY: RHM CHECKED: DATE: 10/04/2026

Initial issue

STATUS

A3 | PLANNING

CLIENT

Sainsbury's

PROJECT

PROPOSED 'WE BUY ANY CAR' POD HEATON PARK

TITLE

PROPOSED SITE PLAN

Hadfield Cawkwell Davidson

Broomgrove Lodge, 13 Broomgrove Rd, Sheffield, S10 2LZ T 0114 266 8181 www.hcd.co.uk

HCD PROJECT NO.	SCALE	REV.
24022	1:500 @ A1	1

ASSET-ID_PROGRAMME CODE	ORIGINATOR	DIVISION	LEVEL	TYPE - ROLE - NUMBER
AS-2015_1847	HCD	Z07	00	SK-A-9637

S:\Architecture\24022\Drawings\DR - Plotsheets\Heaton Park\SK-A-9637 - Pr Site Plan - Heaton Park PL.dwg | © HCD