
© COPYRIGHT NPS GROUP LTD 2017

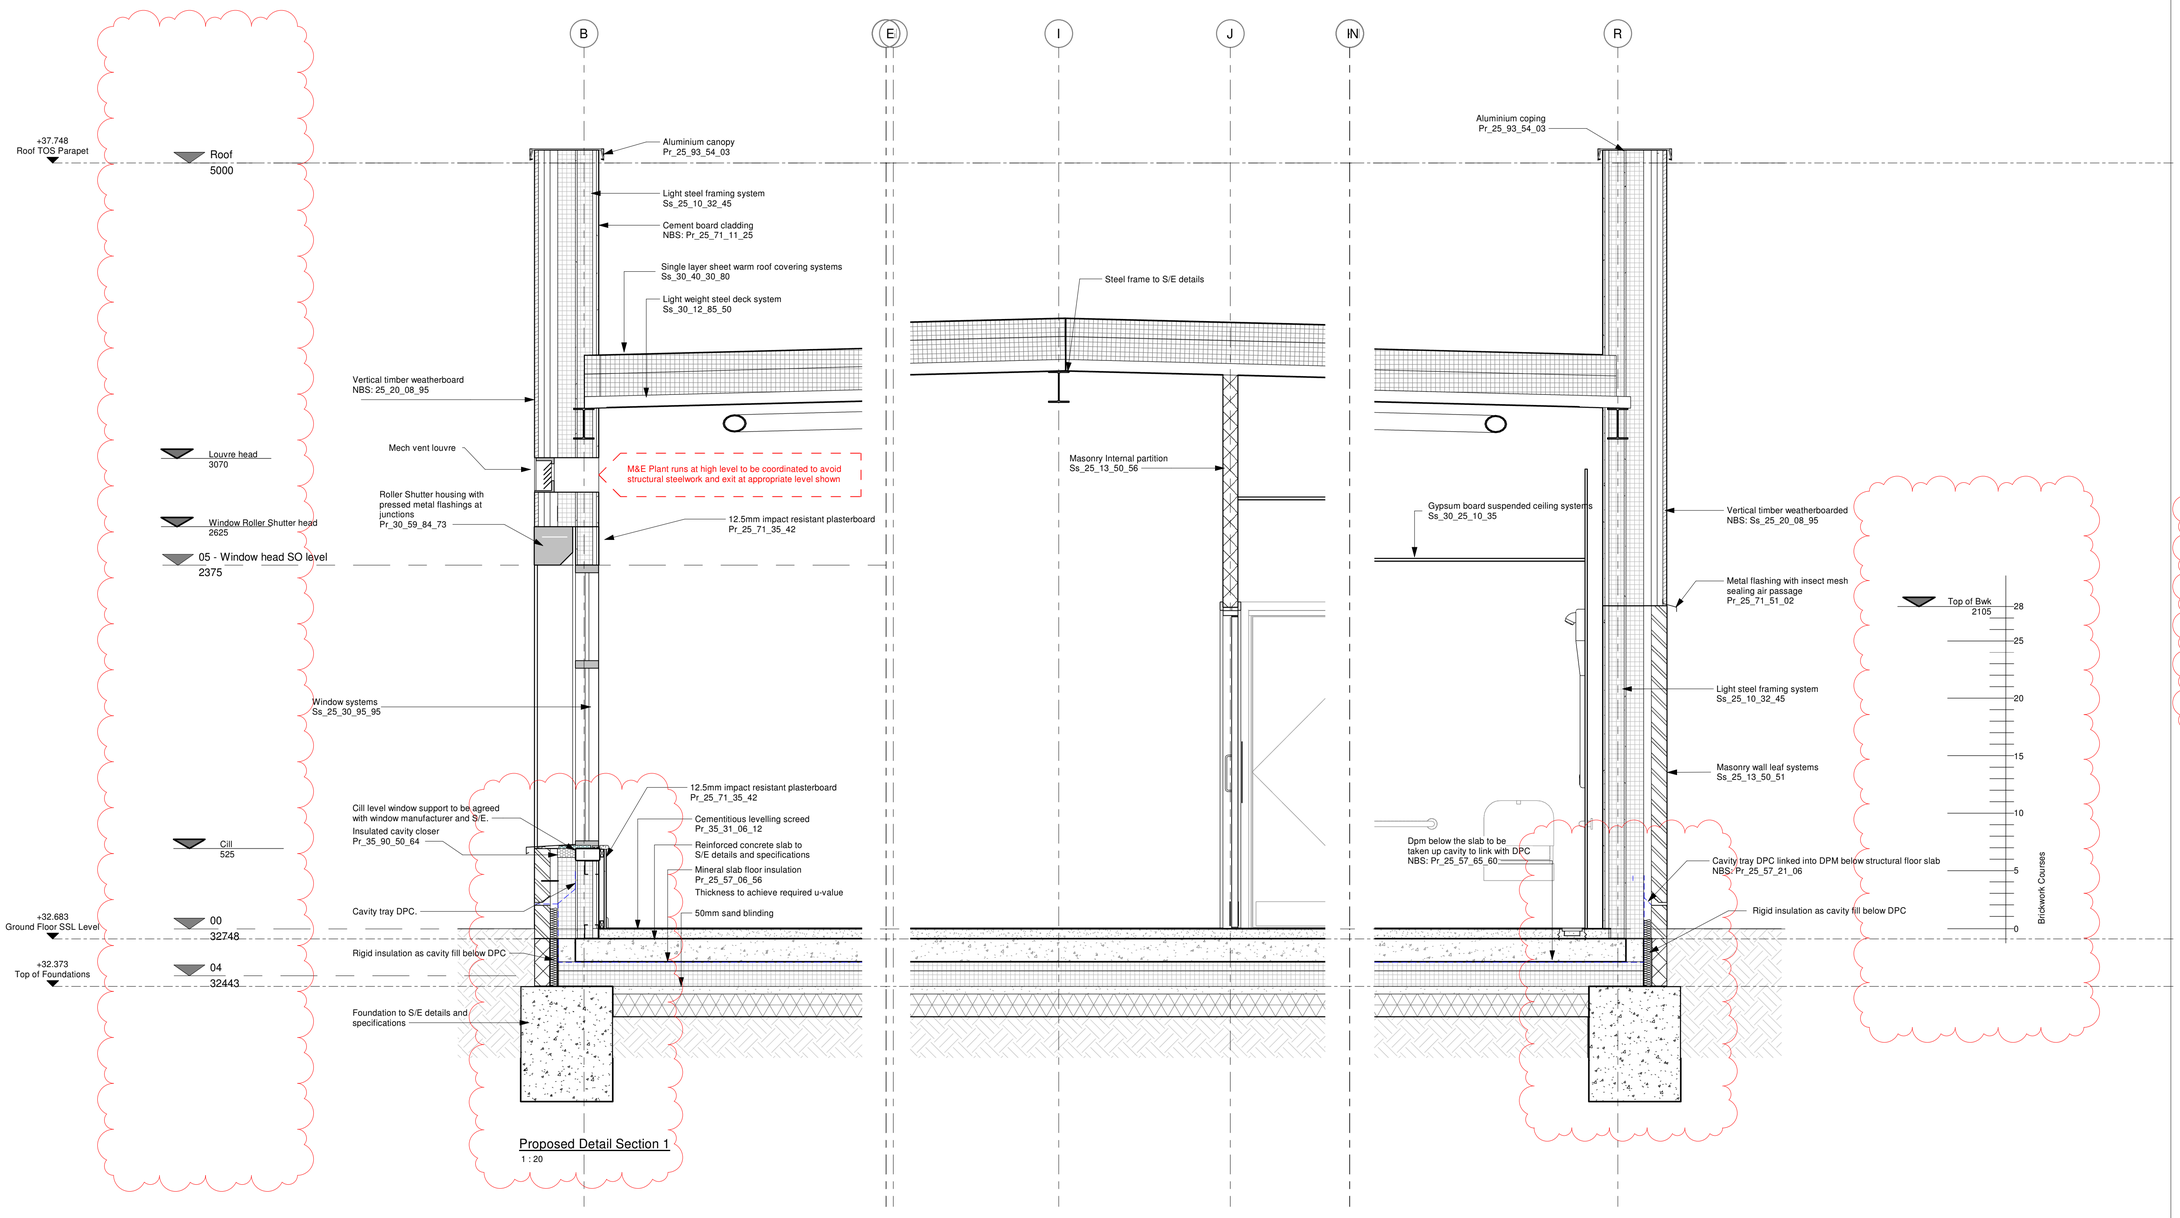

Proposed Detail Section 1

1 : 20

RESPONSIBILITY IS NOT ACCEPTED FOR OTHERS SCALING DIRECTLY FROM THIS DRAWING. DO NOT SCALE FROM THIS DRAWING, USE WRITTEN DIMENSIONS ONLY.

0m 0.5m 1m 2m

ORIGINAL SHEET SIZE A1


1:50

THIS DRAWING IS PRODUCED FOR USE IN THIS PROJECT ONLY AND MAY NOT BE USED FOR ANY OTHER PURPOSE. THE ORIGINATOR ACCEPT NO LIABILITY FOR THE USE OF THIS DRAWING OTHER THAN THE PURPOSE FOR WHICH IT WAS INTENDED IN CONNECTION WITH THIS PROJECT AS RECORDED IN THE 'PURPOSE FOR ISSUE' AND 'FILE STATUS CODE'.

THIS DRAWING MAY NOT BE REPRODUCED IN ANY FORM WITHOUT PRIOR WRITTEN AGREEMENT.

© CROWN COPYRIGHT AND DATABASE RIGHTS 2019 ORDNANCE SURVEY LICENCE NUMBER 100019340.

KEY PLAN

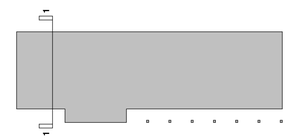

NOTES

Element	'U' Value - W/(m²K)
Roof (Flat)	0.14
Roof (Pitched)	0.14
Wall	0.16
Floor	0.13
Doors	1.40
Glazing elements/ roof windows (including frame)	1.30
Rooflights	2.01
Air Permeability	3.0m³/(h/m²) @50Pa

Notes:

- 'U' values and air tightness are informed from CGP's input with necessary parameters for Part L2 2021. These are subject to further coordination.
- Air-tightness layer / membrane to be contiguous with adequately seals afixed to frames etc via all openings.
- Installation and all laps and junctions to be in accordance with best practice.
- Contractor to allow for work to be carried out in accordance with the following guidance:
  1. BSRIA BG 47/2013
  2. BRE GBG 67 Parts 1 to 3 inc.
- Details subject to discussion with contractor.

Rev	Description	Date	Drawn	Chkd /Appd
P04	Dims & coursing added. Louvres shown. Slab / wall junctions resolved. Notes amended	07/11/25	CH	MR
P03	U-Value annotation clarified	28/10/25	MR	CH
P02	RIBA 4 Issue	17/10/25	NN	MR/CH
P01	RIBA Stage 4 first issue	16/09/2025	MaR	MR

NPS Leeds Ltd
280 Fifers Lane, Norwich, NR6 6EQ. Merrion House, Leeds, LS2 8BB
Tel: 0113 320 1630; **Email**: leeds@nps.co.uk; **web**:www.nps.co.uk

CLIENT
Manchester City Council

PROJECT
Wythenshawe Park Sports Hub

TITLE
Proposed Detailed Section 1

SCALE	DISCIPLINE	PROJECT NUMBER
1 : 20	Architect	118165

DRAWING NUMBER: 118165-NPS-ZZ-XX-D-A-2020
REV CODE: P04

STATUS CODE: S3
PURPOSE OF ISSUE: Coordination
Drawn by: MaR
Approved by: CH
Checked by: MR

© COPYRIGHT NPS GROUP LTD 2017