

Proposed Front SW Elevation
scale 1:100




Proposed Side 1 SE Elevation
scale 1:100

0 1 2 3



Proposed Rear NE Elevation
scale 1:100

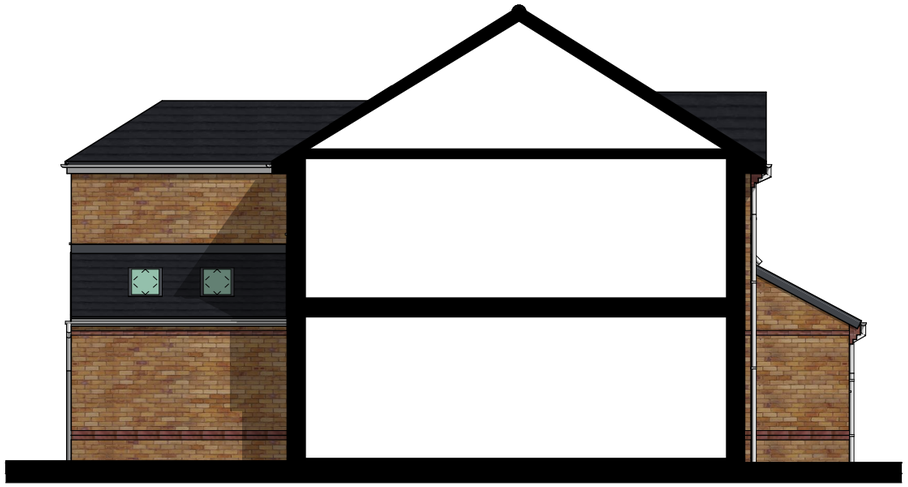

Proposed Side NW Elevation
scale 1:100

houseEX

Copyright on this drawing is held by houseExtend Ltd

houseEXTEND
the studio
2 Whitley Brook Court
Marsh Lane
Dutton, Northwich
WA4 4EY
www.house-EXTEND.co.uk

client:
Greg Bate

Job Title
extension and alterations to:
28 Shadowbrook Avenue
Newall Green Manchester M23 2BD

Drawing Title
Proposed Elevations

Drawing Status
Planning Drawings

Drawn by
jm

Drawing Size
A3

Date
April 2026

Project No.
183

Drawing No.
P 09

Revision
A