



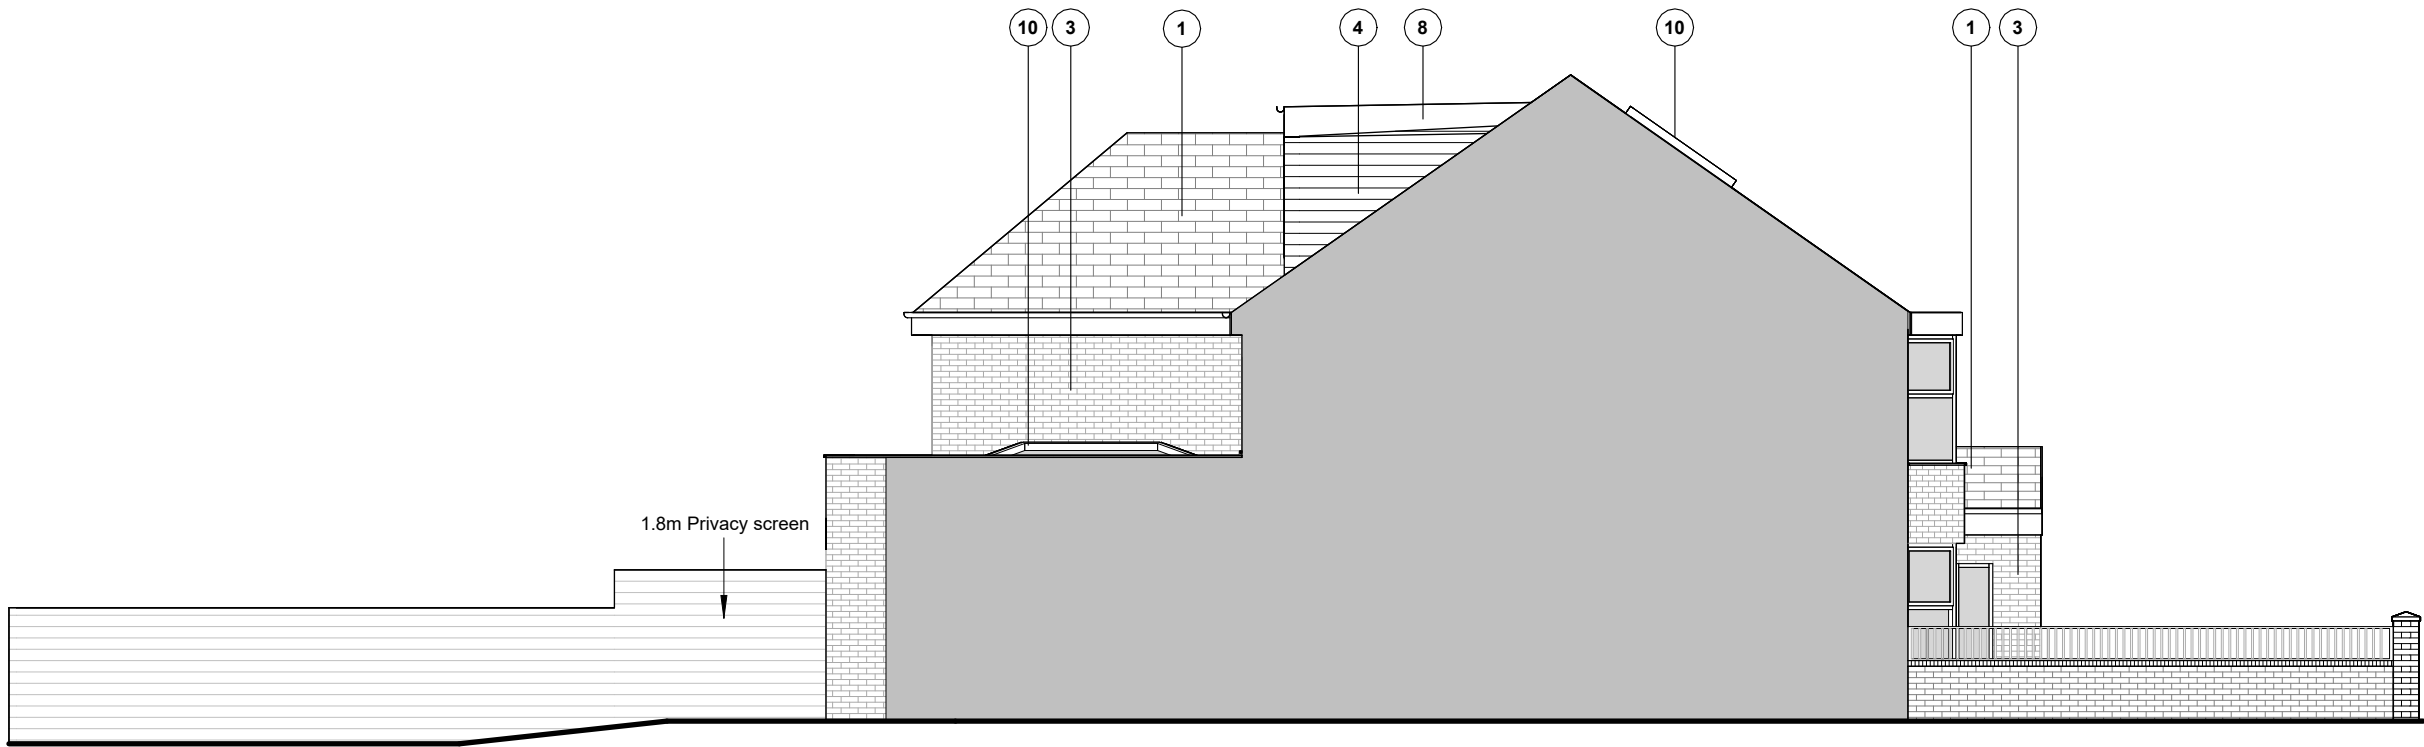

Proposed - South
1 : 100

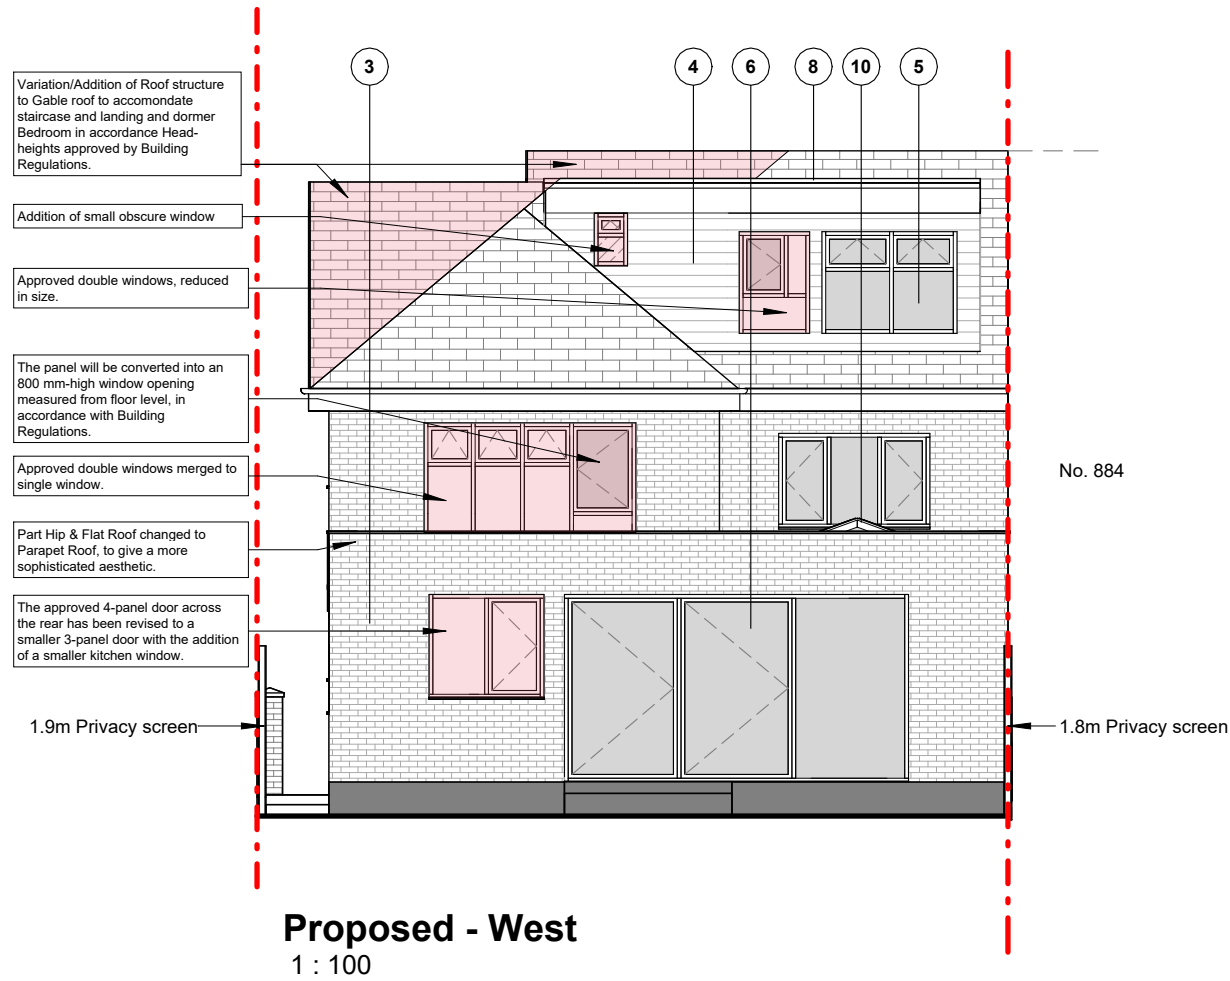

Proposed - West
1 : 100

Scale Bars			
1:10	mm	1000	3000
1:20	mm	5000	8000
1:50	M	5	15
1:125	M	10	30 50

Material Key

- 1 - Roof Tiles (red)
- 2 - uPVC Fascia Board and Gutter (black)
- 3 - Red Brick
- 4 - Horizontal Composite Cladding (Grey)
- 5 - uPVC Window frame (Dark Grey)
- 6 - uPVC Sliding Door (Dark Grey)
- 7 - Entrance Door (Black)
- 8 - Fibreglass Flat Roof (GRP)
- 9 - Timber Fence within concrete posts
- 10 - Skylight

D	Updated Plans & Elevations		19/06/26
C	Updated Plans & Elevations		10/05/26
B	Updated Plans & Elevations		04/05/26
A	Updated Plans & Elevations		19/04/26
Rev	Description	By	Date

Client: Dena Mahmmud

Project: 882 Burnage Lane, M19 1RS

Sheet: **Proposed - Elevations 1**

Ref: P001_300	Rev: D
Date: 14/01/26	Scale: 1 : 100
By: Author	Approved by: LM
RIBA Stage 3 - Spatial Coordination	