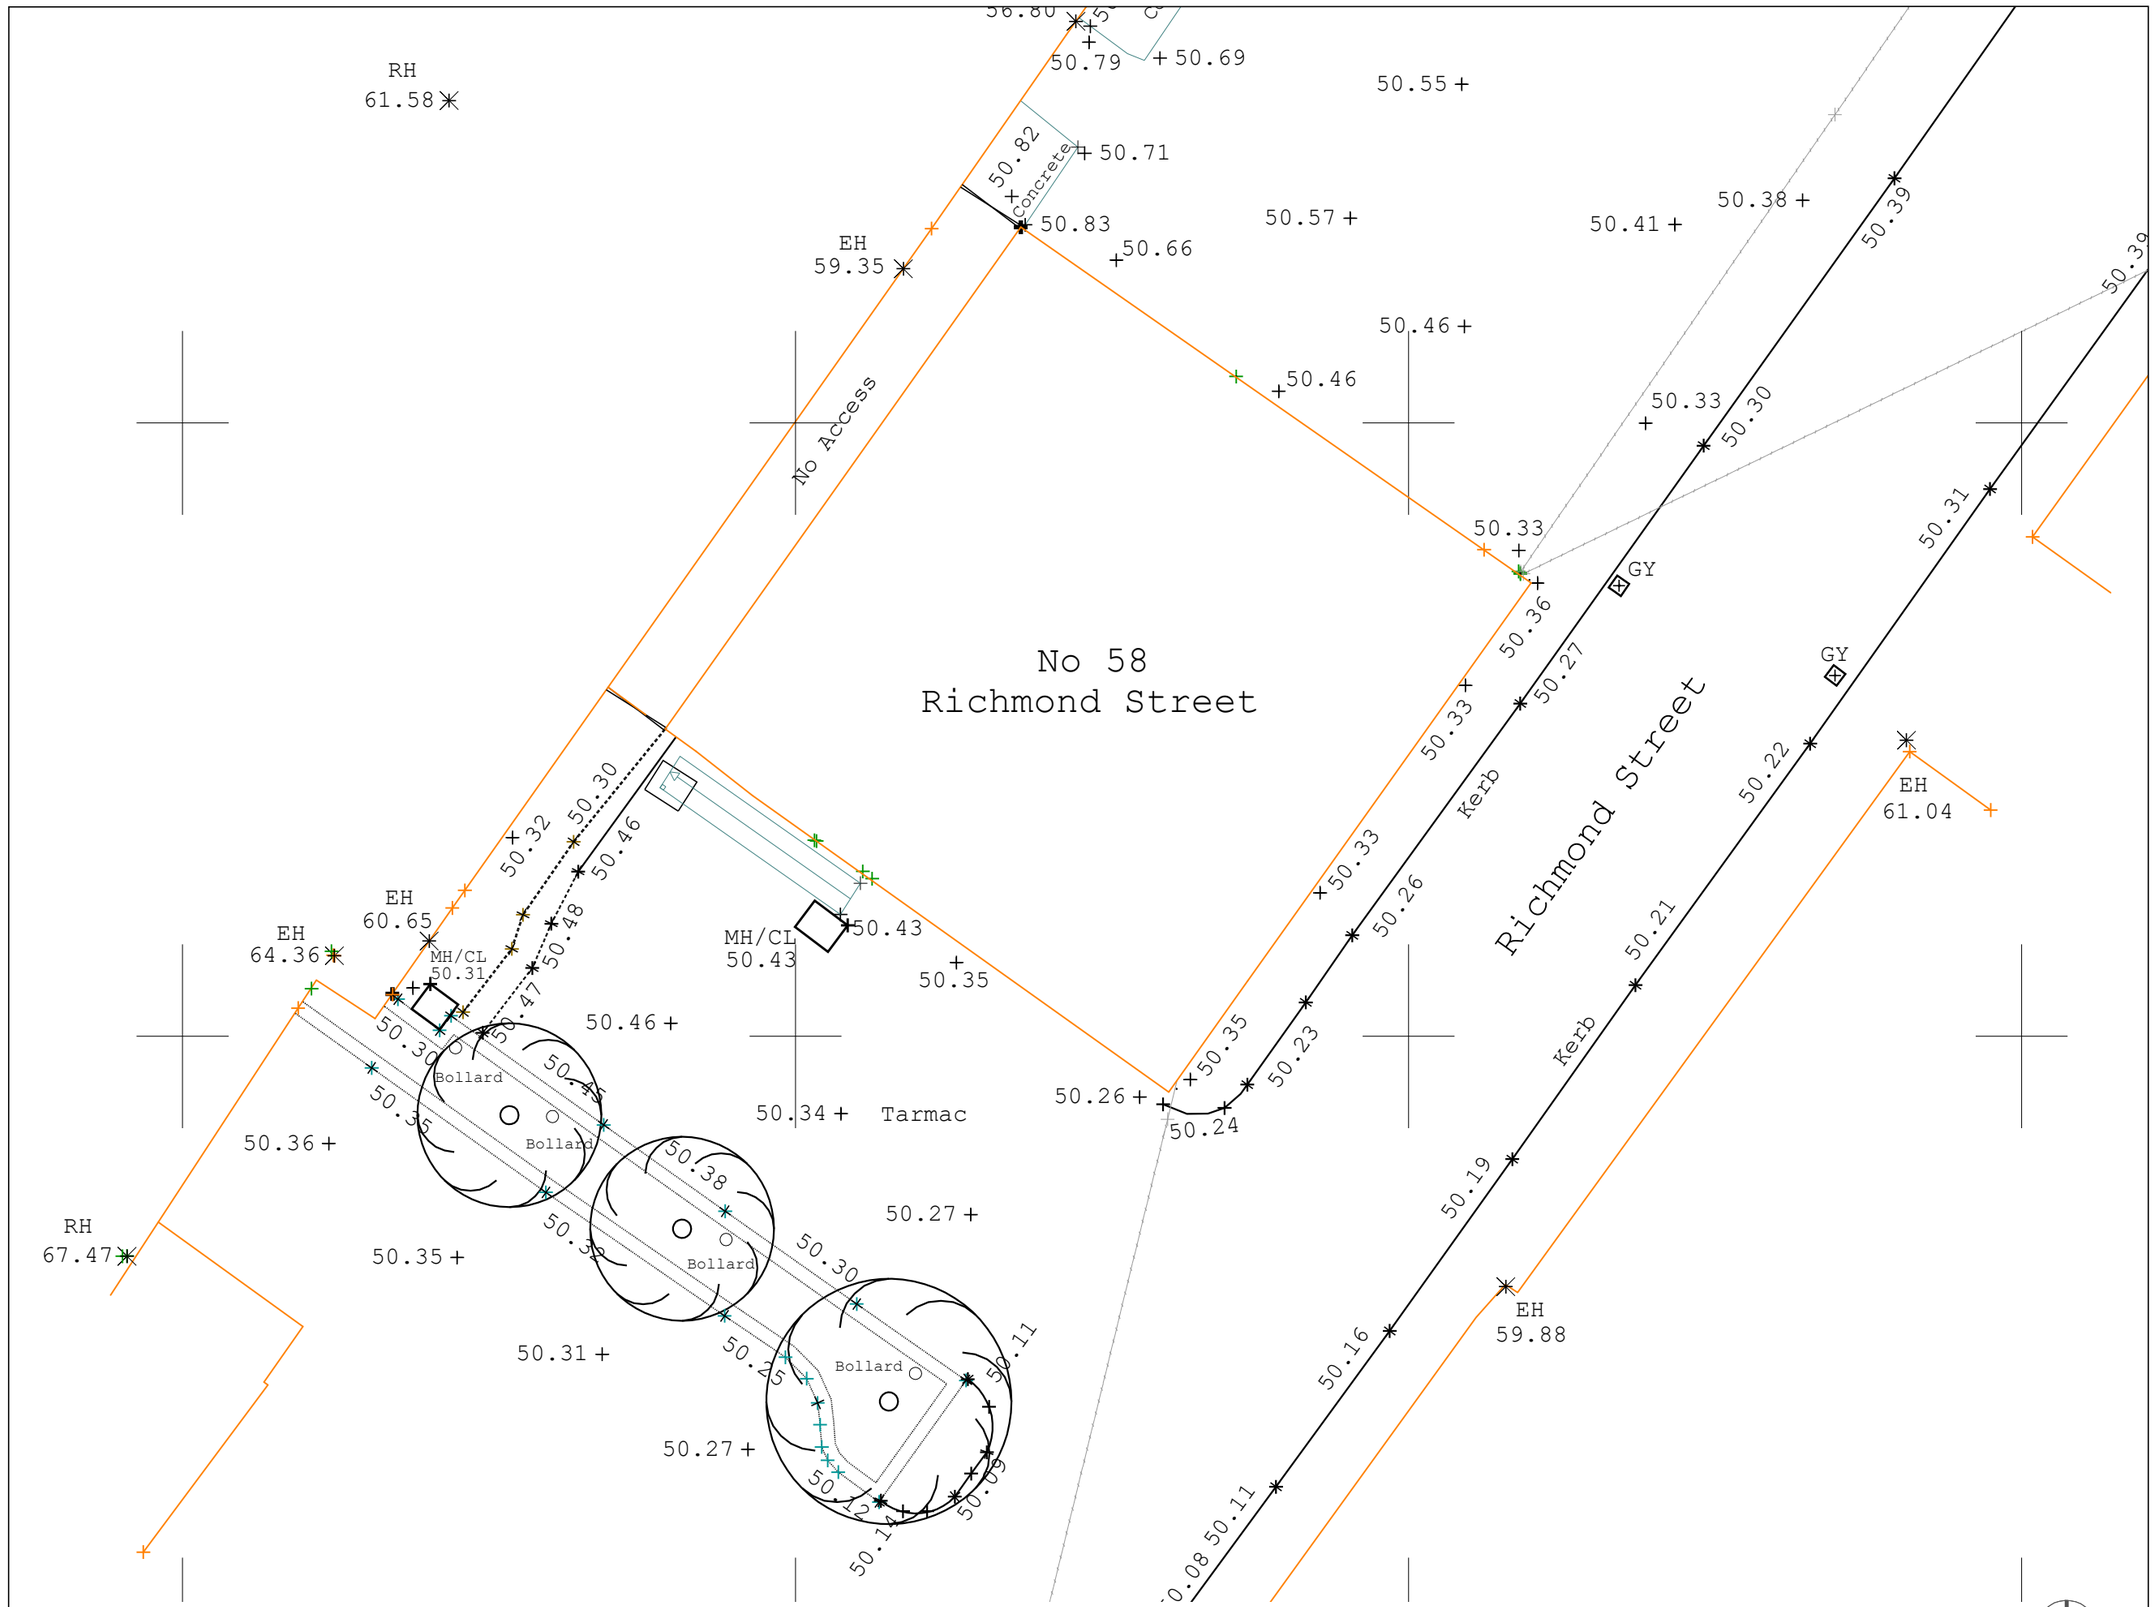


General Notes
Do not scale from drawing. Use marked dimensions.
To be read in conjunction with all other Consultant's drawings.
The Architect to be immediately notified of any discrepancies.
Copyright on this drawing retained by the Architect.

No.	Date	Dwn	Chk	App	Revision or reason for issue
P2	22.05.26	AK	-	SH	Amended Drawings
P1	09.12.25	AK	-	SH	Initial Issue

Client
Tahir Ahmed

Architect
Create It Studios (NW) Ltd
3 Stevenson Square, Manchester, M1 1DN
www.createitstudios.co.uk
info@createitstudios.co.uk

Project Title
58 Richmond Street, Manchester
M1 3LR

Scale / North Point
1:100

Drawing Title
Existing Topo Plan

Drawing Number
A1638(01)AP000

Revision
P2

Drawing Status
Preliminary